




EXISTING SECOND FLOOR PLAN
1:200

Scale this drawing for planning purposes only.
Ashton Smith is the author of this drawing and is not responsible for any errors or omissions.
This drawing is copyright and is for use on this site only.
For other information refer to the latest revision of any cross referenced drawing.

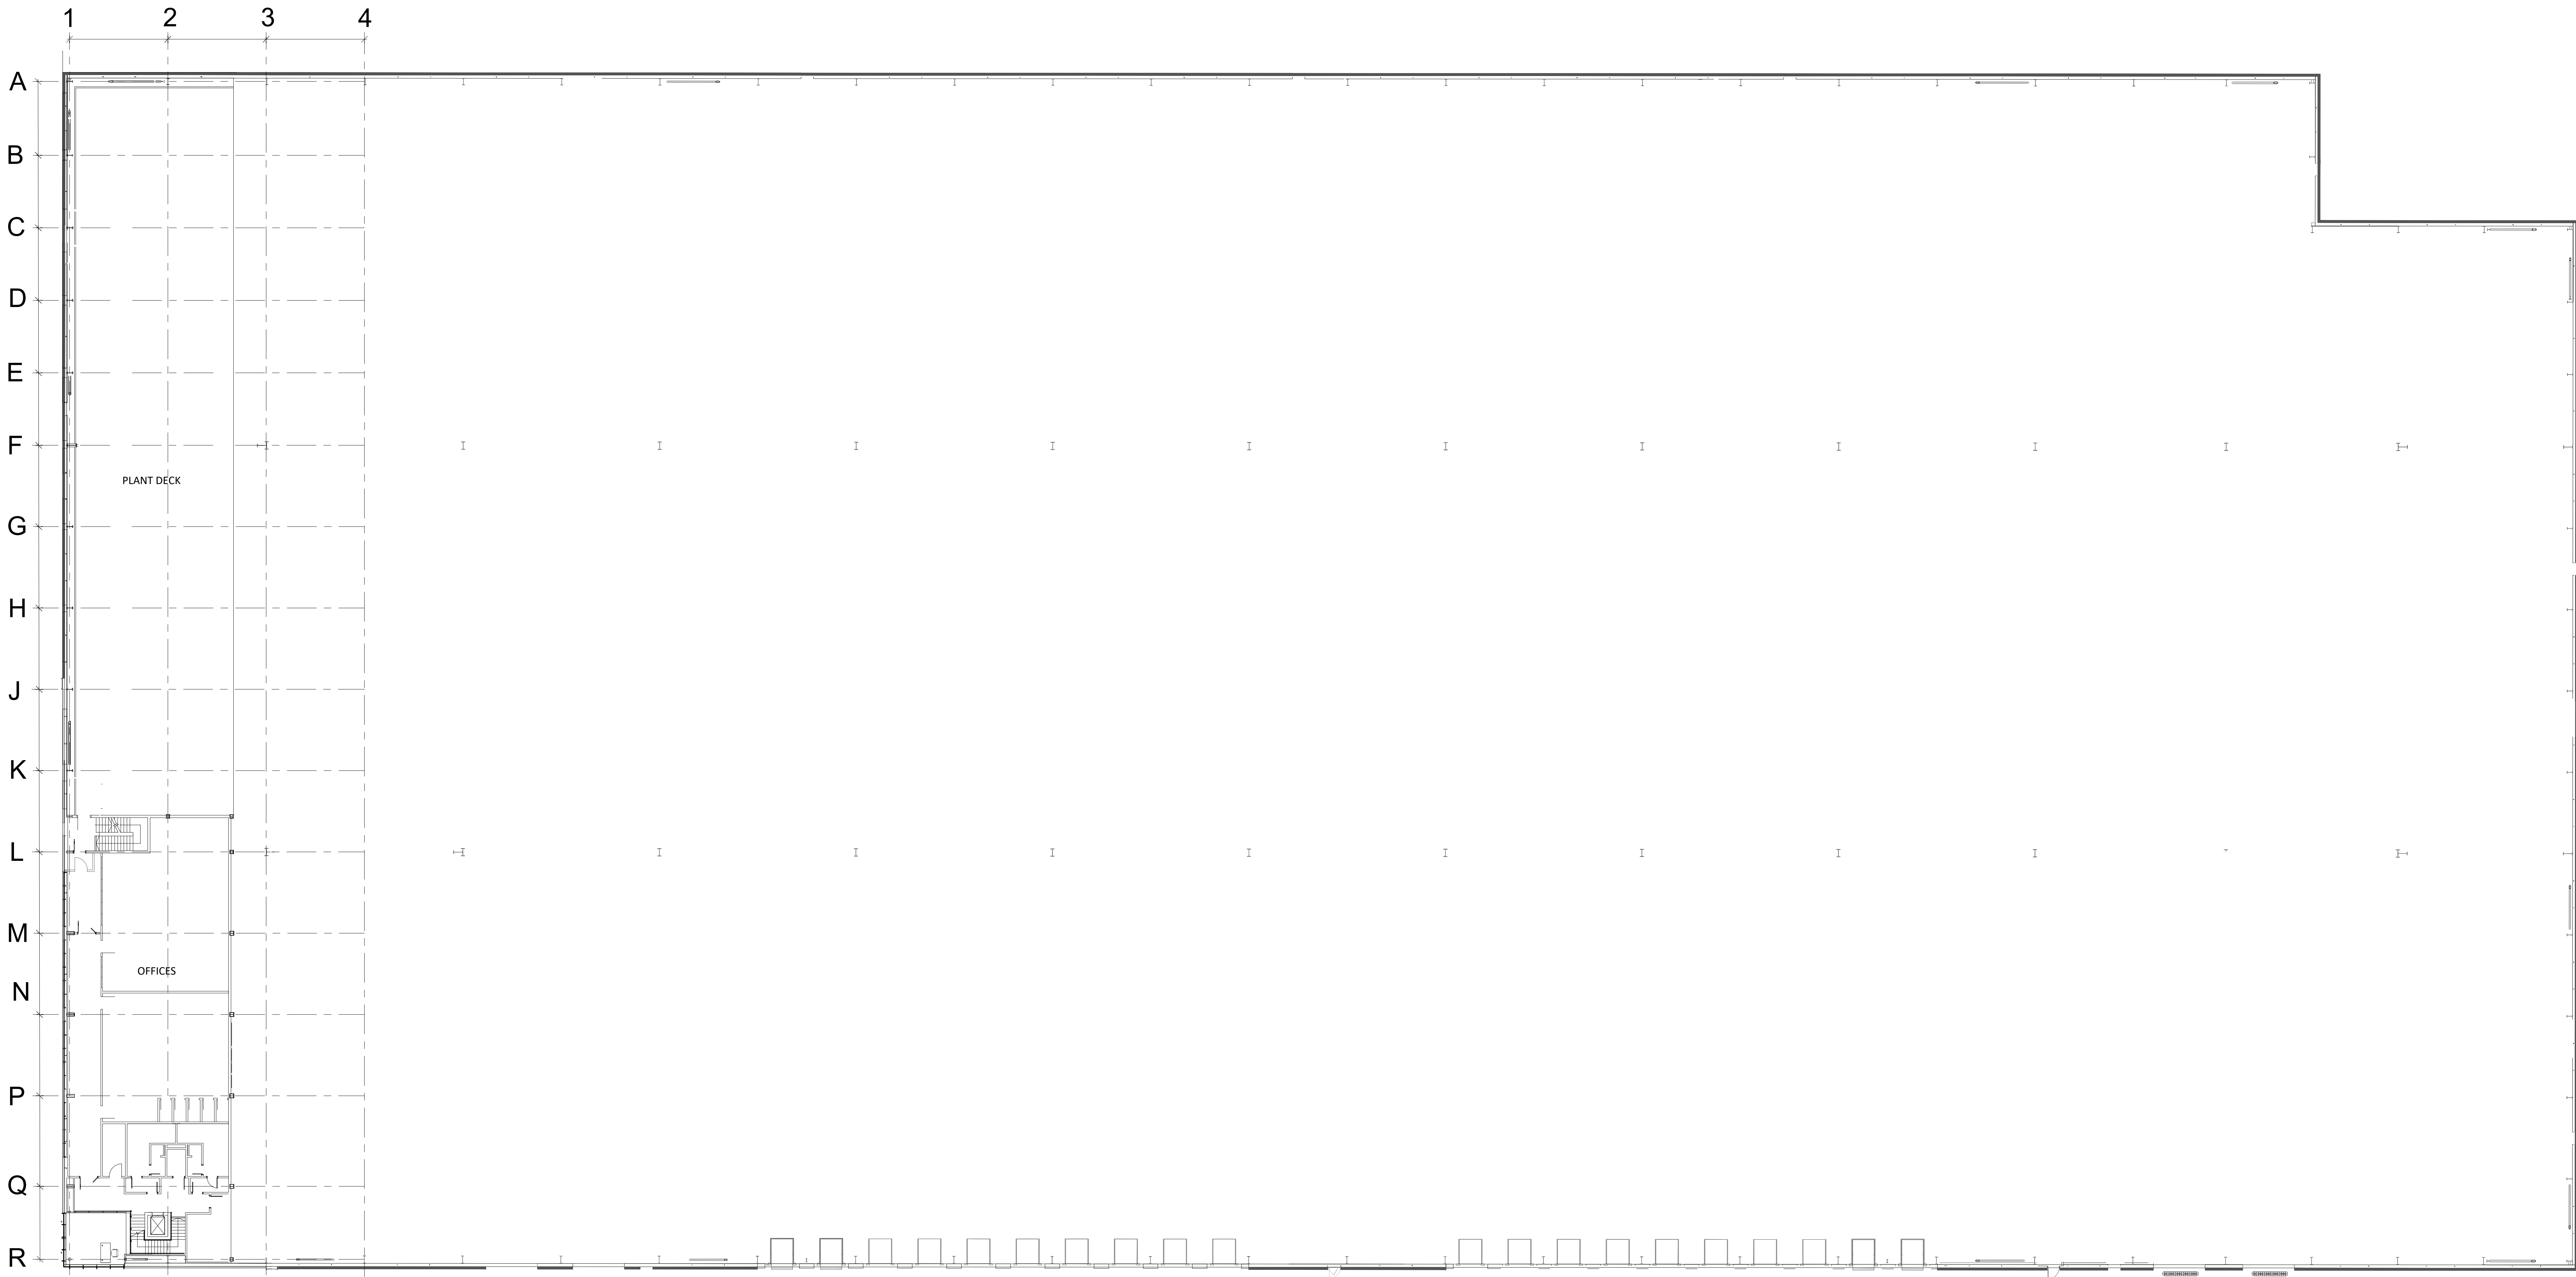

LOCATION PLAN:

NOTES:

REVISIONS			DRAWN BY		CHECKED BY	
REV	DATE	DESCRIPTION	CB	KN	CB	KN
P01	16/09/2020	SCALE UPDATED				
P02	28/11/2025	INITIAL ISSUE				

PROJECT TITLE

SITE ALTERATIONS

F4FM+M6

Liverpool L33 7RX

Existing Second Floor Plan

Existing Second Floor Plan

RIBA STAGE

STATUS

PLANNING

DRAWN BY

CYB

CHECKED BY

KN

SHEET

SCALE

1 : 200

DATE

28/11/2025

SIGNATURE

S3

REVISION

P02

DRAWING NO.

25108 - ASA - 00 - ZZ.01 - D - A - 0006 _ (S3 - P02)

CLIENT



Ashton Smith, Belvedere House, 3 Victoria Avenue, North Sydney, NSW 1585, Australia
Tel: (02) 9333 3333 Fax: (02) 9333 3334
www.ashtonsmith.co.uk