

TYPE CC M4(2) (2B3P 74) - Semi-Detached (AS) - 2 Bedroom 3 Person Corner House Type (74m²)
TYPE C M4(2) (2B3P 74) - Semi-Detached (OPP) - 2 Bedroom 3 Person House Type (74m²)
NDSS & M4(2) Compliant
Plot No's 39-38, 41, 50-54, 65-66

Notes

Jennings Design Associates take no responsibility for any dimensions obtained by scaling from this drawing. If no dimension is shown the recipient must ascertain the dimension specifically from the Architect or by site measurement. Supplying this drawing in digital form is solely for convenience and no reliance may be placed on digital data. All data must be checked against hard copy. Dimensions must be checked on site. Any discrepancies must be reported to the Architect immediately. This drawing is copyright of Jennings Design Associates



TYPE CC M4(2)
2B3P 74 (AS)
FRONT ELEVATION

TYPE C M4(2)
2B3P 74 (OPP)




TYPE C M4(2)
2B3P 74 (OPP)
REAR ELEVATION

TYPE CC M4(2)
2B3P 74 (AS)




TYPE CC M4(2)
2B3P 74 (AS)
SIDE ELEVATION

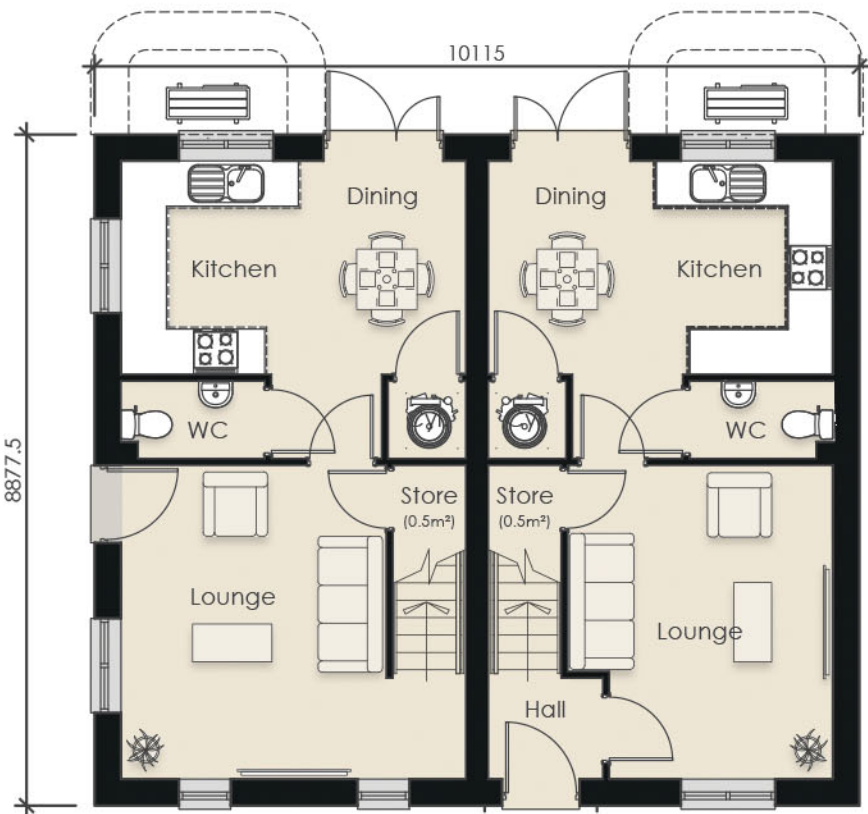


TYPE CC M4(2)
2B3P 74 (AS)
GROUND FLOOR PLAN - Semi-Detached

TYPE C M4(2)
2B3P 74 (OPP)

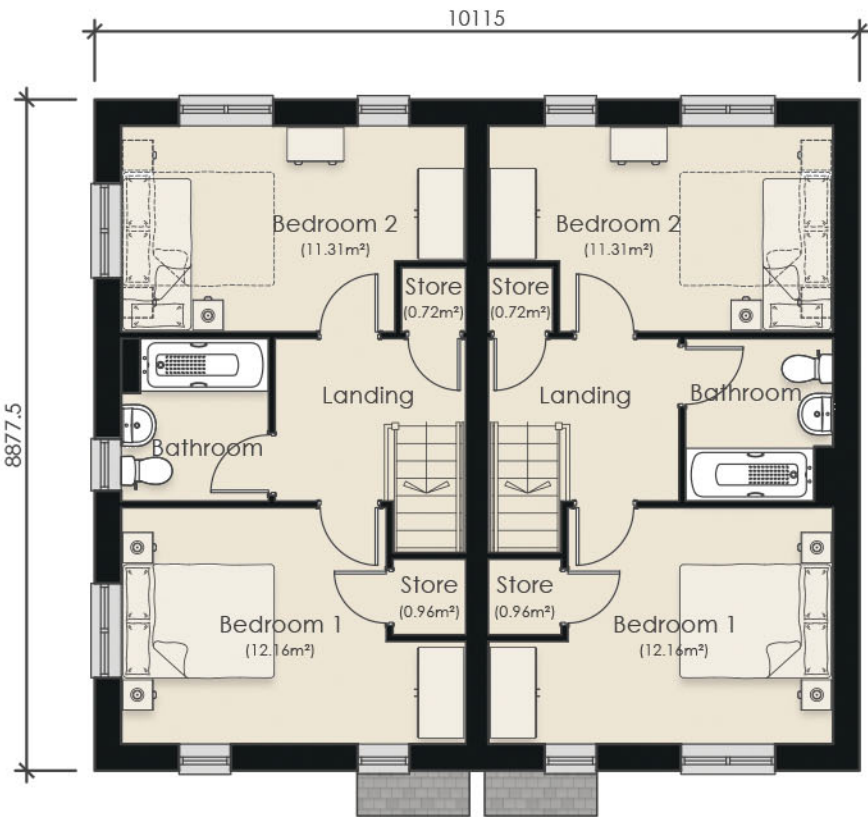

TYPE CC M4(2)
2B3P 74 (AS)
FIRST FLOOR PLAN - Semi-Detached

TYPE C M4(2)
2B3P 74 (OPP)

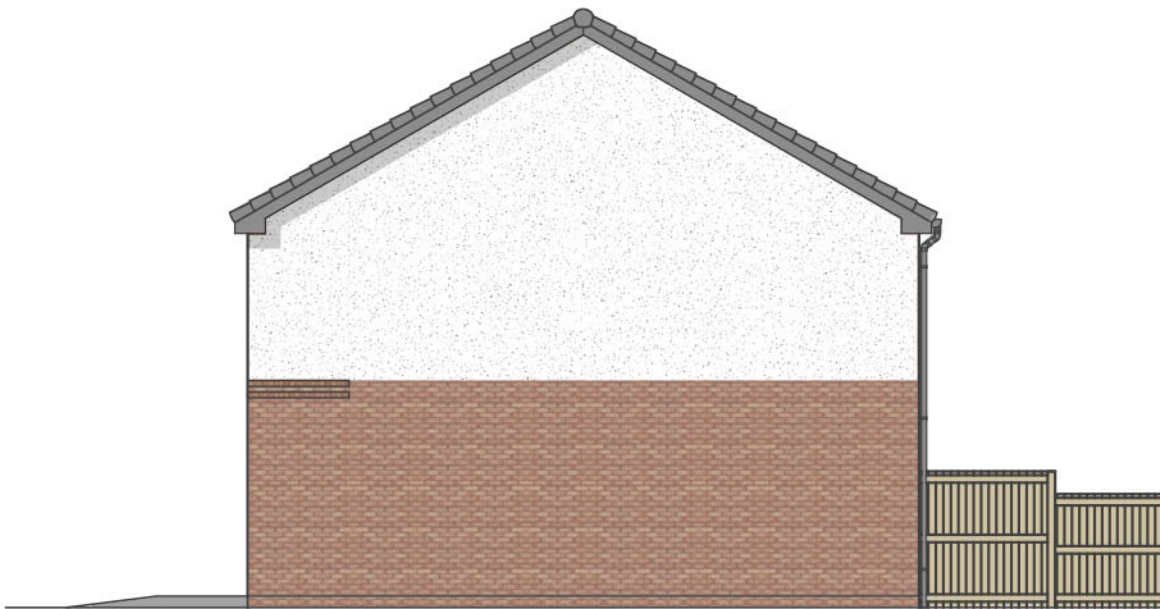

TYPE C M4(2)
2B3P 74 (OPP)
SIDE ELEVATION

NDSS Compliance Schedule				
Type:	2 Bed 3 Person Corner House Type (2 Storey)			
Gross Internal Area:				
NDSS GIA:	70m²		Actual GIA:	74m²
Room Sizes:				
Name:	NDSS Width:	Actual Width:	NDSS Area:	Actual Area:
Bedroom 1	2.75m x 2.75m	3.48m x 3.10m	11.5m²	12.16m²
Bedroom 2	2.15m x 2.15m	4.50m x 2.70m	7.5m²	11.31m²
Storage (Option 1):				
Name:	Area:			
GF Store	0.5m²			
1F Store 1	0.96m²			
1F Store 2	0.72m²			
Total:	2.18m²			
NDSS:	2.0m²			

NDSS Compliance Schedule				
Type:	2 Bed 3 Person House Type (2 Storey)			
Gross Internal Area:				
NDSS GIA:	70m²		Actual GIA:	74m²
Room Sizes:				
Name:	NDSS Width:	Actual Width:	NDSS Area:	Actual Area:
Bedroom 1	2.75m x 2.75m	3.48m x 3.10m	11.5m²	12.16m²
Bedroom 2	2.15m x 2.15m	4.50m x 2.70m	7.5m²	11.31m²
Storage (Option 1):				
Name:	Area:			
GF Store	0.5m²			
1F Store 1	0.96m²			
1F Store 2	0.72m²			
Total:	2.18m²			
NDSS:	2.0m²			

P02	Amendments made as per Breck's request on 24.10.25	28.10.25	ABH	KOR
P01	Initial Issue	23.05.25	ABH	KOR
Rev	Description	Date	By	Chk

jdaarchitects

info@jda-architects.com
www.jda-architects.com

manchester: 0161 336 5011
liverpool: 0151 665 0112

Project Details:		1443 - Huyton Lane, Knowsley	
Client:		Breck Homes	
RIBA Workstage:		Stage 3 Planning	Status/Suitability Code: S3
Scale:	1:100	Original Size: A2	Date: June 2025
Drawn By:		ABH	Checked By: KOR

Project Code	Originator	Vol/Sys	Level	Type	Role	Number
1443-JDA-ZZ-ZZ-DR-A-0001						
Description						Rev
Housetype CC & C 2B3P Semi Floor Plan and Elevations						P02

0 1m 2m Scale 1:100

Z:\1443 - Huyton Lane, Knowsley\Drawings\1443-JDA-ZZ-ZZ-DR-A-0001 Housetype CC&C 2B3P Semi.dwg