


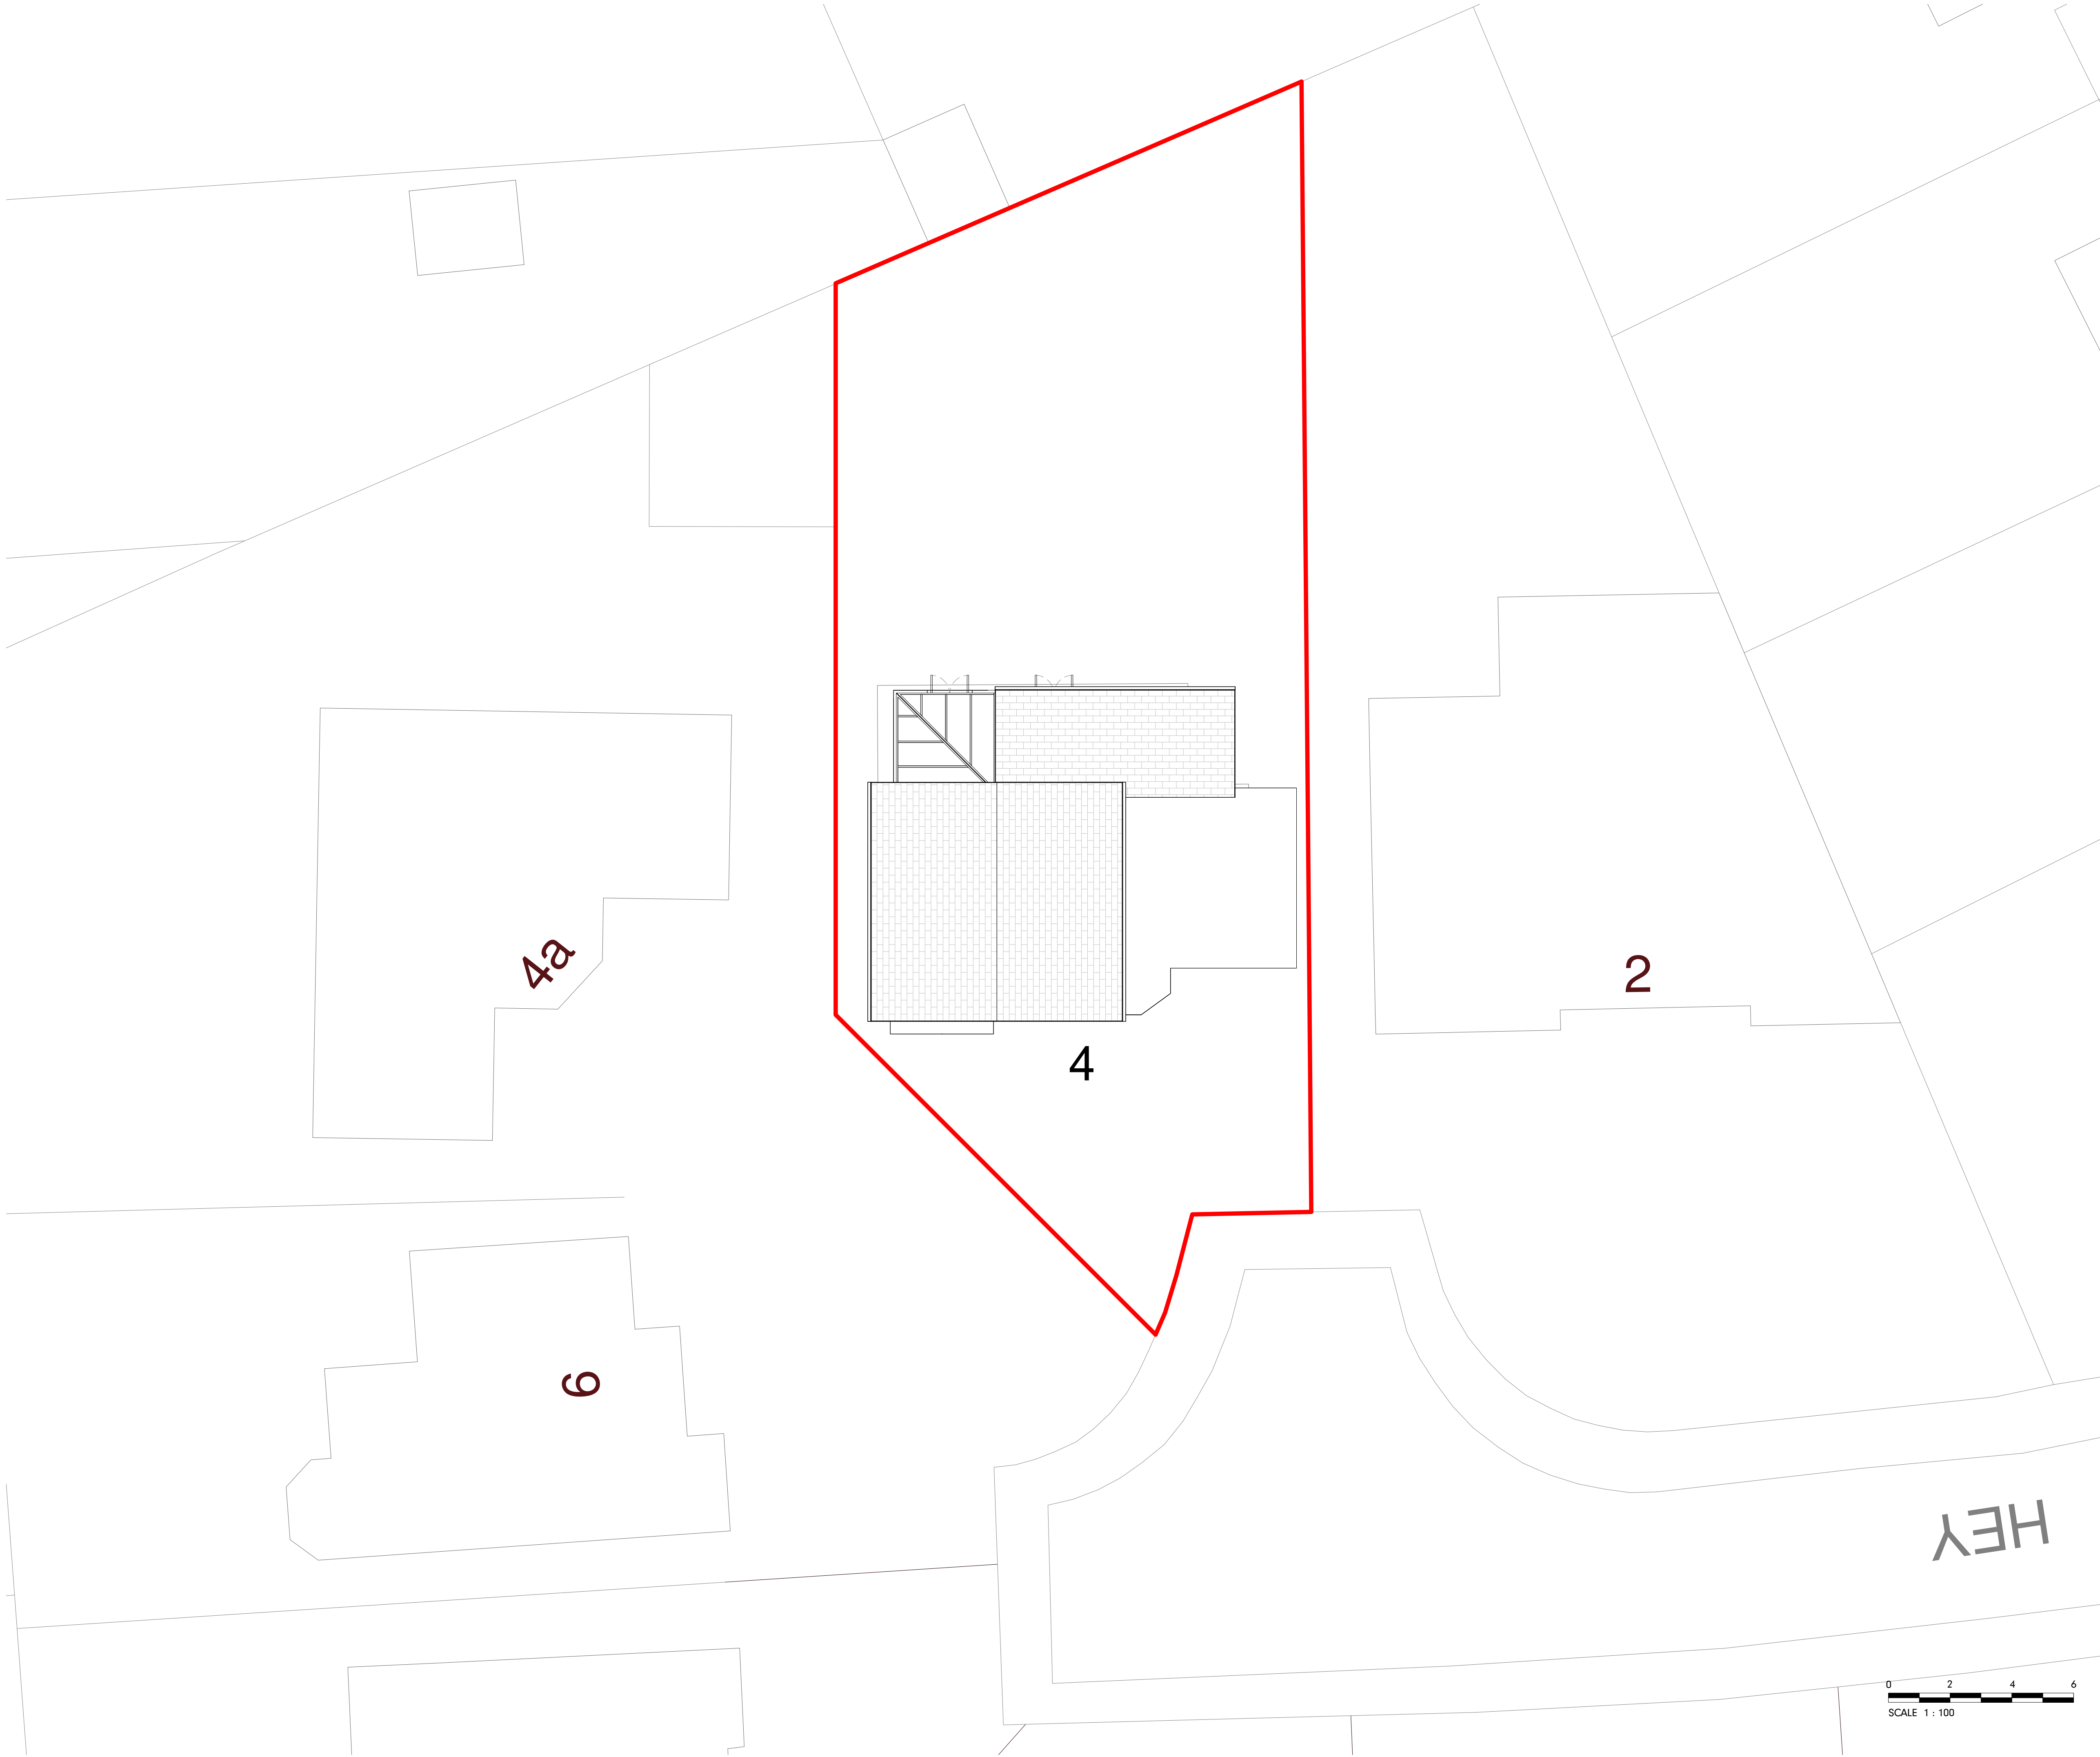

Status

PRELIMINARY

Ref	Hazard Identification		Date
P1	FIRST ISSUE	AU	06.09.24
Ref	Revision	By	Date

This drawing is © Architecture Unknown Limited and is not to be copied, reproduced or re-distributed either in whole or in part without the prior written permission of the originator.

The originator shall have no responsibility for any liability, loss, cost, damage or expense arising from or relating to any use of this document other than for its intended purpose on this project.

This drawing shall be read in conjunction with all other relevant drawings, specifications and associated documentation. Any discrepancies, errors or omissions are to be reported to the originator before proceeding with work.

All dimensions are to be checked on site by the contractor prior to proceeding with any work.

AU?

The Courtyard, Royal Mill 17 Redhill St
Manchester, M4 5BA
architectureunknown.co.uk
info@architectureunknown.co.uk
0789 401 2780

Sheet

EXISTING SITE PLAN

Client:

CRAIG & JOANNE EDWARDS

Project:

4 GUILD HEY, KNOWSLEY, PRESCOT,
L34 0HU

Drawn by:	Date:	Size:
Checked by:	Date:	A1
AU		
Scale:	Drawing no.	Rev.
1 : 100	24.161.202	P1