


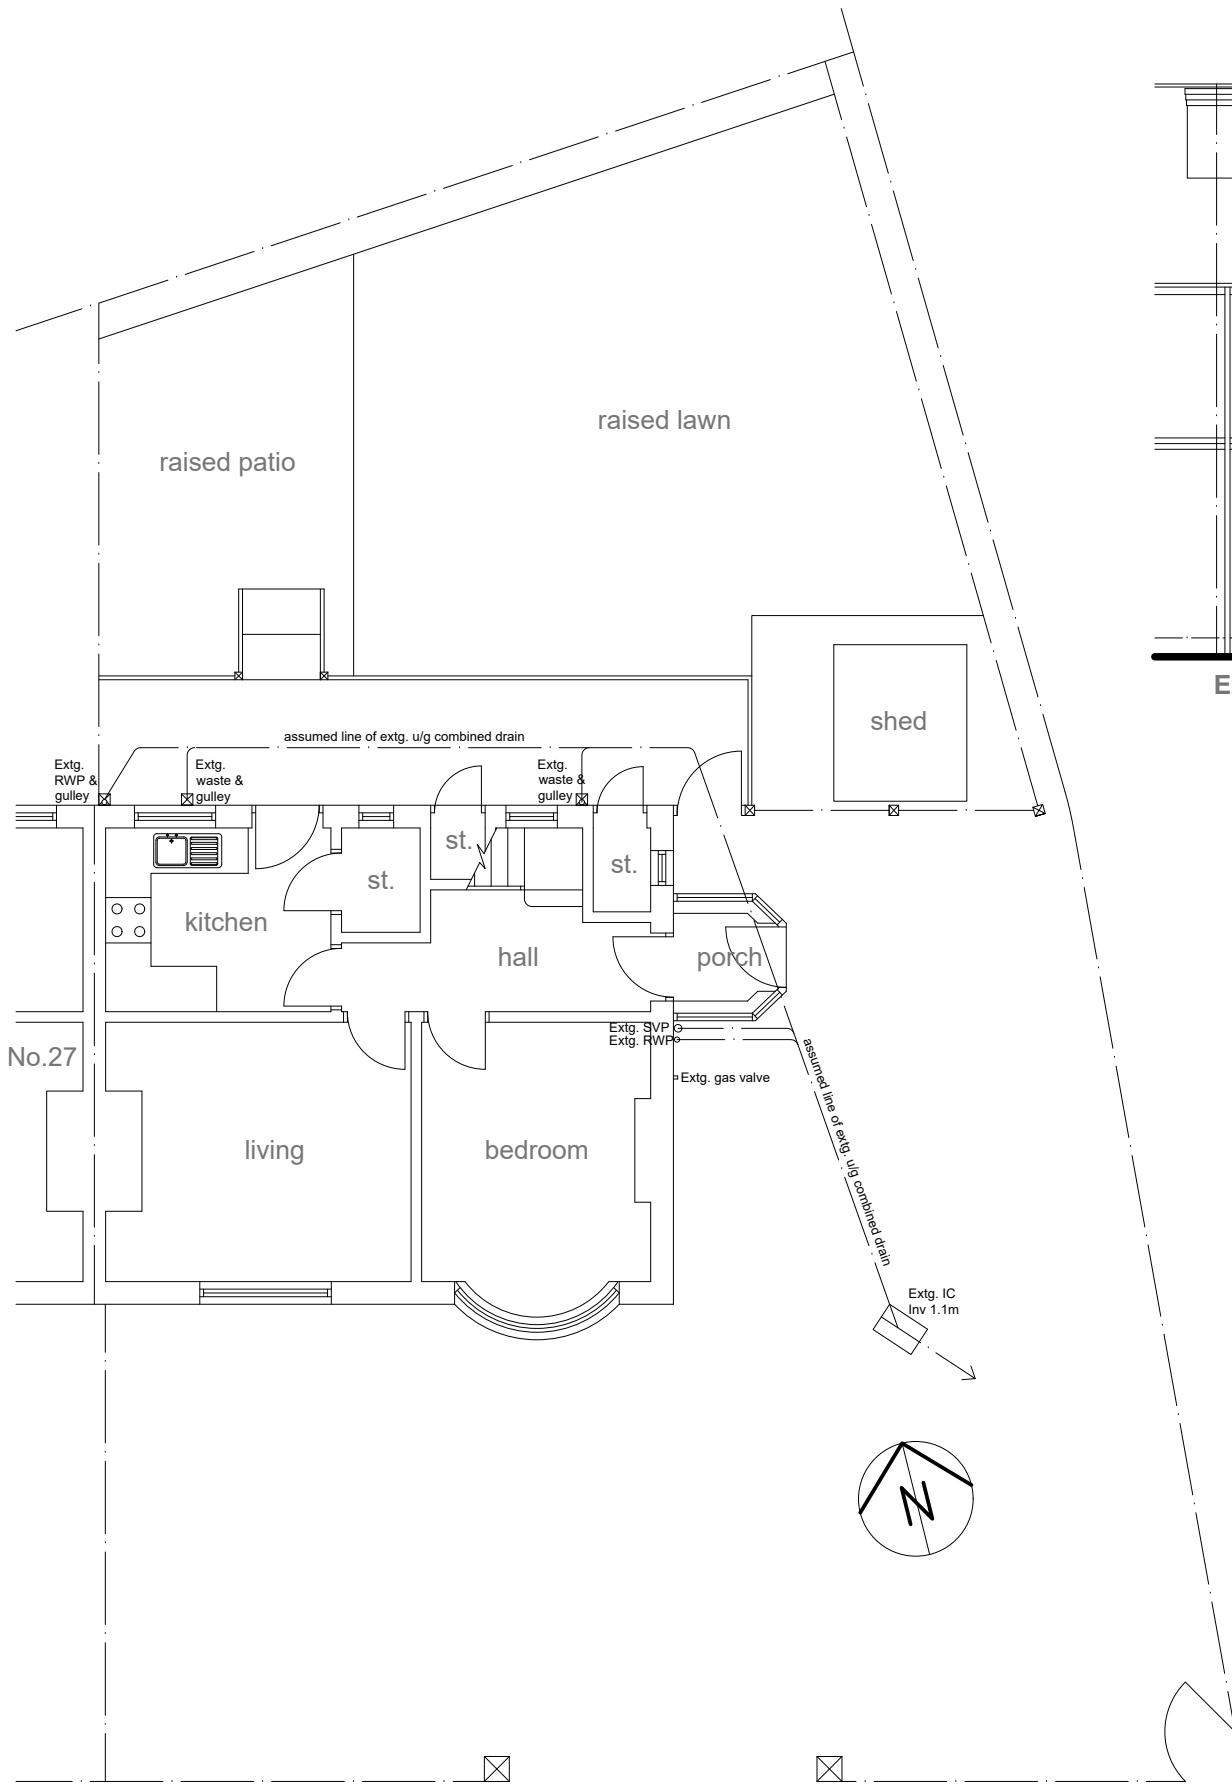

Existing ground floor plan and site plan @ 1:100 scale





Existing front elevation @ 1:100 scale



Existing side (east) elevation @ 1:100 scale



Existing rear elevation @ 1:100 scale

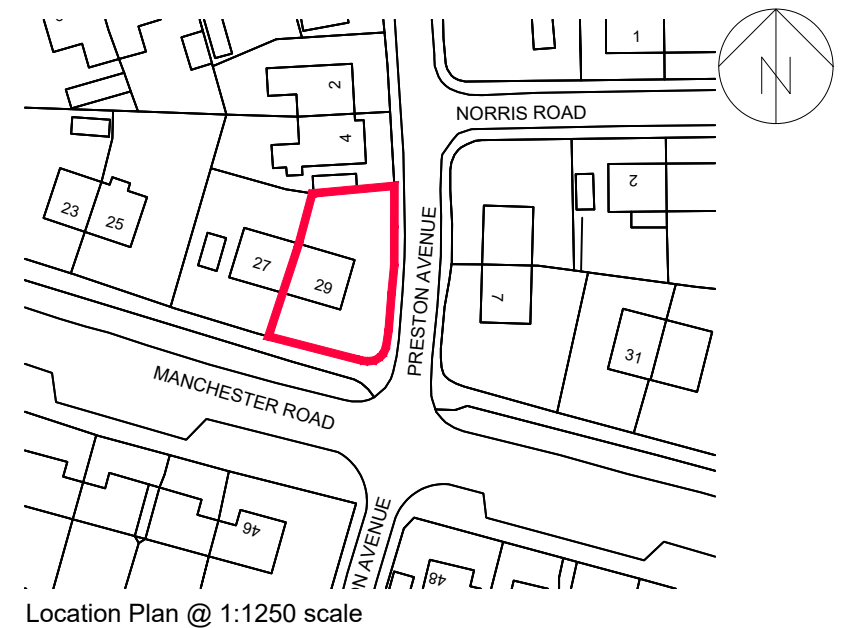 

Project:		
PROPOSED SINGLE STOREY SIDE BEDROOM AND SHOWER ROOM EXTENSION		
at:		
29 MANCHESTER ROAD		
PRESCOT, L34 1NF		
for:		
Mstr. NATHANIEL GORTON		
EXISTING LAYOUT & LOCATION PLAN		
Scale:	1:100 & 1:1250	Date: February 2024
Drawing Number:	188184-01	Revision: