





Proposed front elevation

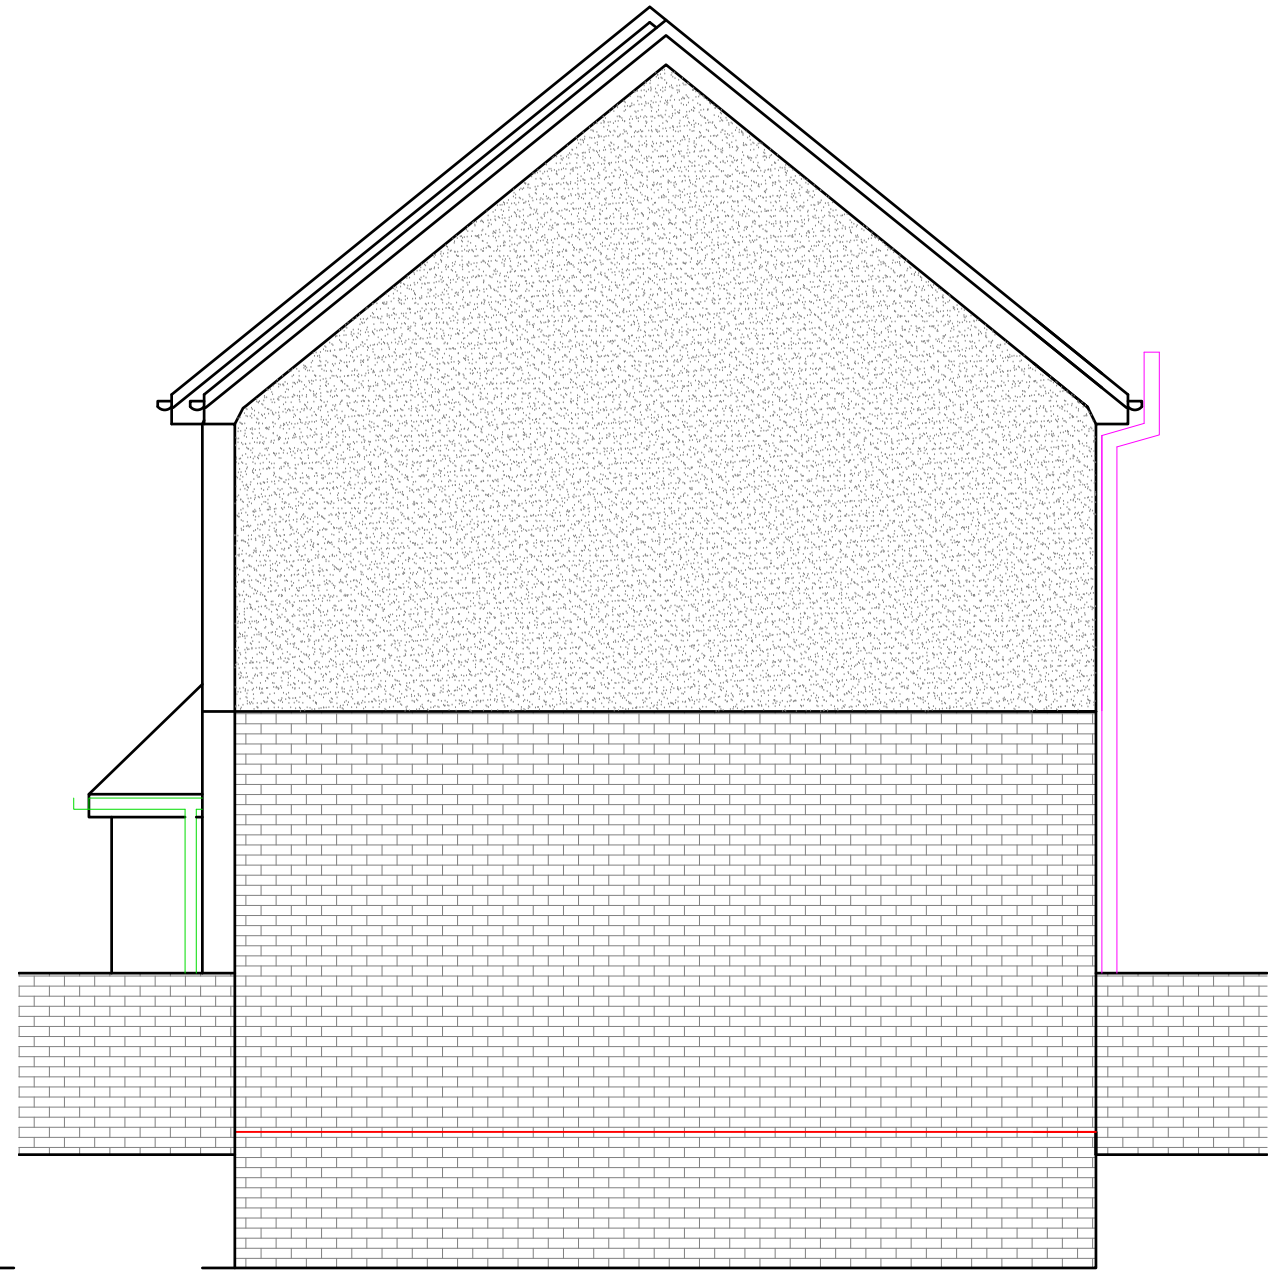

Proposed side elevation

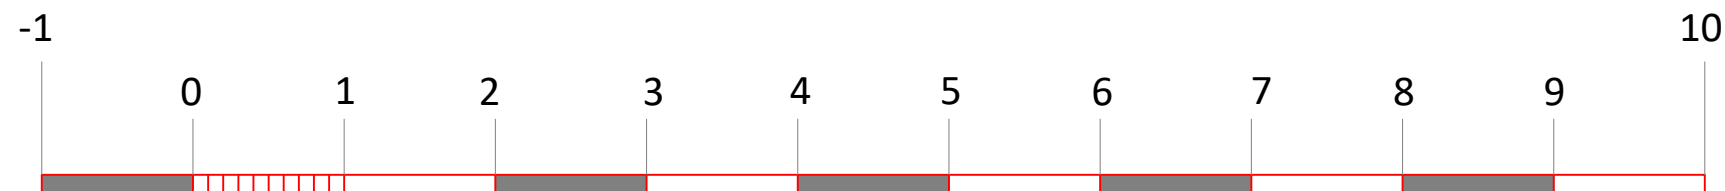

Rev A - Extension set back 215mm in accordance with planning requirements

REV:	DESCRIPTION:	BY:	DATE:
STATUS: Planning & building regs			
CLIENT: Mrs Julie Gee			
PLAN TITLE: Proposed front and side elevation.			
SITE: 41 Pottery Lane, Whiston, Knowsley			
TITLE: Construct new 1st floor side extension with undercroft to ground floor & internal alts.			
SCALE AT A3: 1:50	DATE: July 23	DRAWN:	CHECKED:
PROJECT NO:	DRAWING NO: 04/07/41	REVISION: A	