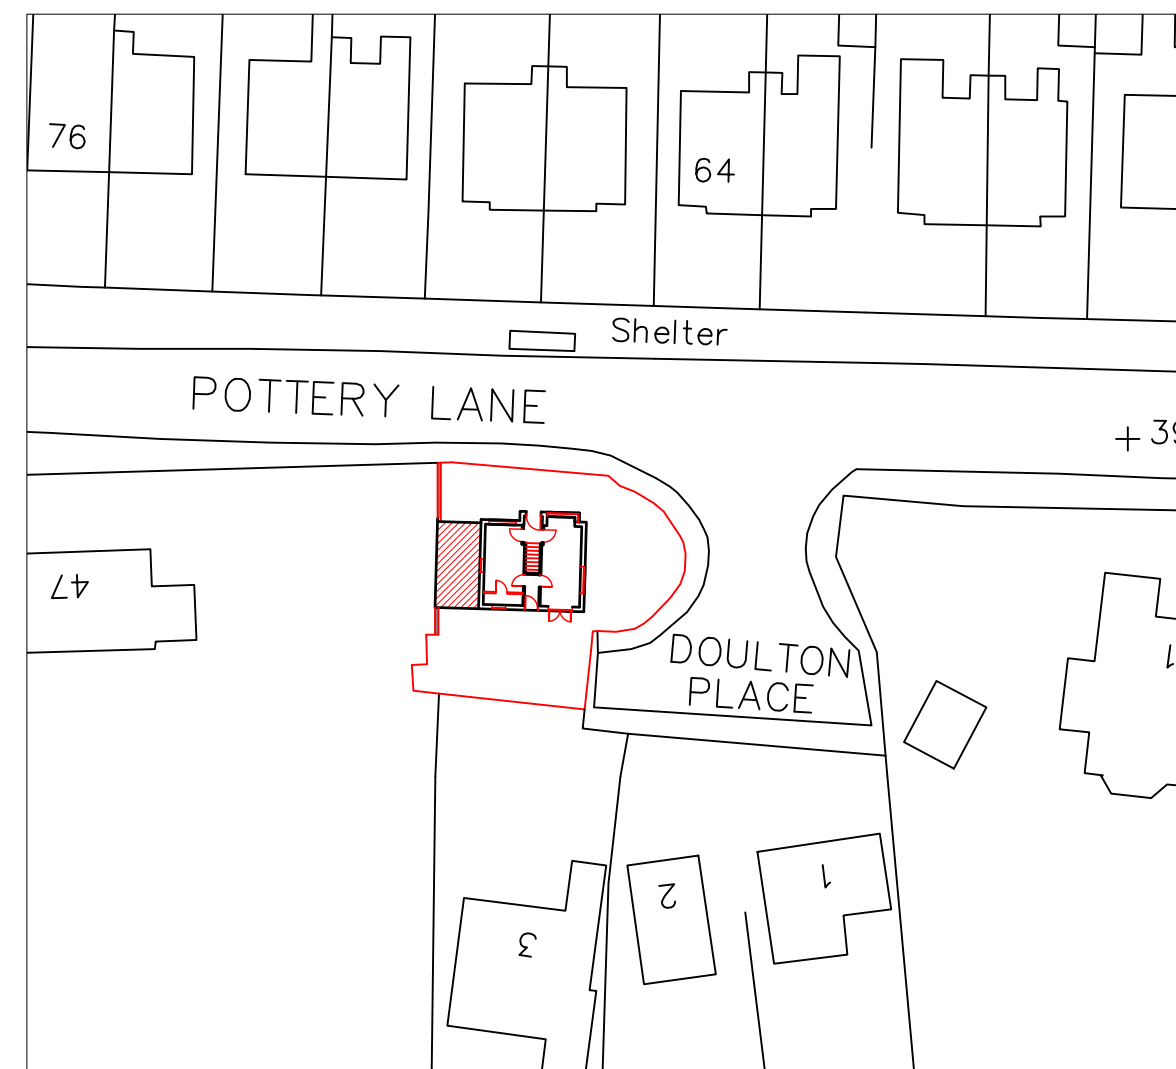
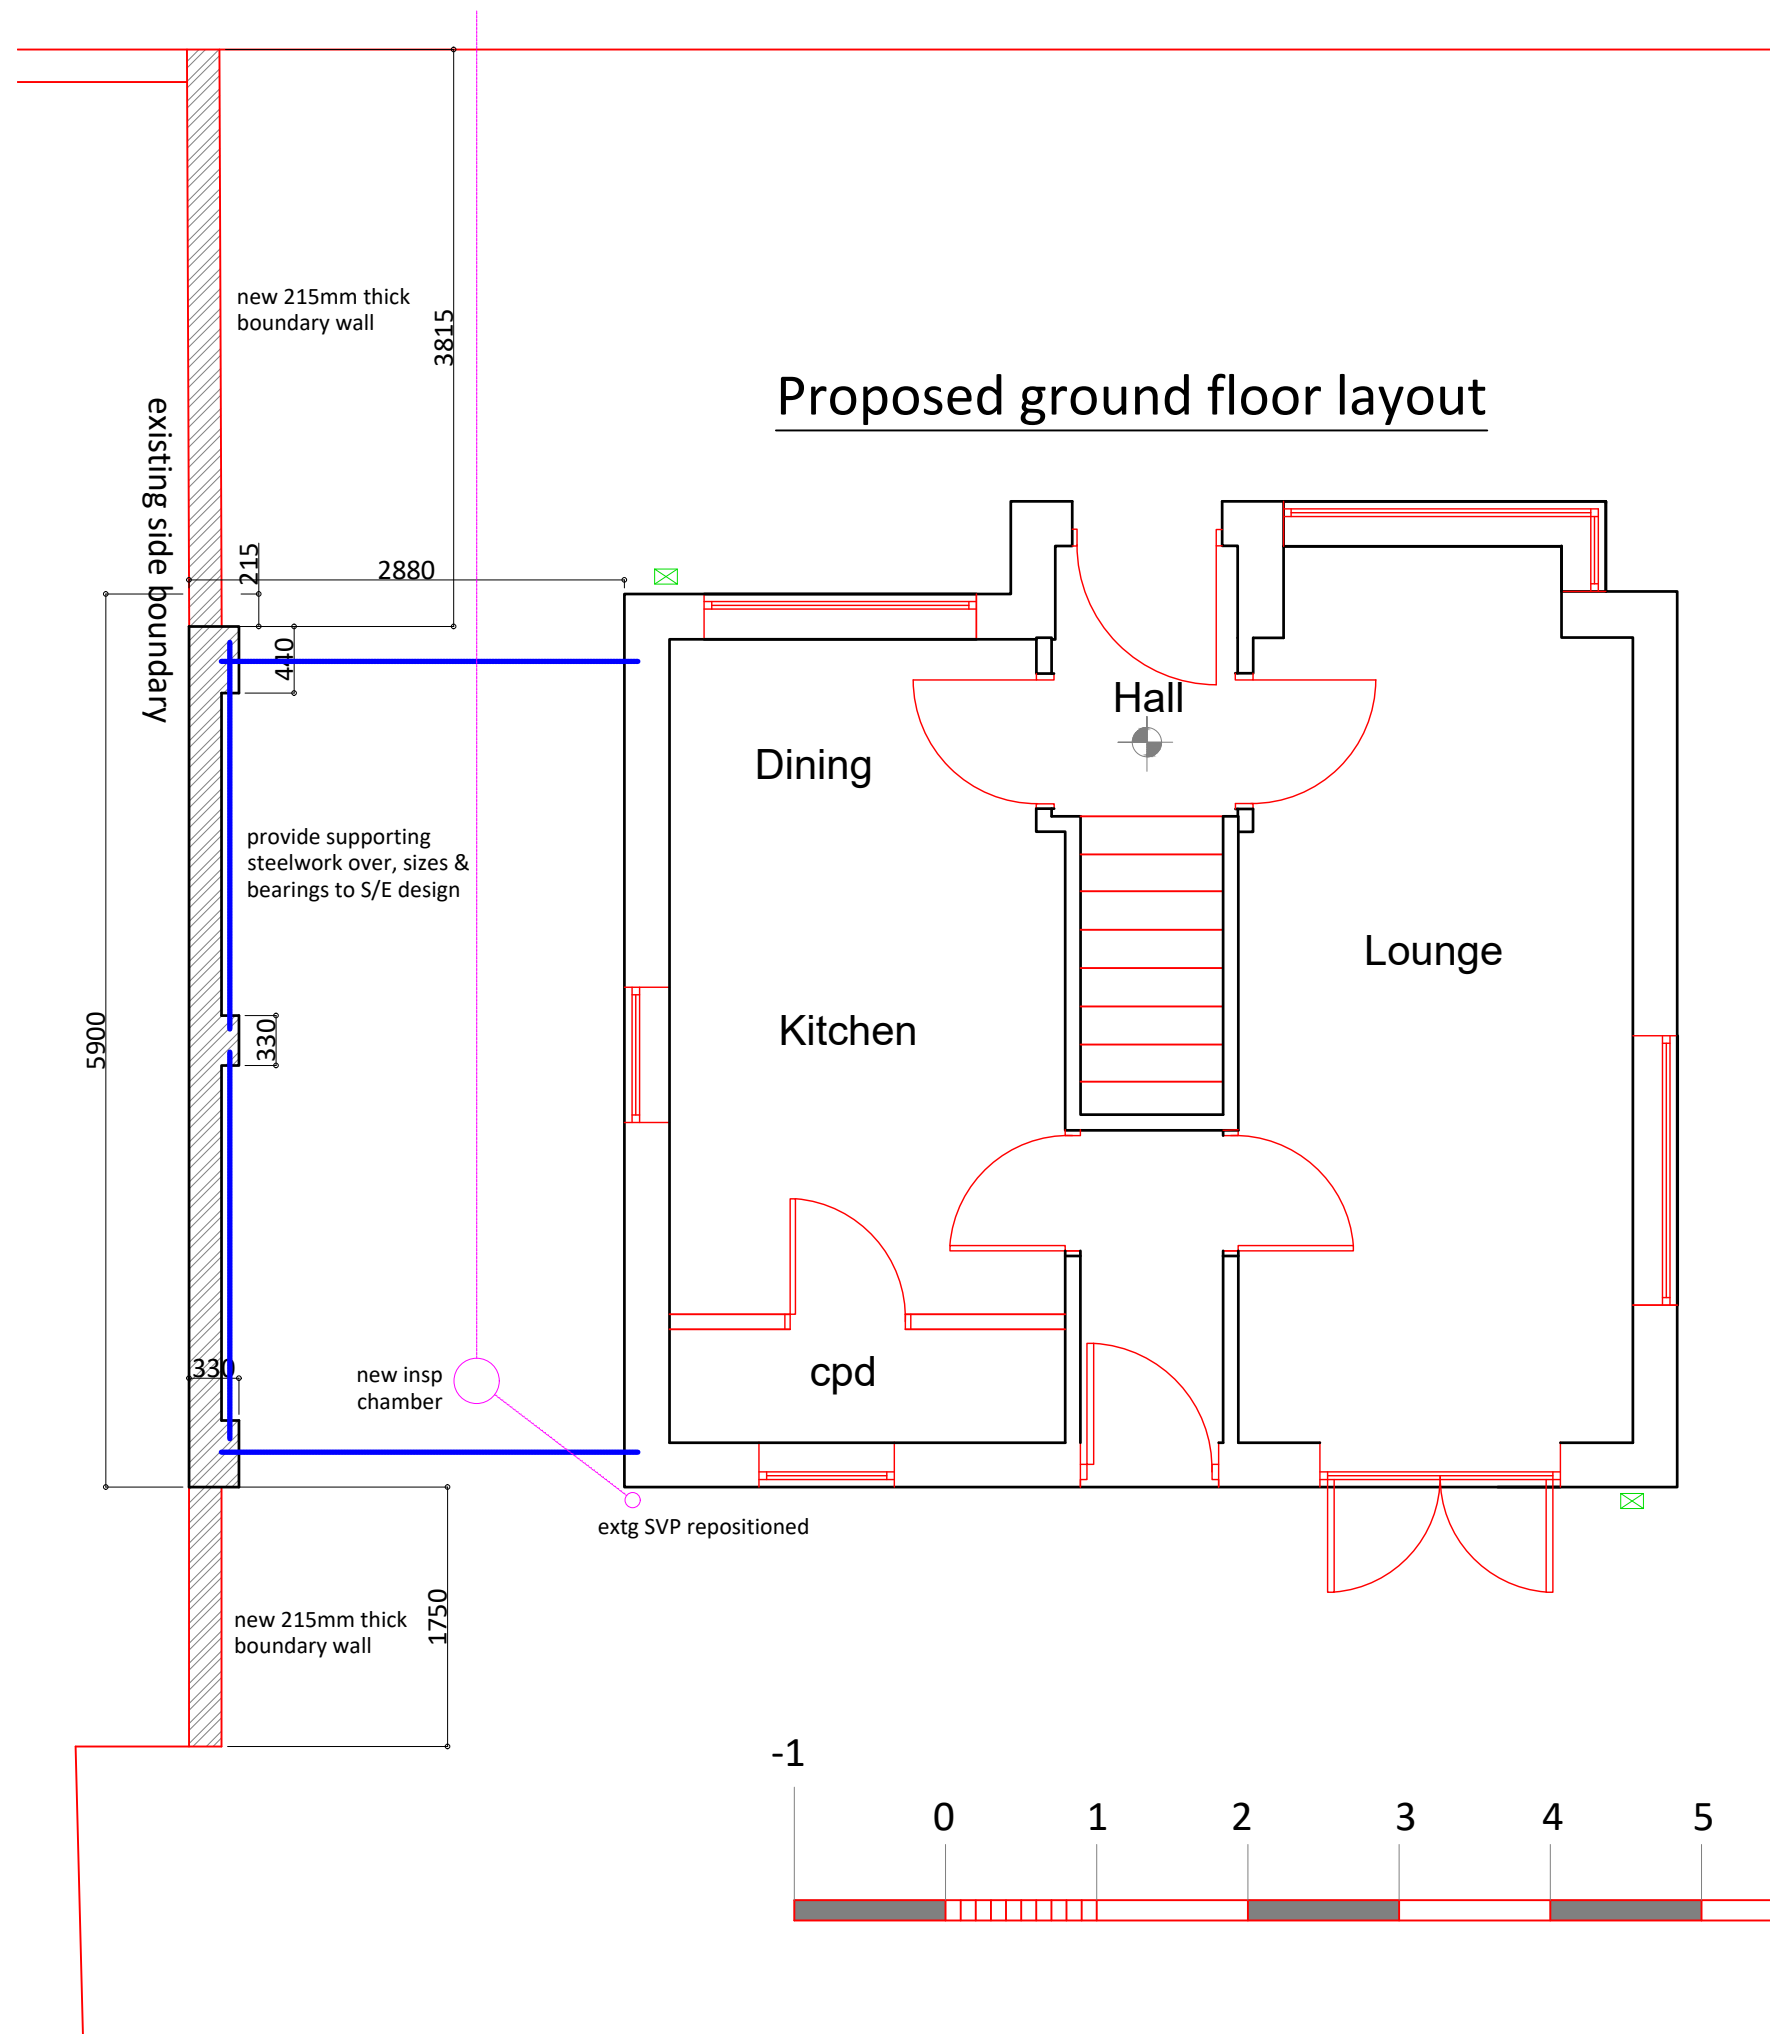


Rev A - Extension set back 215mm in accordance with planning requirements

REV:	DESCRIPTION:	BY:	DATE:
STATUS:			
Planning & building regs			
CLIENT:			
Mrs Julie Gee			
PLAN TITLE:			
Proposed ground floor layout and proposed site plan.			
SITE:			
41 Pottery Lane, Whiston, Knowsley			
TITLE:			
Construct new 1st floor side extension with undercroft to ground floor & internal alts.			
SCALE AT A3:	DATE:	DRAWN:	CHECKED:
1:50 & 1:500	July 23		
PROJECT NO:	DRAWING NO:	REVISION:	
	02/07/41	A	