



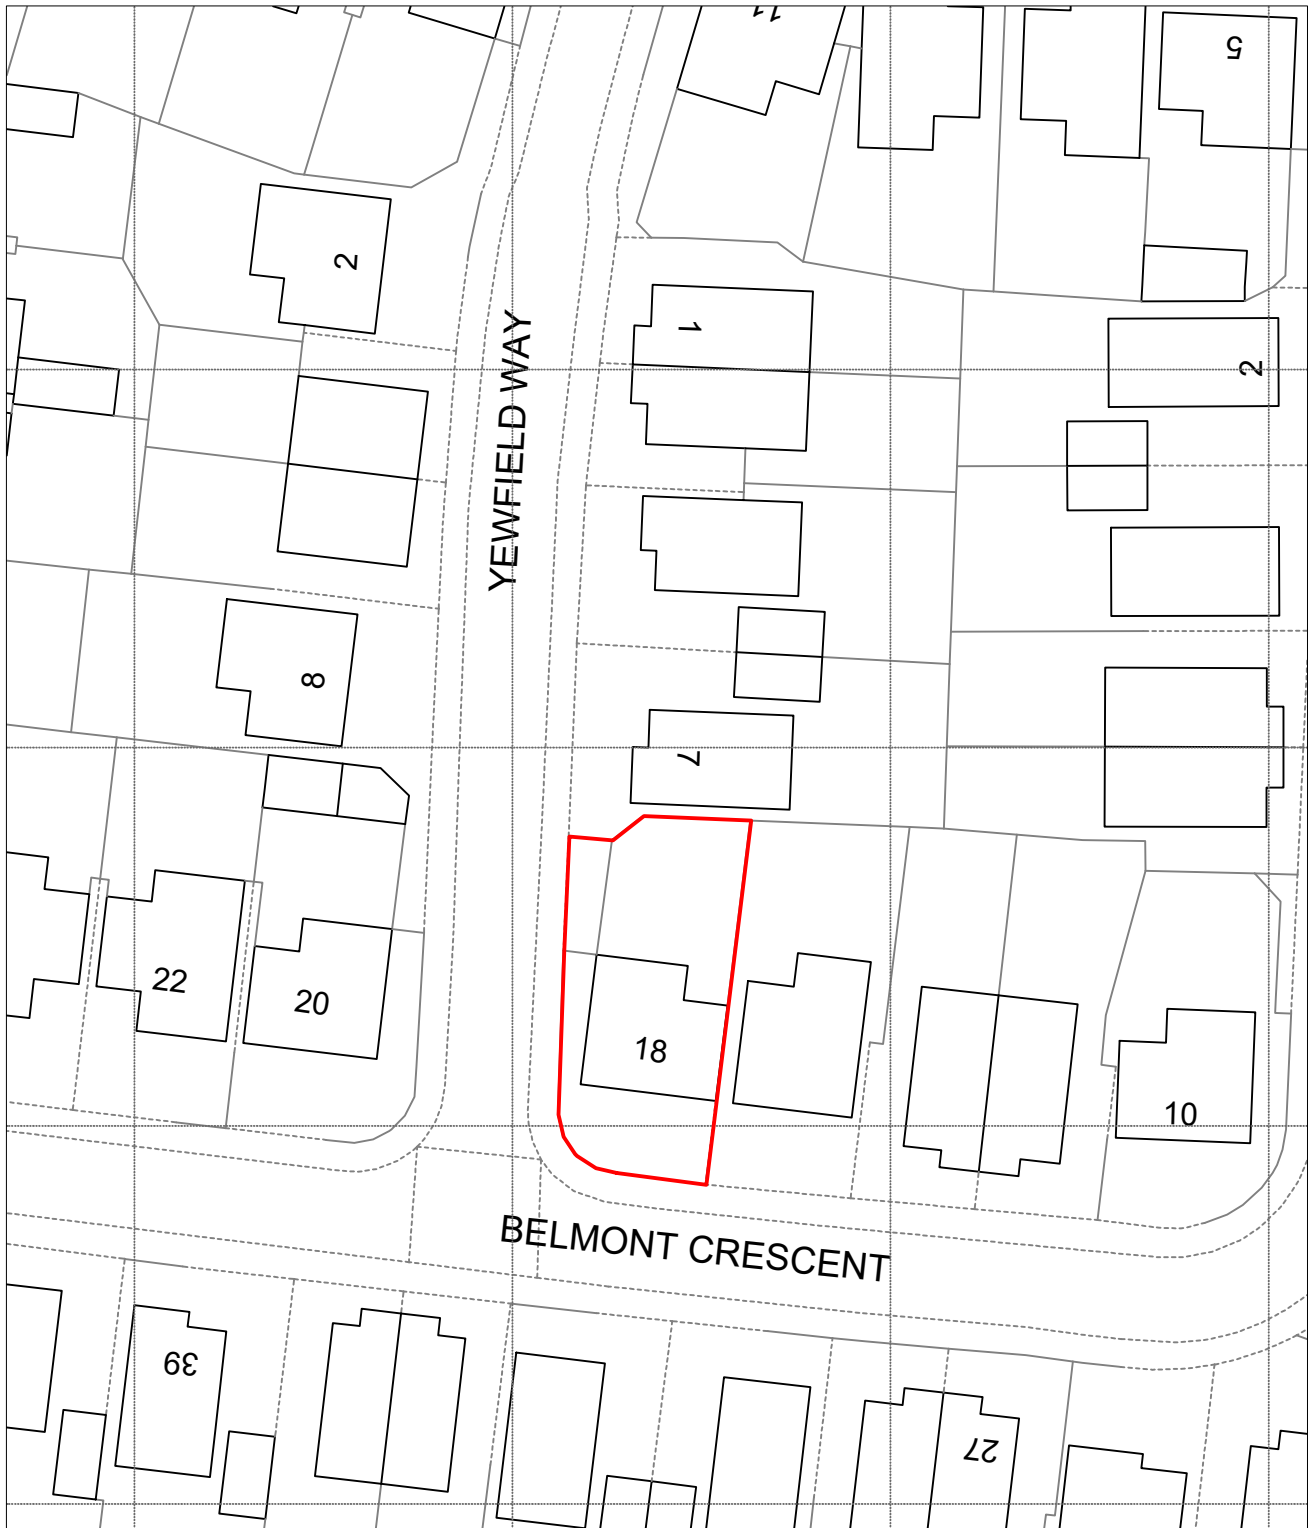

SITE PLAN

18 Belmont Crescent, Huyton, Liverpool, L36 4AR

Scale 1:500 @A4

 

ARCHIKEI LTD

71-75 SHELTON STREET
LONDON WC2H 9JQ

www.archikei.co.uk

CLIENT:

18 BELMONT CRESCENT,
HUYTON,
LIVERPOOL, L36 4AR

ARCHITECT:

ARCHIKEI LTD
71-75 SHELTON STREET
LONDON
WC2H 9JQ

SITE:

18 BELMONT CRESCENT,
HUYTON,
LIVERPOOL, L36 4AR



TITLE:

SITE PLAN

SCALE AT A4:
1:500

DATE:
28/07/2024

DRAWN:
AW

CHECKED:
JO

PROJECT NO:
AK240611E

DRAWING NO:
PL-LA002

REVISION:
-