



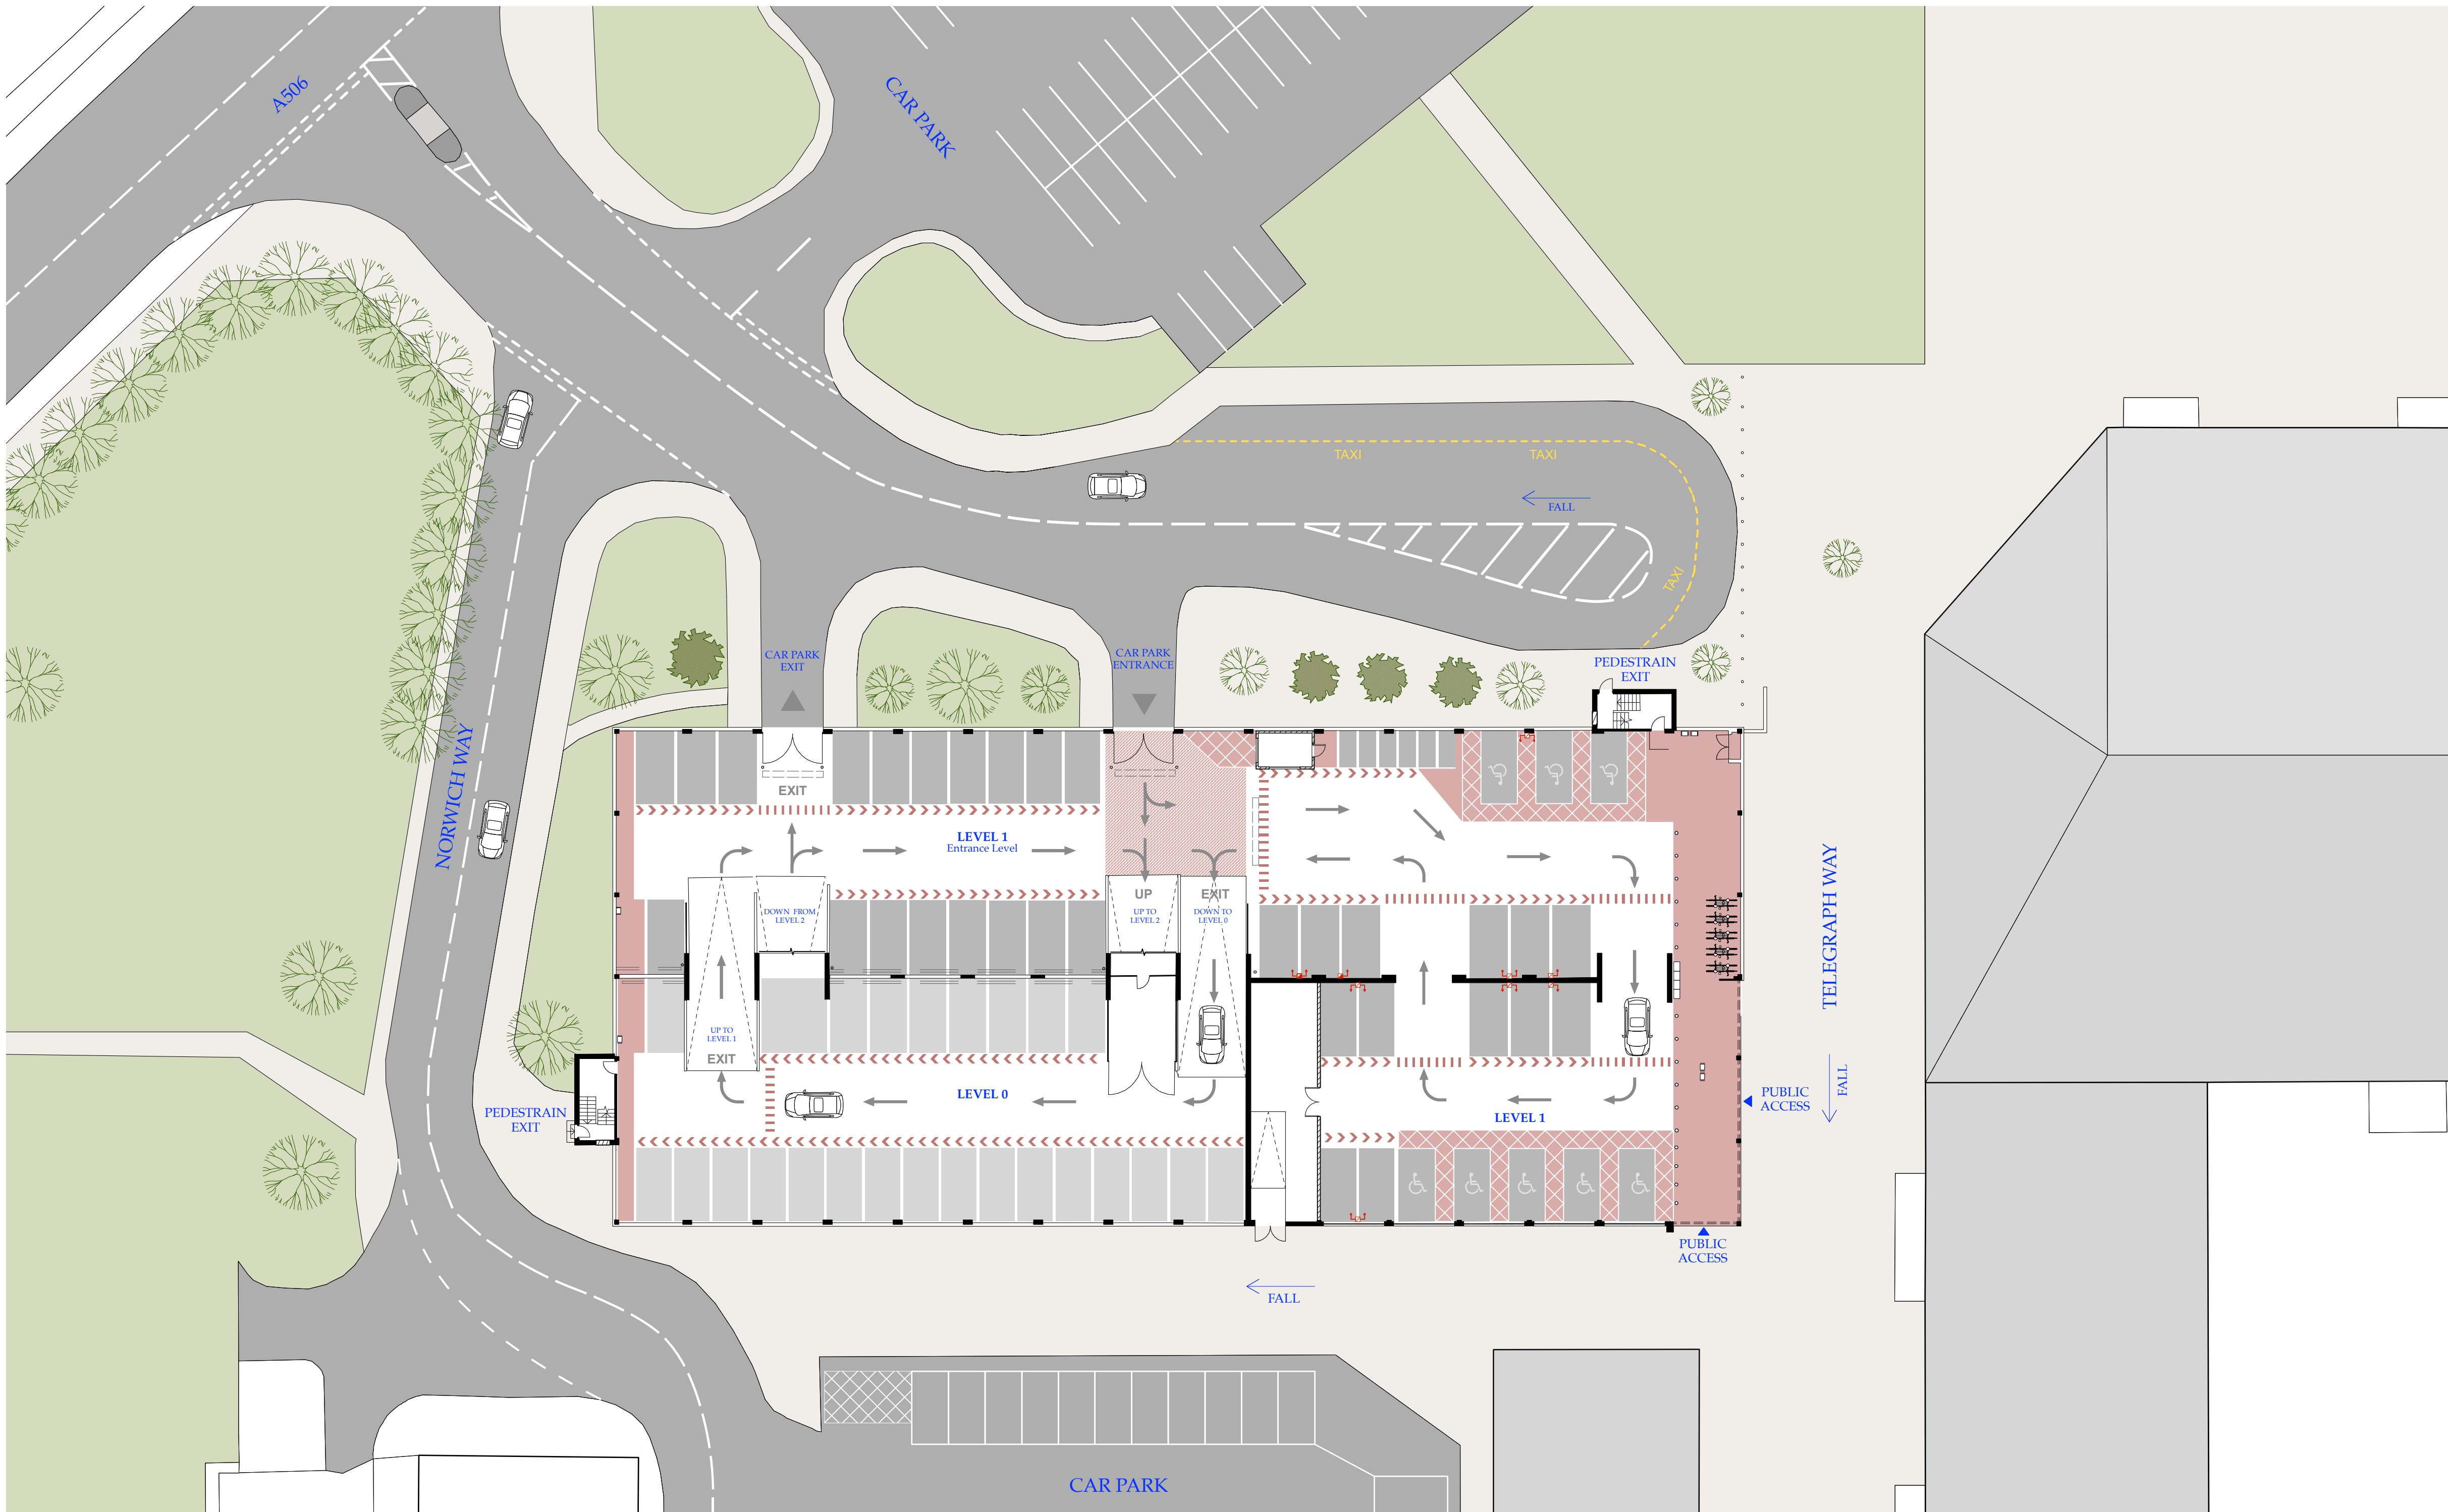

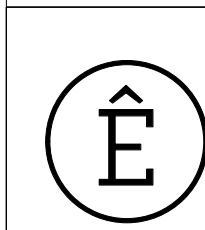


KIRKBY MSCP 551
ARCHITECTURAL EMPORIUM Ltd
EMAIL: mail@architectural-emporium.co.uk
WEB: www.architectural-emporium.co.uk
ADDRESS: 87 Kempston Street, Liverpool, L3 8HE
PHONE: +44 (0)151 363 0000

0 2 5 10 20

 - North Point



EXISTING TREES

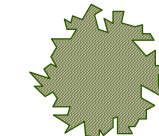

PROPOSED TREES



ENTRY & EXIT POINTS



EXISTING ROADWAYS



EXISTING PAVEMENT & WALKWAYS



EXISTING GREEN SPACE

Rev*: First Issue

FOR: PLANNING

CHECKED BY: LC | DRAWN BY: XA

SCALE: 1:250 / 1:500

PAPER SIZE: A1 / A3

JOB: KIRKBY MSCP 551

2.010_Rev*

FIRST ISSUE: 17.04.23

PROPOSED SITE PLAN