


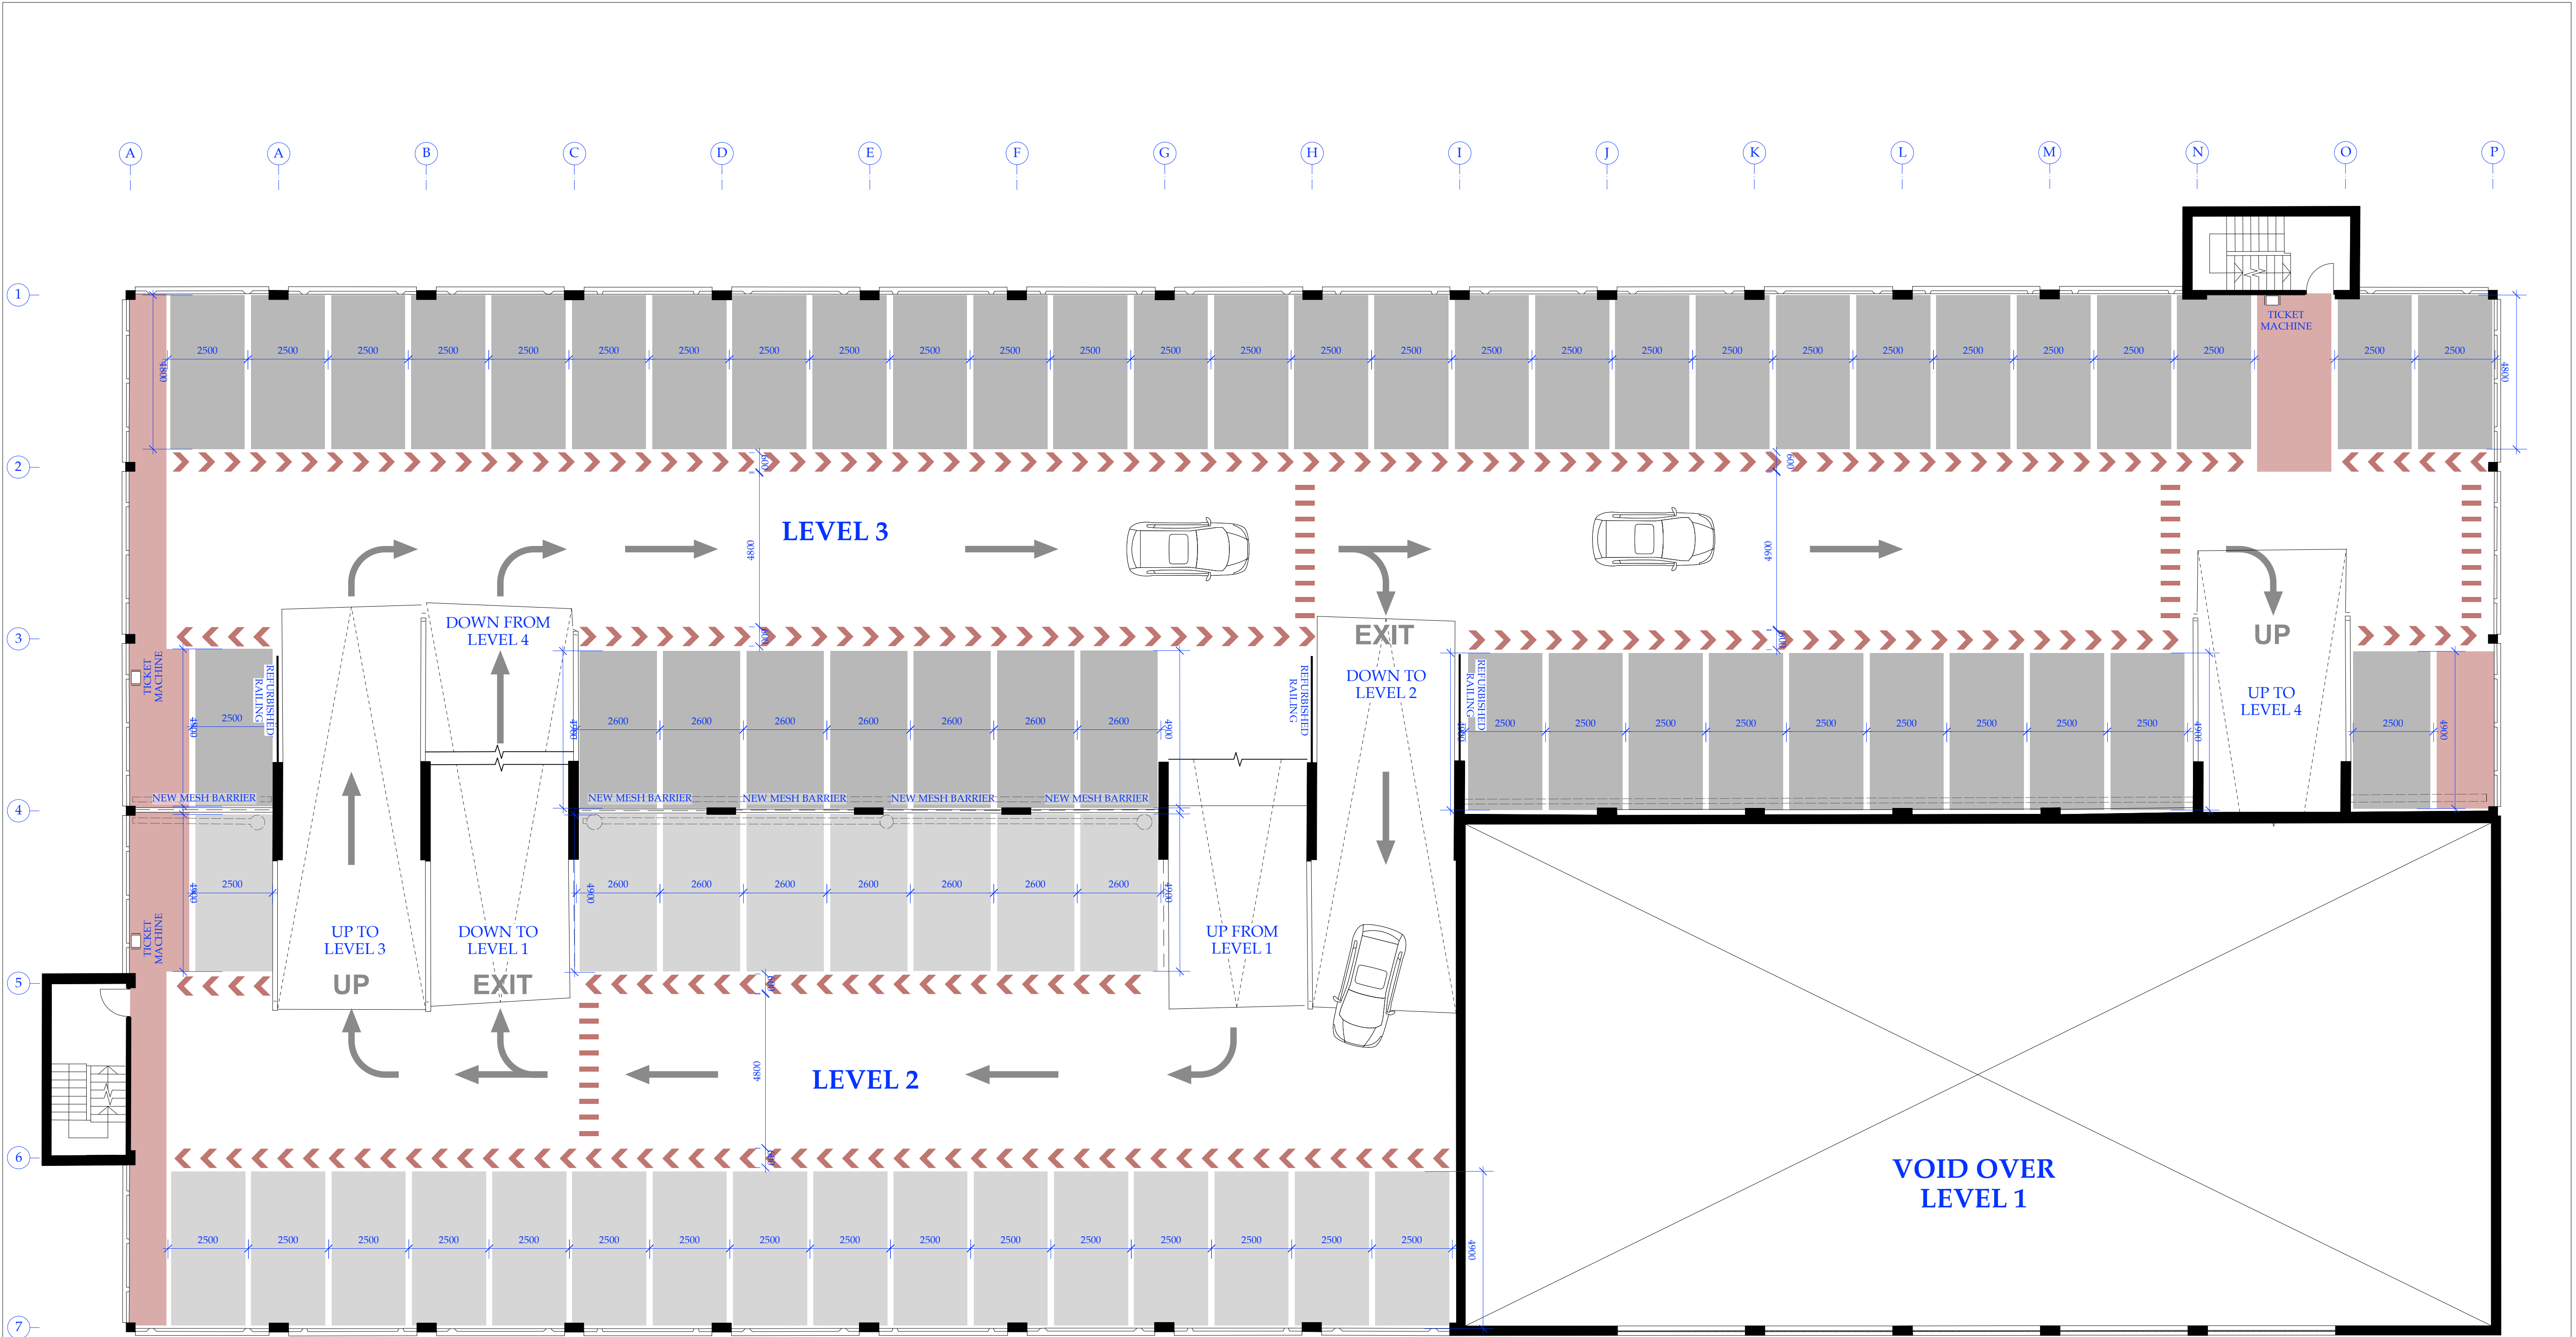

LEVEL 2 &
LEVEL 3

KIRKBY MSCP 551
ARCHITECTURAL EMPORIUM Ltd
EMAIL: mail@architectural-emporium.co.uk
WEB: www.architectural-emporium.co.uk
ADDRESS: 87 Kempston Street, Liverpool, L3 8HE
PHONE: +44 (0)151 365 0000

01258

North Point

KEY SECTION

Existing Walls

Proposed Walls

Vehicular Zone

Pedestrian Zone

Parking Space Lower Level

Parking Space Higher Level

Pedestrian Route floor marking

Pedestrian crossing floor marking

Vehicle direction floor marking

Accessible Parking Spaces

Accessible Parking Pedestrian Zone

Bollards

Proposed Car Parking Totals

	Standard	Accessible	Electric Vehicle	TOTAL
Level 0	25	-	-	25
Level 1	18	8	15	39
Level 2	24	-	-	24
Level 3	46	-	-	46
Level 4	48	-	-	48
Level 5	47	-	-	47
Level 6	48	-	-	48
Level 7	52	-	-	52
TOTAL	308	8	15	329

Rev A: First Issue

FOR: PLANNING

CHECKED BY: LC

DRAWN BY: XA

SCALE: 1:100/1:200

PAPER SIZE: A1/A3

JOB: KIRKBY MSCP 551

2.102_RevA

FIRST ISSUE: 17.04.23

PROPOSED FLOOR PLANS - 02