


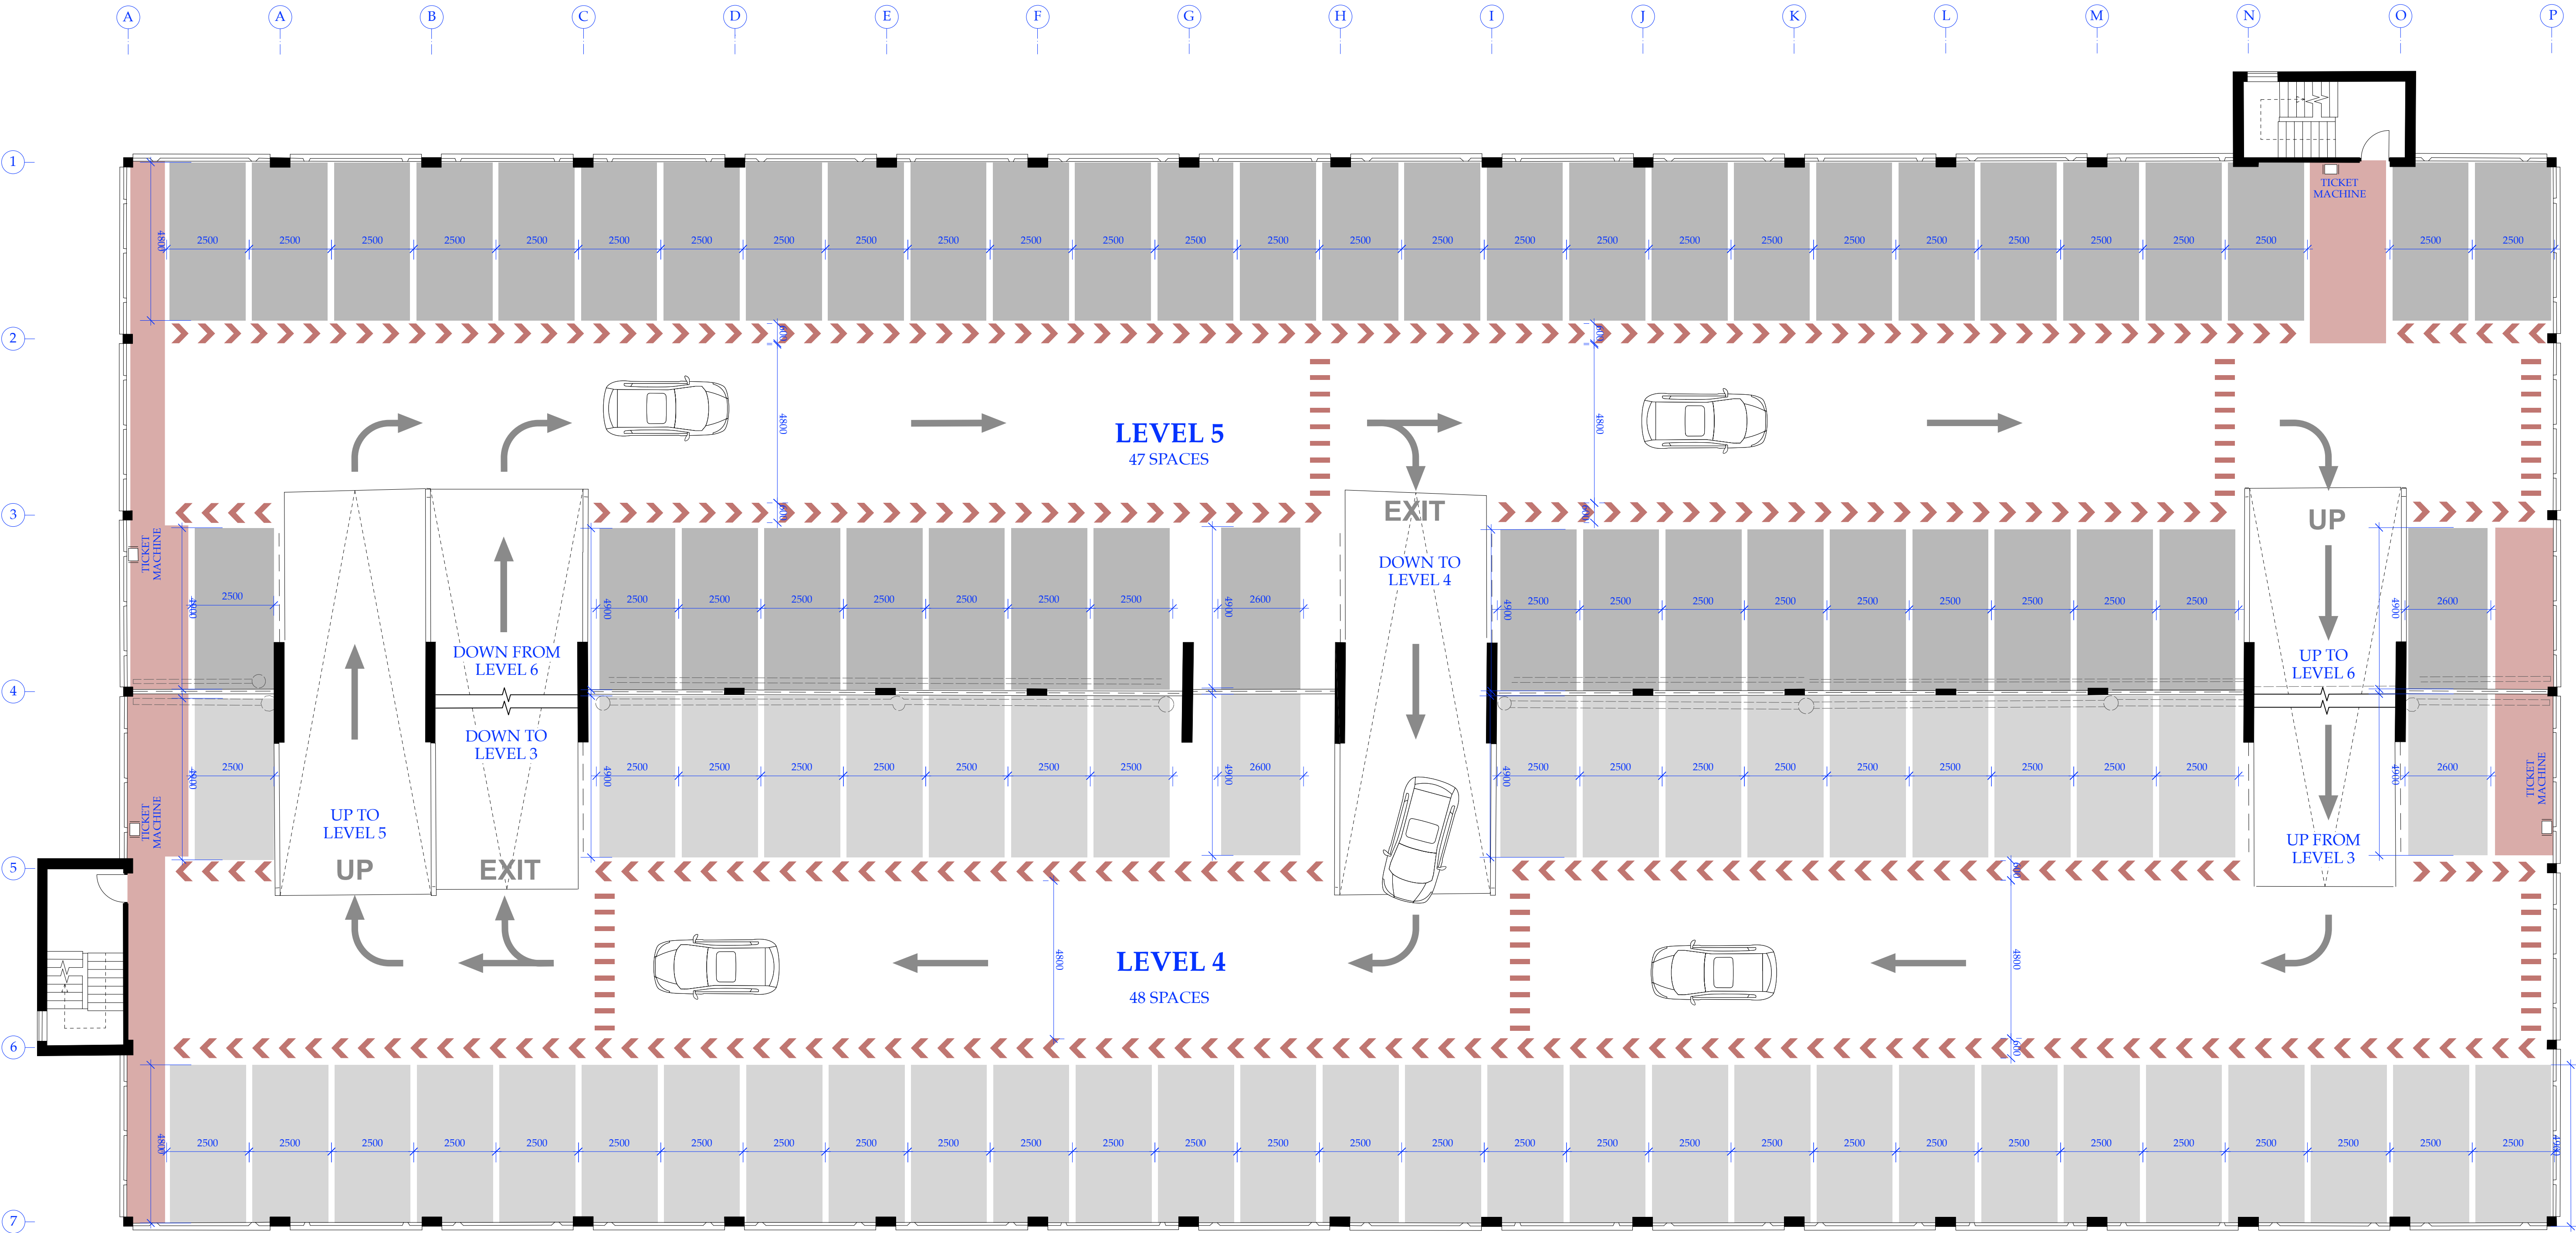


LEVEL 4 &
LEVEL 5

KIRKBY MSCP 551
ARCHITECTURAL EMPORIUM Ltd
EMAIL: mail@architectural-emporium.co.uk
WEB: www.architectural-emporium.co.uk
ADDRESS: 87 Kempton Street, Liverpool, L3 8HE
PHONE: +44 (0)151 363 0000

0 1 2 5 8

- North Point

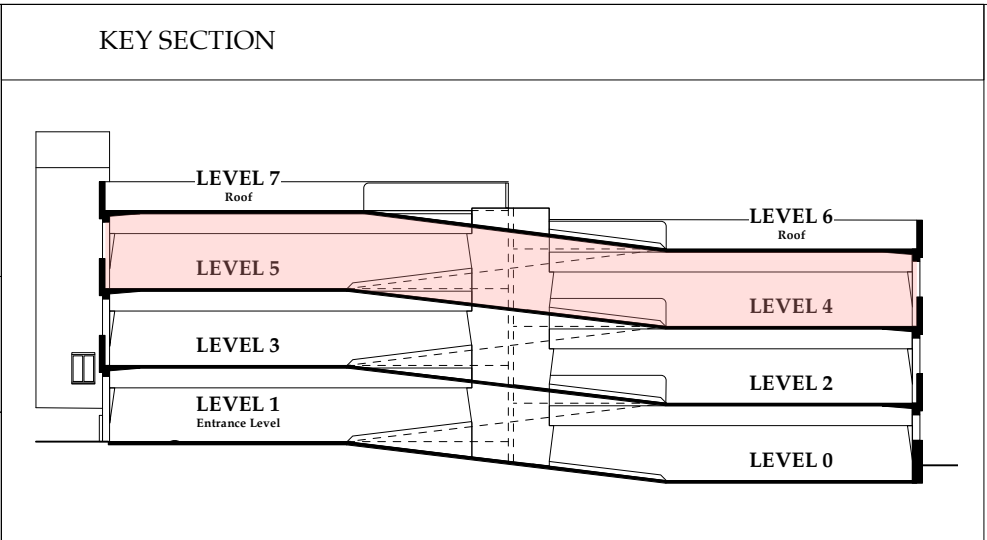

Rev*: First Issue

FOR: PLANNING
CHECKED BY: LC | DRAWN BY: XA
SCALE: 1:100/1:200
PAPER SIZE: A1/A3
JOB: KIRKBY MSCP 551

2.103_Rev*
FIRST ISSUE: 24.03.23
PROPOSED FLOOR PLANS - 03