


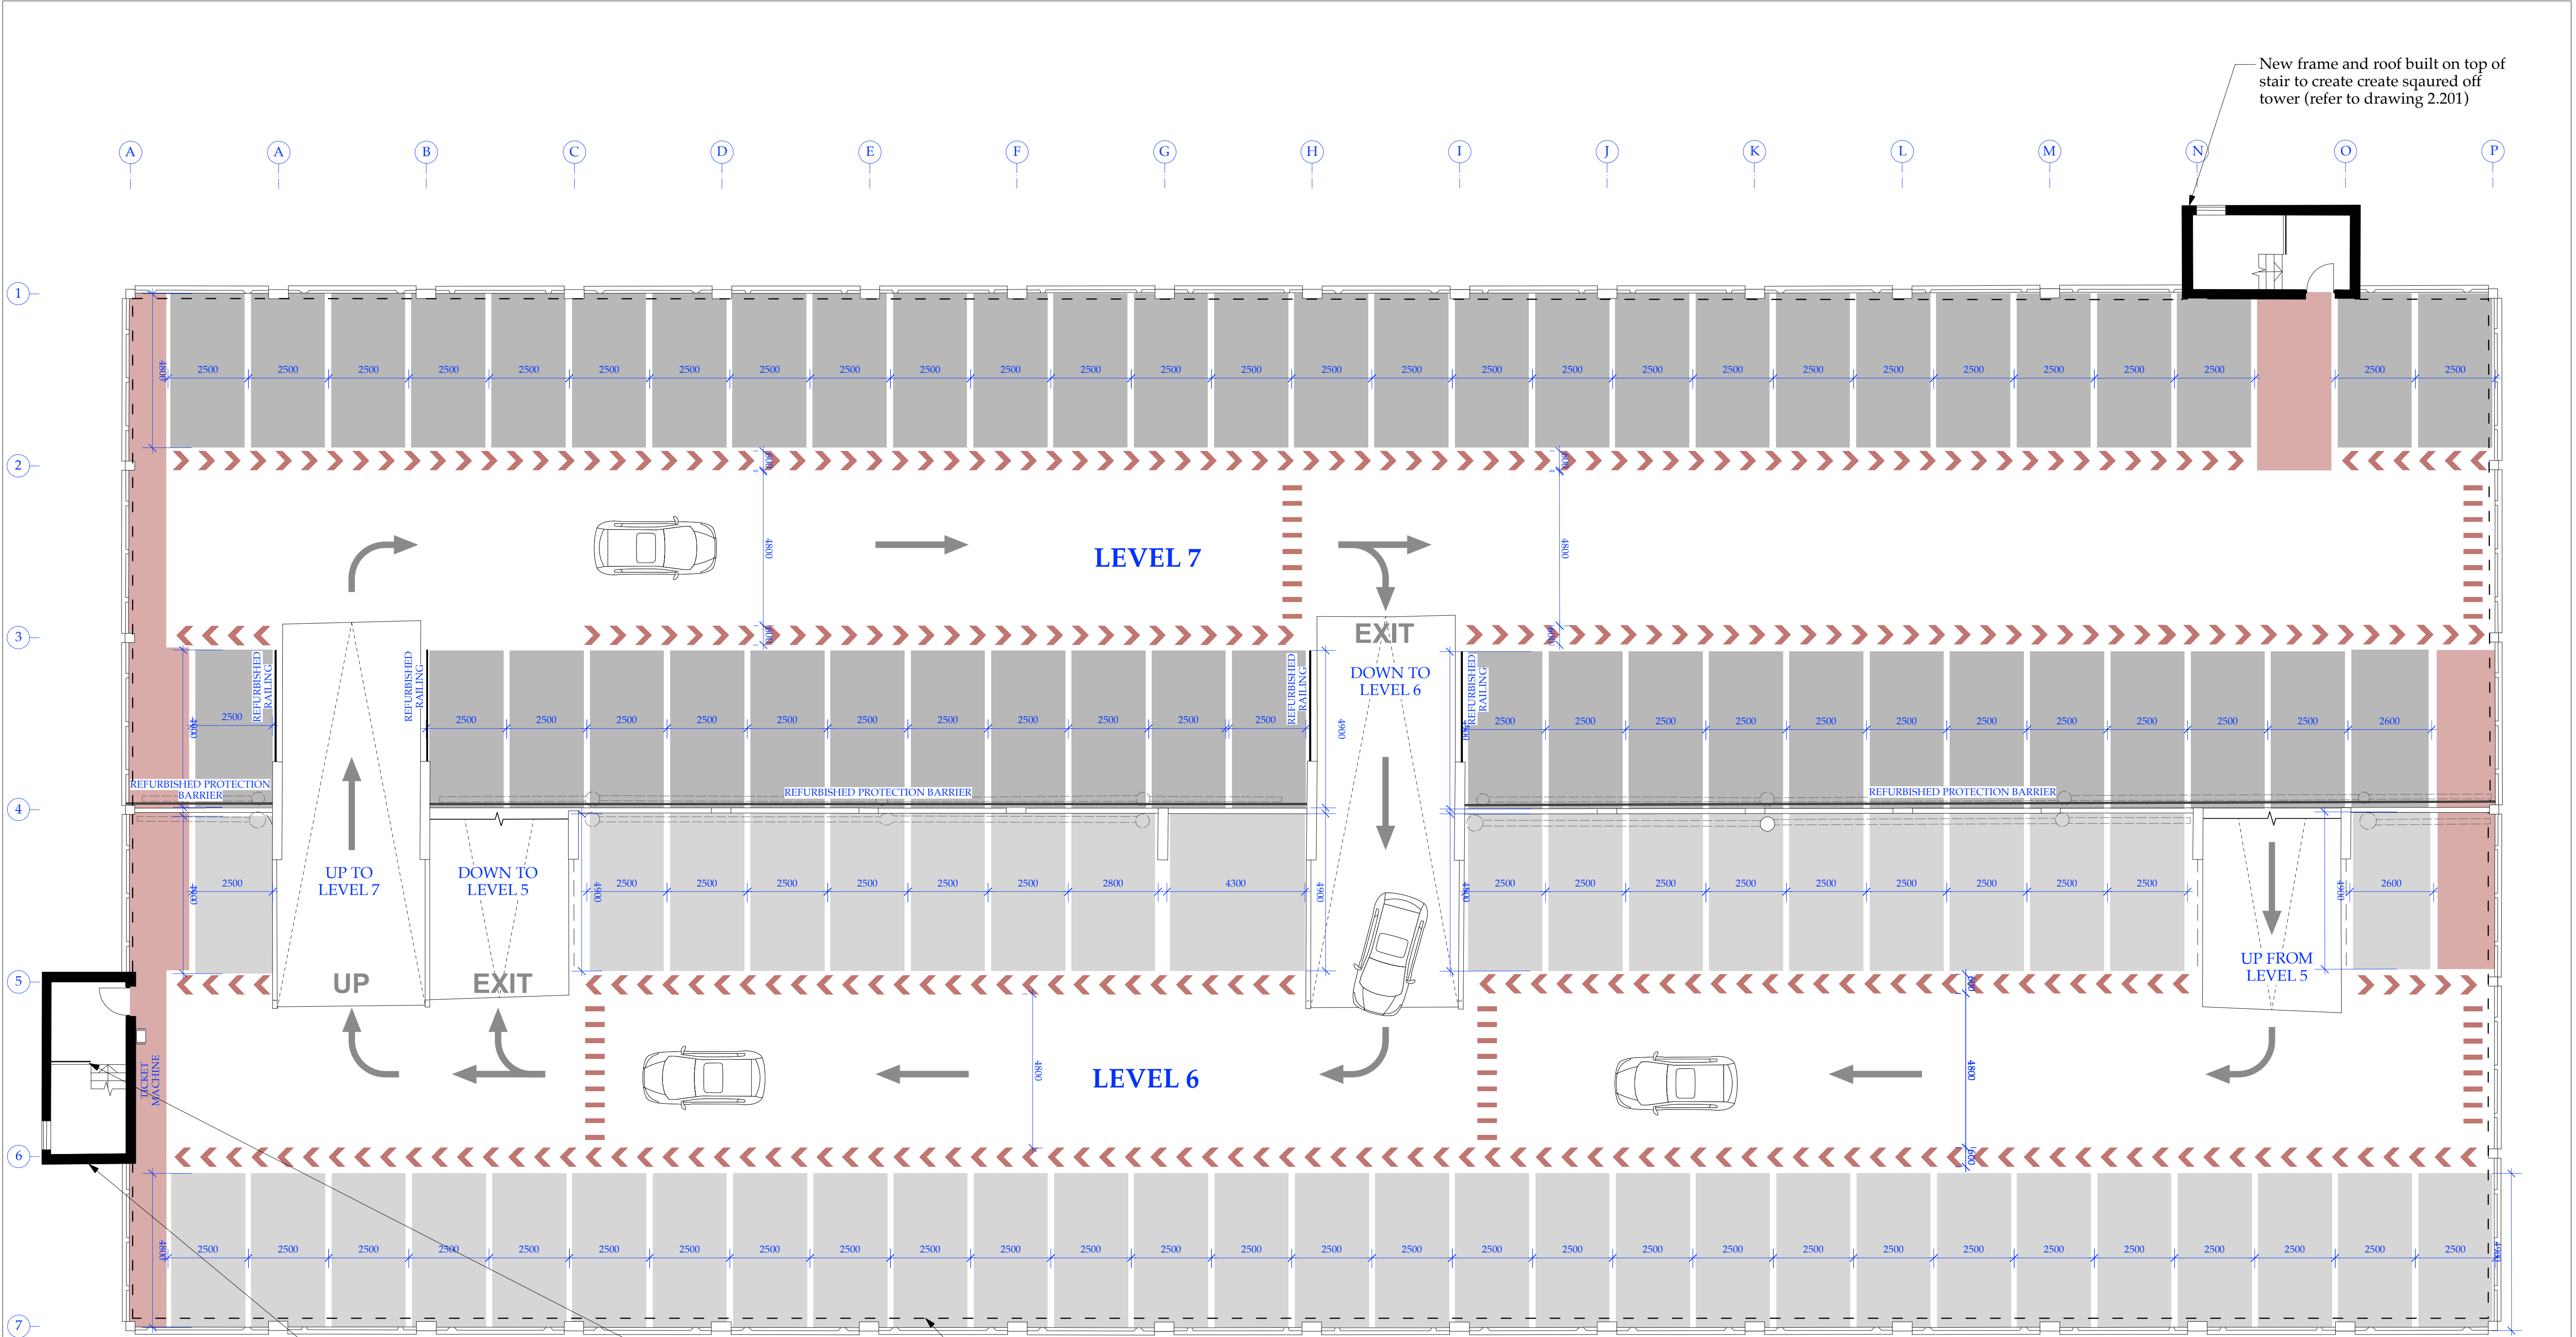

LEVEL 6 (Roof) & LEVEL 7 (Roof)

New frame and roof built on top of stair to create create squared off tower (refer to drawing 2.201)

New compliant handrail to be installed


New galvanised gandrail installed 200mm high on top of existing parapet.

KIRKBY MSCP 551

ARCHITECTURAL EMPORIUM Ltd
EMAIL: mail@architectural-emporium.co.uk
WEB: www.architectural-emporium.co.uk
ADDRESS: 87 Kempston Street, Liverpool, L3 8HE
PHONE: +44 (0)151 565 0000

0 1 2 5 8

- North Point

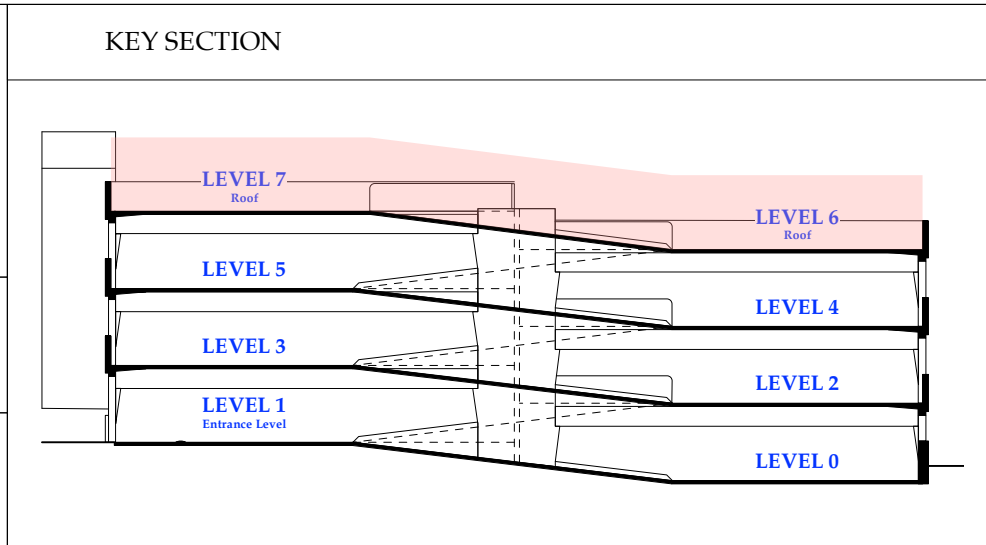

KEY

Existing Walls

Proposed Walls

Vehicular Zone

Pedestrian Zone

Parking Space Lower Level

Parking Space Higher Level

Pedestrian Route floor marking

Pedestrian crossing floor marking

Vehicle direction floor marking

Accessible Parking Spaces

Accessible Parking Pedestrian Zone

Bollards

Proposed Car Parking Totals					Rev A : First Issue
	Standard	Accessible	Electric Vehicle	TOTAL	
Level 0	25	-	-	25	FOR: PLANNING CHECKED BY: LC DRAWN BY: XA SCALE: 1:100/1:200 PAPER SIZE: A1/A3 JOB: KIRKBY MSCP 551
Level 1	18	8	15	39	
Level 2	24	-	-	24	
Level 3	46	-	-	46	
Level 4	48	-	-	48	
Level 5	47	-	-	47	
Level 6	48	-	-	48	
Level 7	52	-	-	52	2.104_Rev A FIRST ISSUE: 17.04.23 PROPOSED FLOOR PLANS - 04
TOTAL	308	8	15	329	