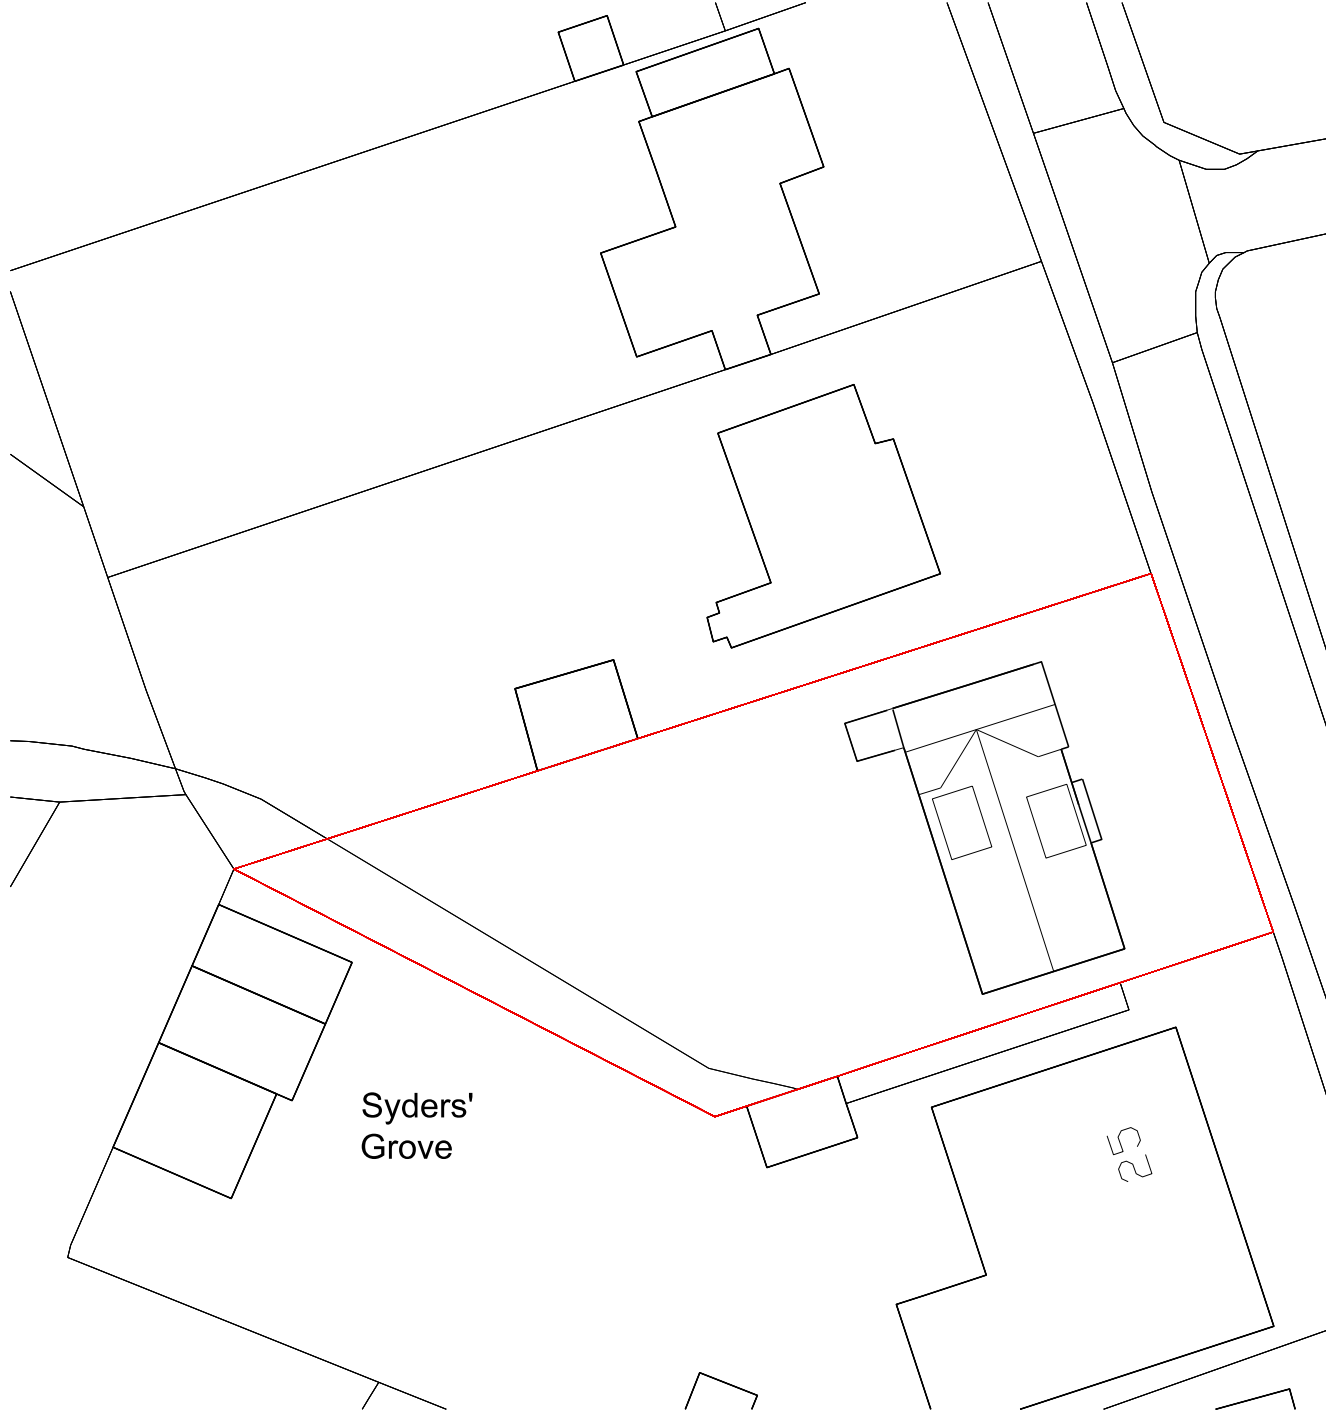


NOTES

This Document is presented to The Client may not be used or relied on by any other person or by the client in relation to any other matters not covered specifically by the scope of this Document and dimensions to be confirmed by the client's topographical survey.

Notwithstanding anything to the contrary contained in the Document, Studio Attis is not liable to exercise reasonable care and diligence in the performance of the services required by Client name and Studio Attis shall not be liable except to the extent that it has failed to exercise reasonable care and diligence, and the Document shall be read and construed accordingly.

This Document has been prepared by Studio Attis and no individual is personally liable in connection with the preparation of this Document. By reading this Document and acting on it, the Client or any other person accepts that no individual is personally liable whether in contract, tort, for breach of statutory duty or otherwise. Studio Attis has used reasonable endeavours to provide information that is correct and accurate and the Document sets out reasonable considerations that have been received on the basis of the information available.

Version	Amendment	Drawn & Date
P01	Issued for Information	08/02/2

Studio Attis.

ALL DIMENSIONS TO BE CONFIRMED BY THE CLIENT'S TOPOGRAHICAL SURVEY. INFORMATION DRAWINGS ONLY DO NOT BUILD FROM THIS DOCUMENT.

Information Only

Issuing Office	Telephone
E-mail Info@StudioAttis.co.uk	
Internal Project Number 20-50	
Client Mr Costello	
Project Name 27 Ormskirk Rd Knowsley Village	
Drawing Title Existing Site Plan	
Original Size A4	RIBA 2013 Stage 03
Scale 1:500	Checked Approved
Drawing Number 2050-SAT-ZZ-00-DR-A-1102	Status S3
Project Date 08/02/2020	Revision P01