



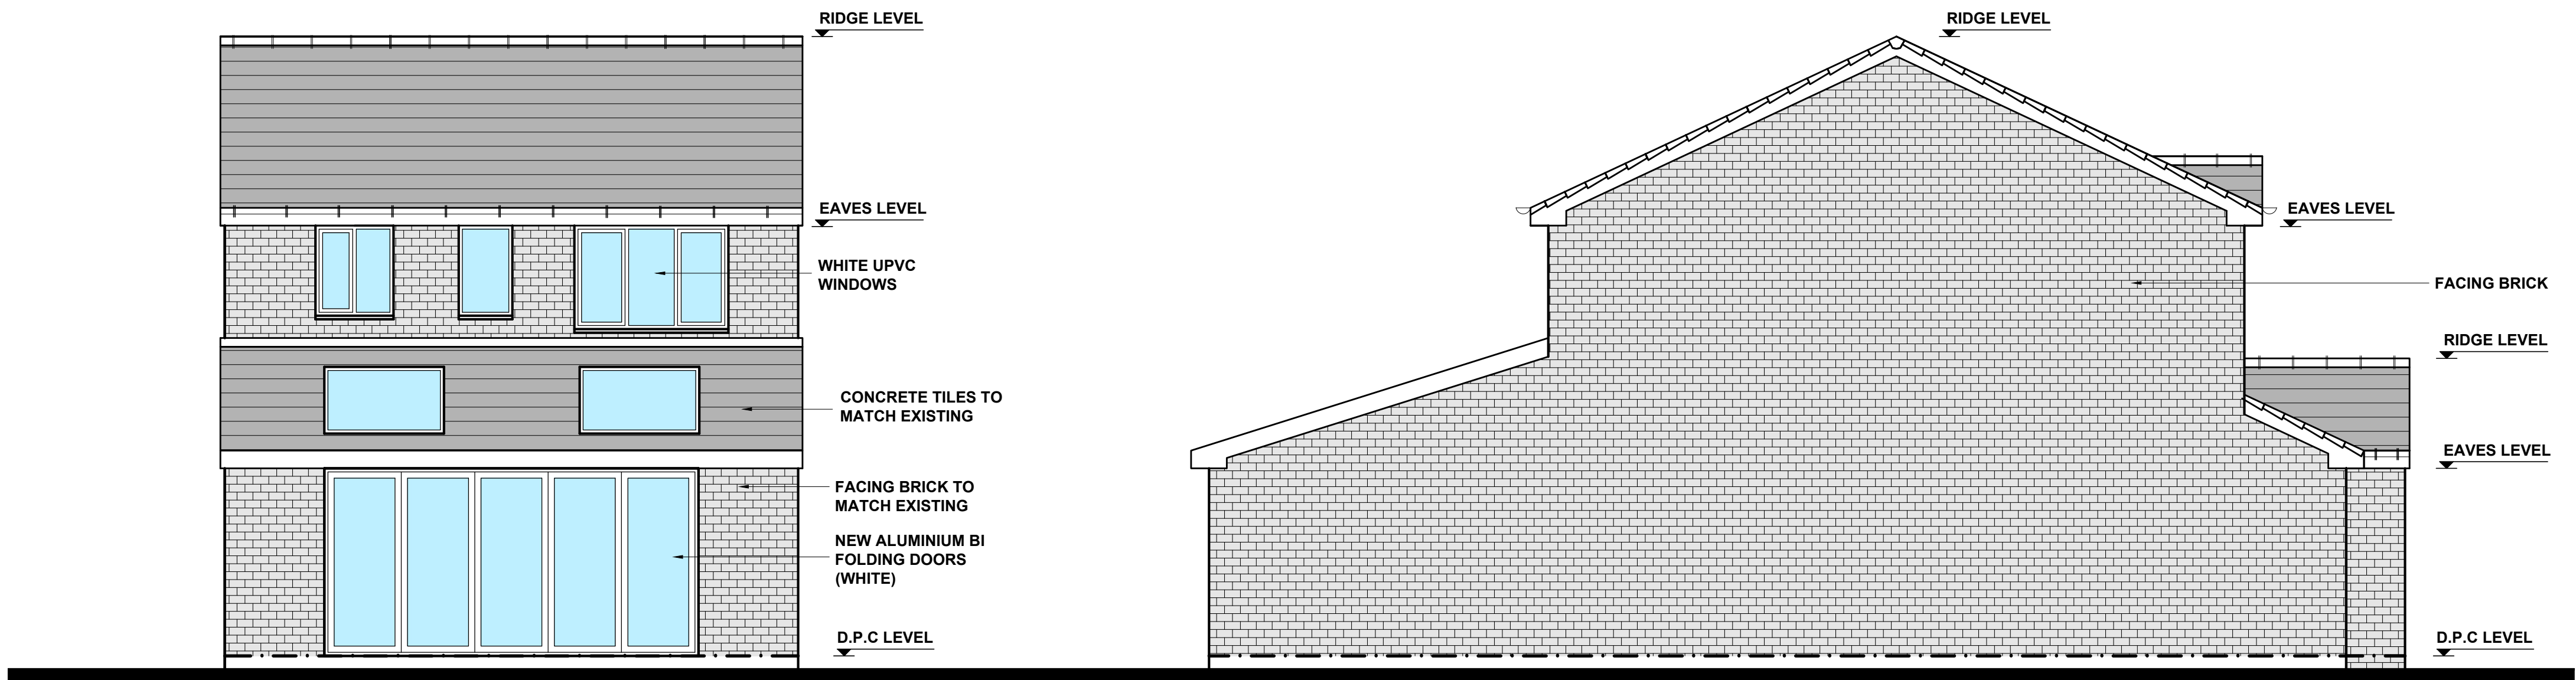


PROPOSED REAR ELEVATION 1 : 50

PROPOSED SIDE ELEVATION 1 : 50

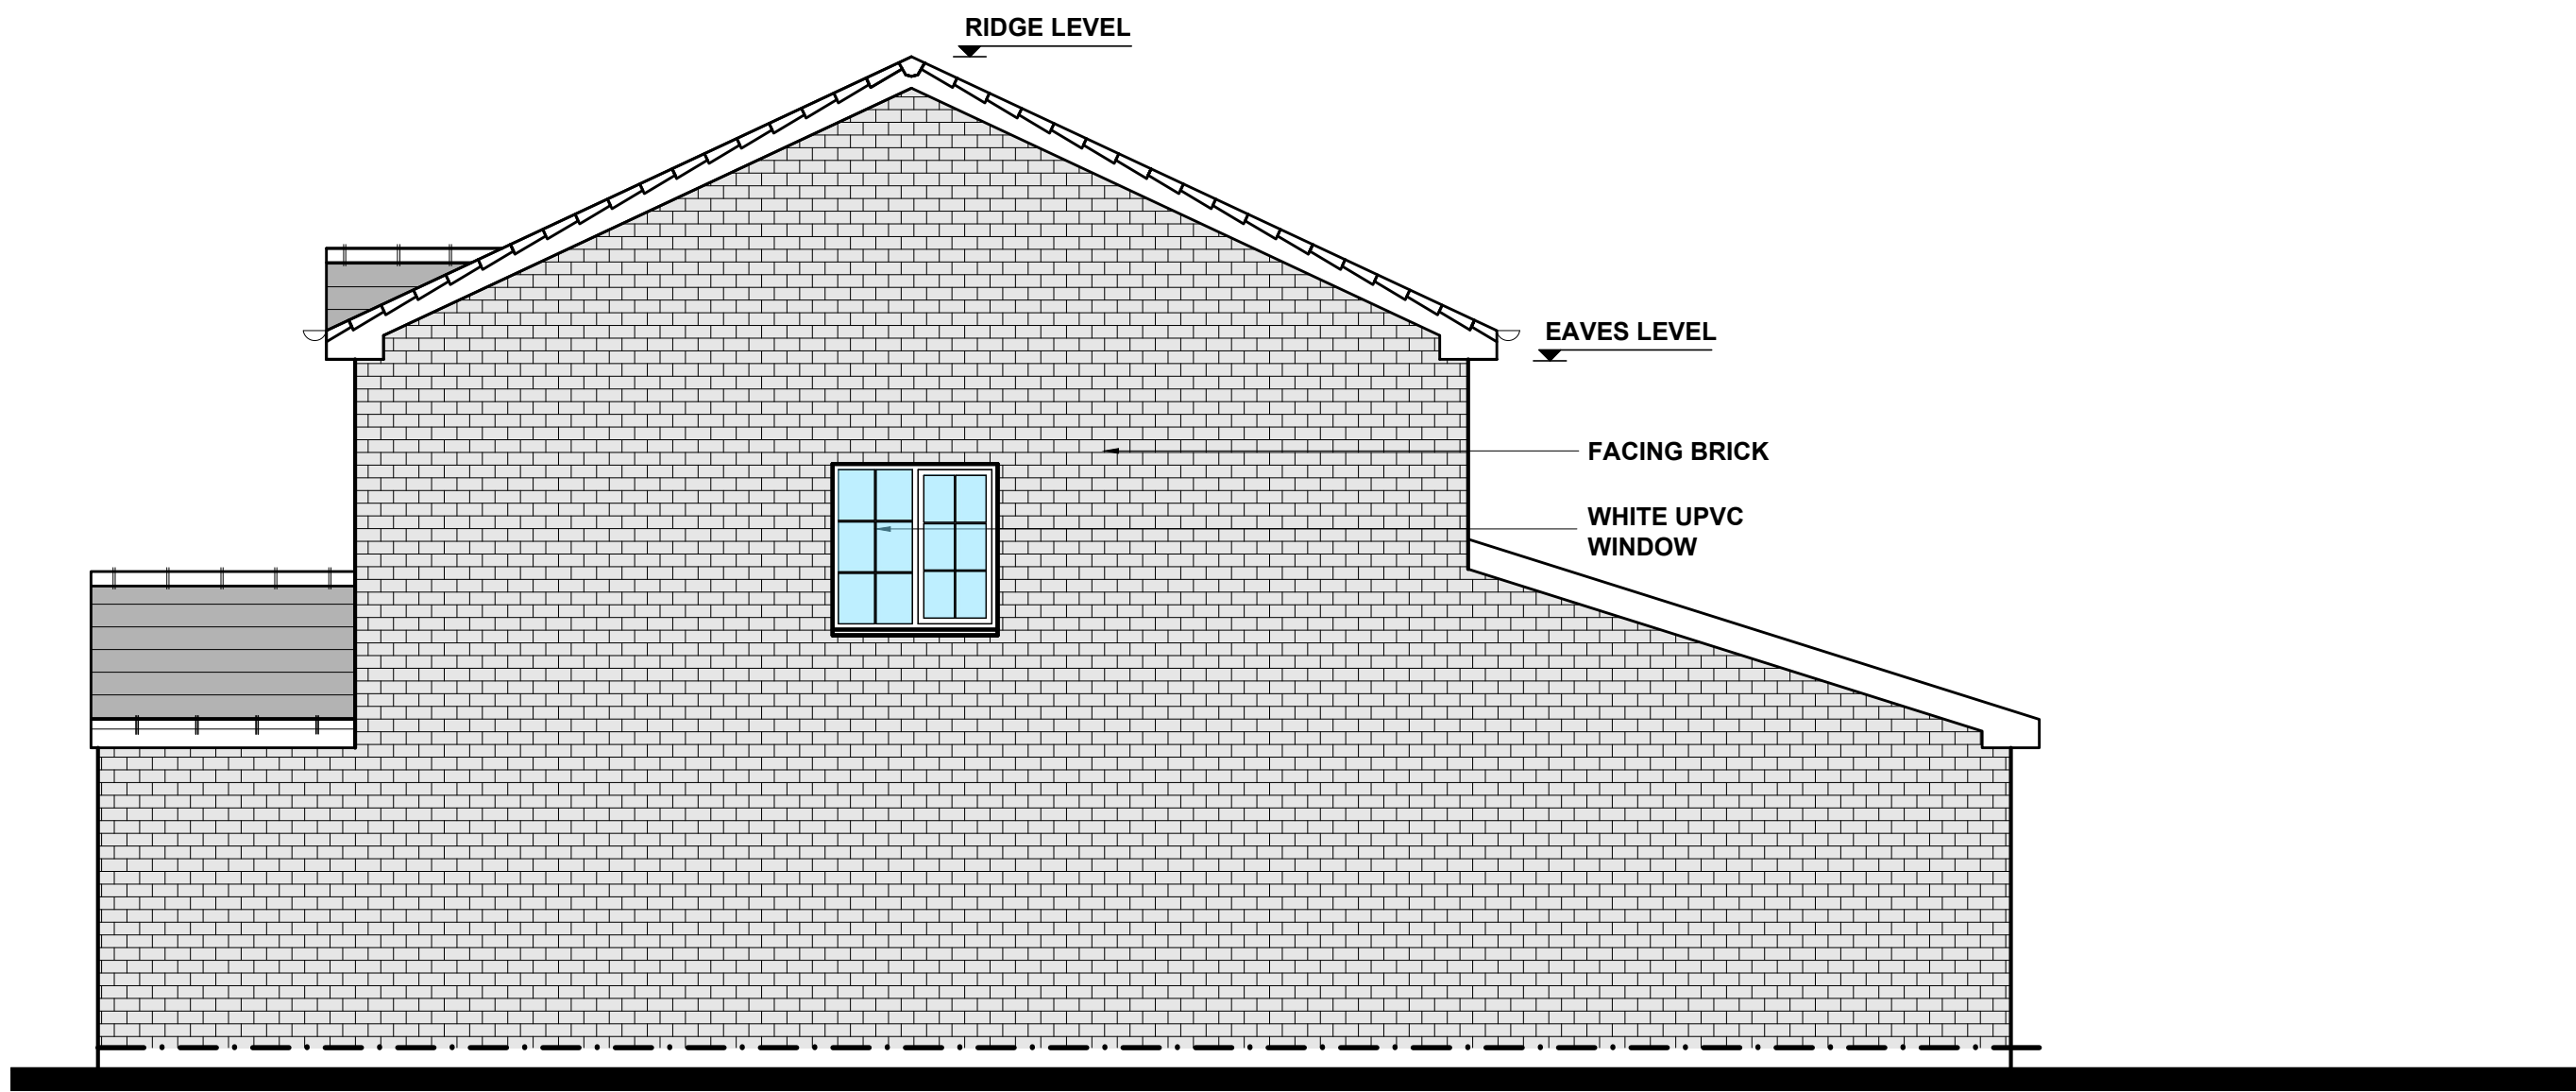

PROPOSED SIDE ELEVATION 1 : 50

 

**R+R DESIGN**

- STRUCTURAL ENGINEERS
- SURVEYORS
- PROJECT MANAGERS
- ARCHITECTURAL DESIGNERS

CHURCH LODGE, WINDY ARBOR RD, MERSEYSIDE, L35 3SE  
TEL : 0151 493 2729 EMAIL : info@randrdesign.co.uk

Title  
**35 SOUTHWAY  
LIVERPOOL  
L15 7JA**

Title  
**PROPOSED ELEVATIONS**

Scale **AS SHOWN A1 SHEET**

Drawing No.  
**E2409/04C**