



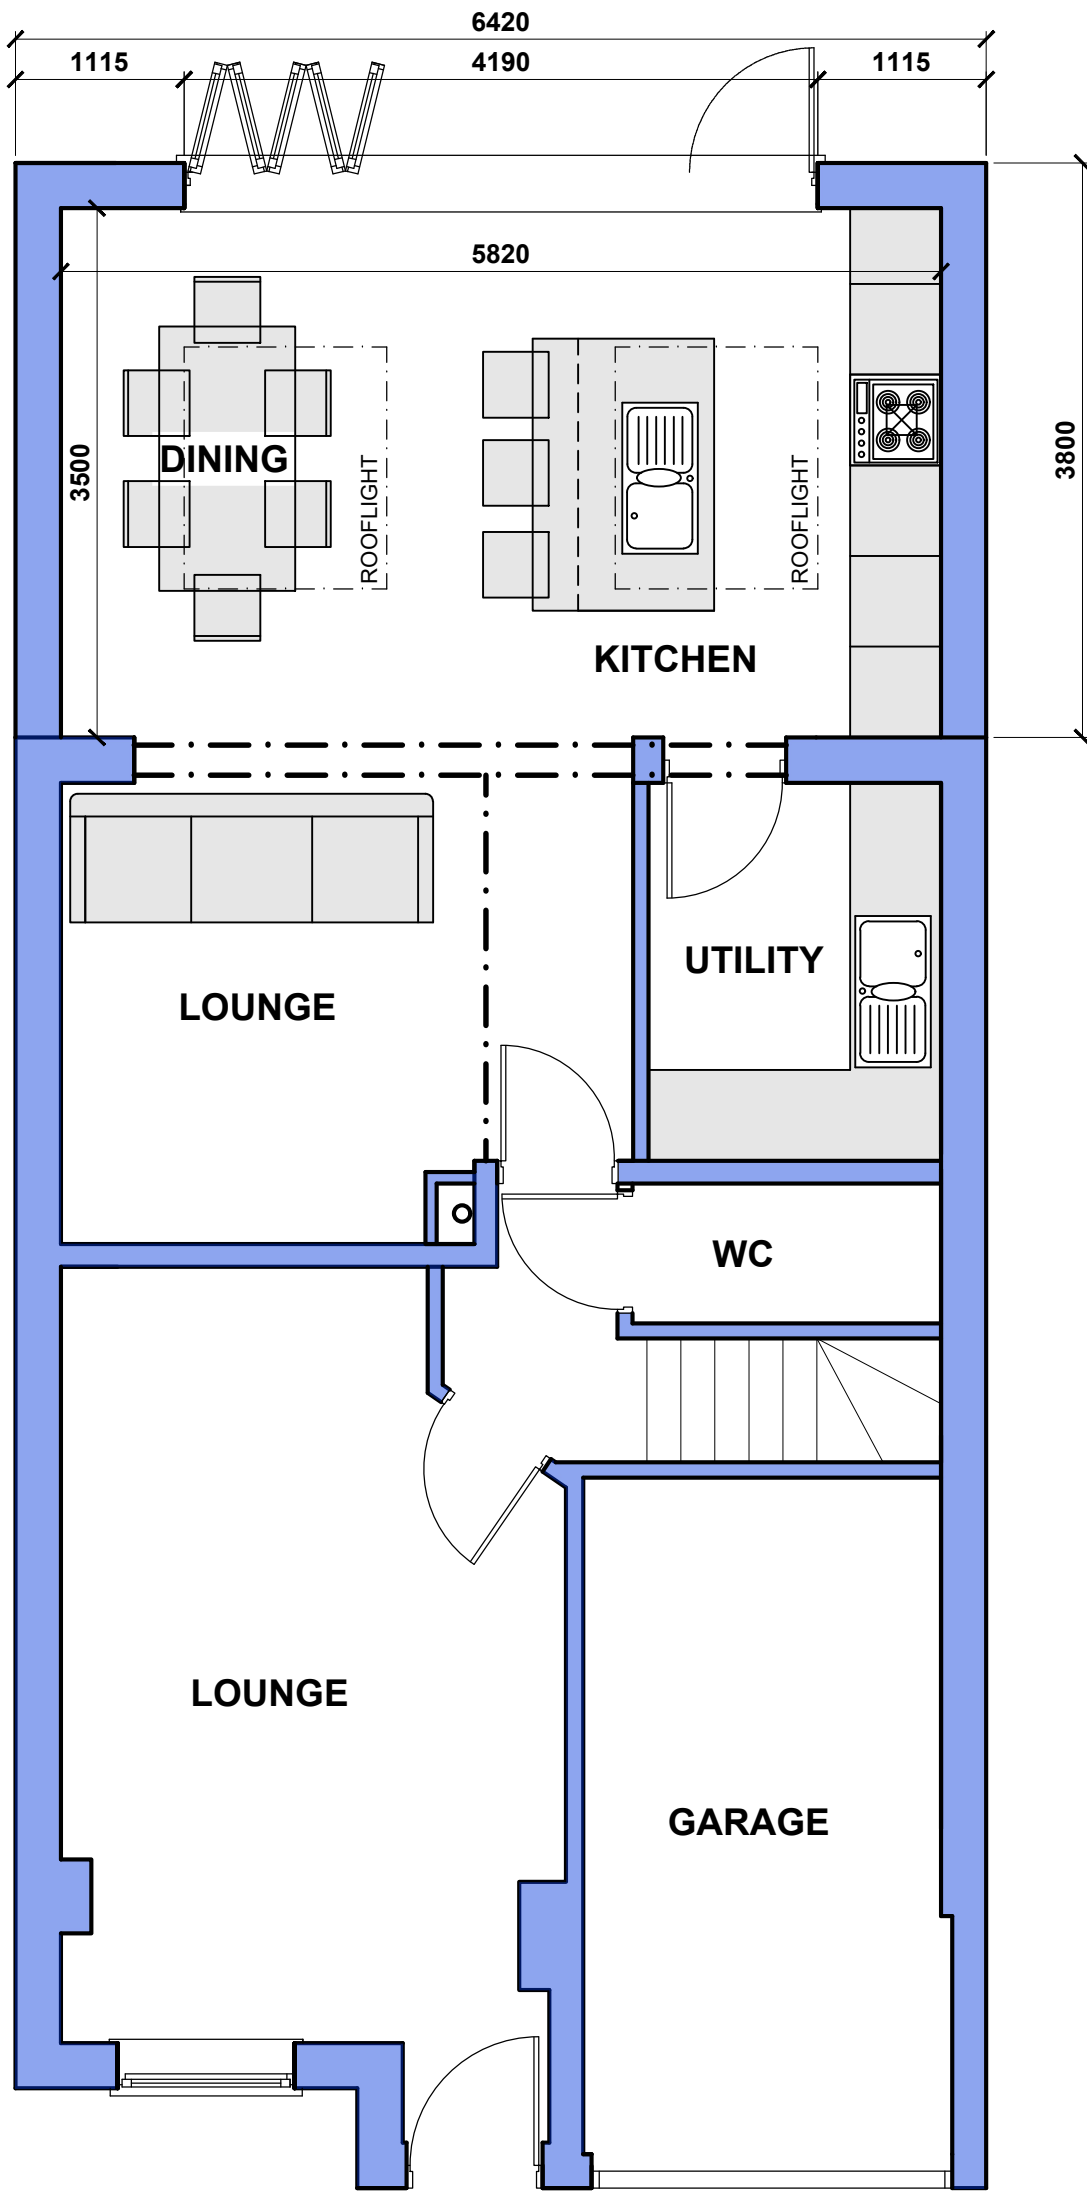

PROPOSED GROUND FLOOR PLAN 1 : 50

 

R+R DESIGN

STRUCTURAL ENGINEERS

SURVEYORS

PROJECT MANAGERS

ARCHITECTURAL DESIGNERS

CHURCH LODGE, WINDY ARBOR RD, MERSEYSIDE, L35 3SE

TEL : 0151 493 2729 EMAIL : info@randrdesign.co.uk

Title

4 WILLOW HERB CLOSE
HALEWOOD
LIVERPOOL
L26 7XR

Title

PROPOSED PLAN AND
ELEVATIONS

Scale

AS SHOWN A1 SHEET

Drawing No.

E2422/02C