



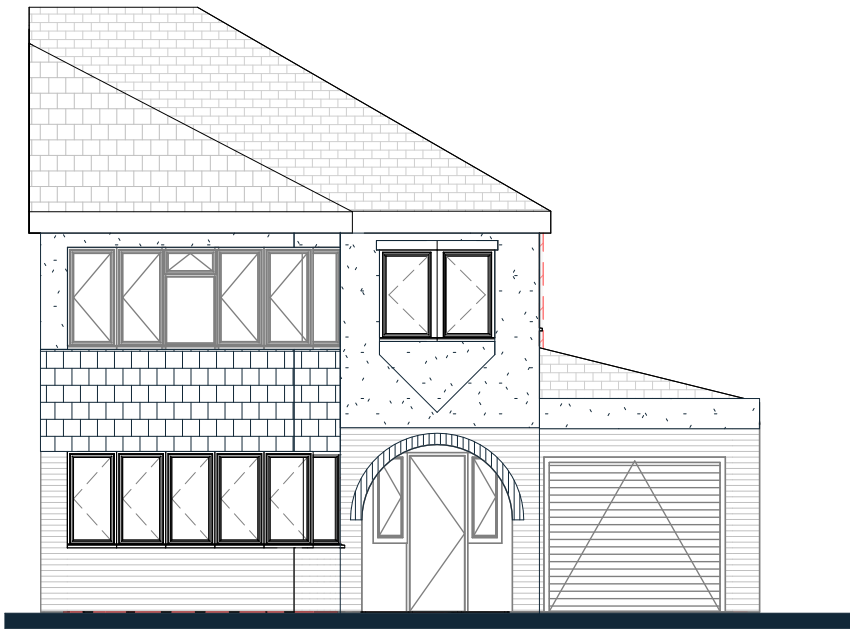

Existing Front Elevation
1 : 100

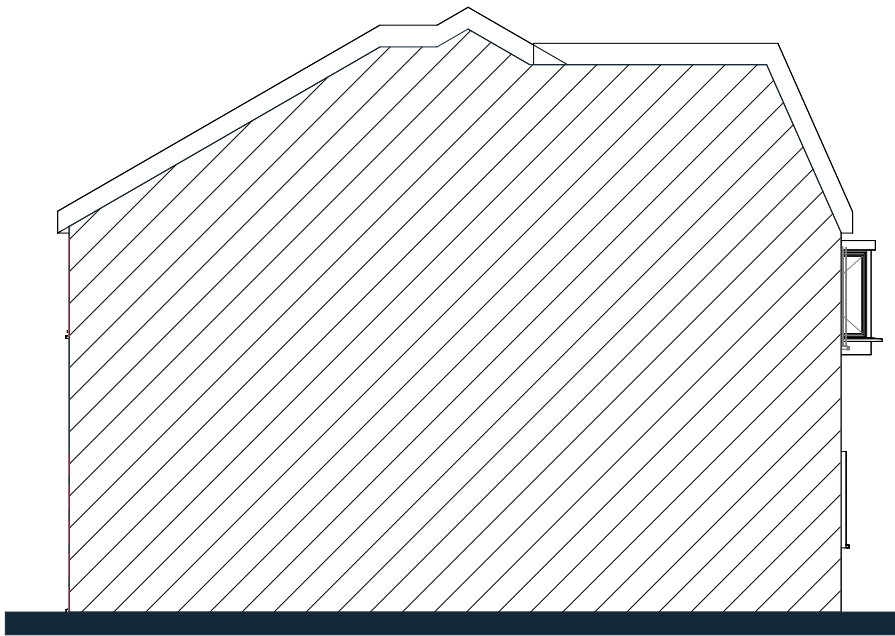

Existing west
1 : 100



Existing rear elevation
1 : 100



Existing east elevation
1 : 100

notes


1. this document and all drawings are copyright of baltik architecture ltd and may not be reproduced without their specific permission.

2. all dimensions to be site verified by contractor before construction.

3. all dimensions are to structure unless noted otherwise.

4. all dimensions are in millimetres unless noted otherwise.

5. baltik architecture ltd shall be notified in writing of any discrepancies.

 

key plan
not to scale

no. A
revision issued for planning

date 28.07.26
drawn gb

project:
30 Blackburne Drive

title:
existing elevations

client:
private client

status:
PL

job no.
bka-477

scale: 1 : 100
sheet: A3
date: 28.07.26

drawing no:
A301

rev:
A

baltik
architecture

studio m, 49 jamaica street, liverpool, L1 0ah
www.baltikarchitecture.co.uk
0151 662 1218