



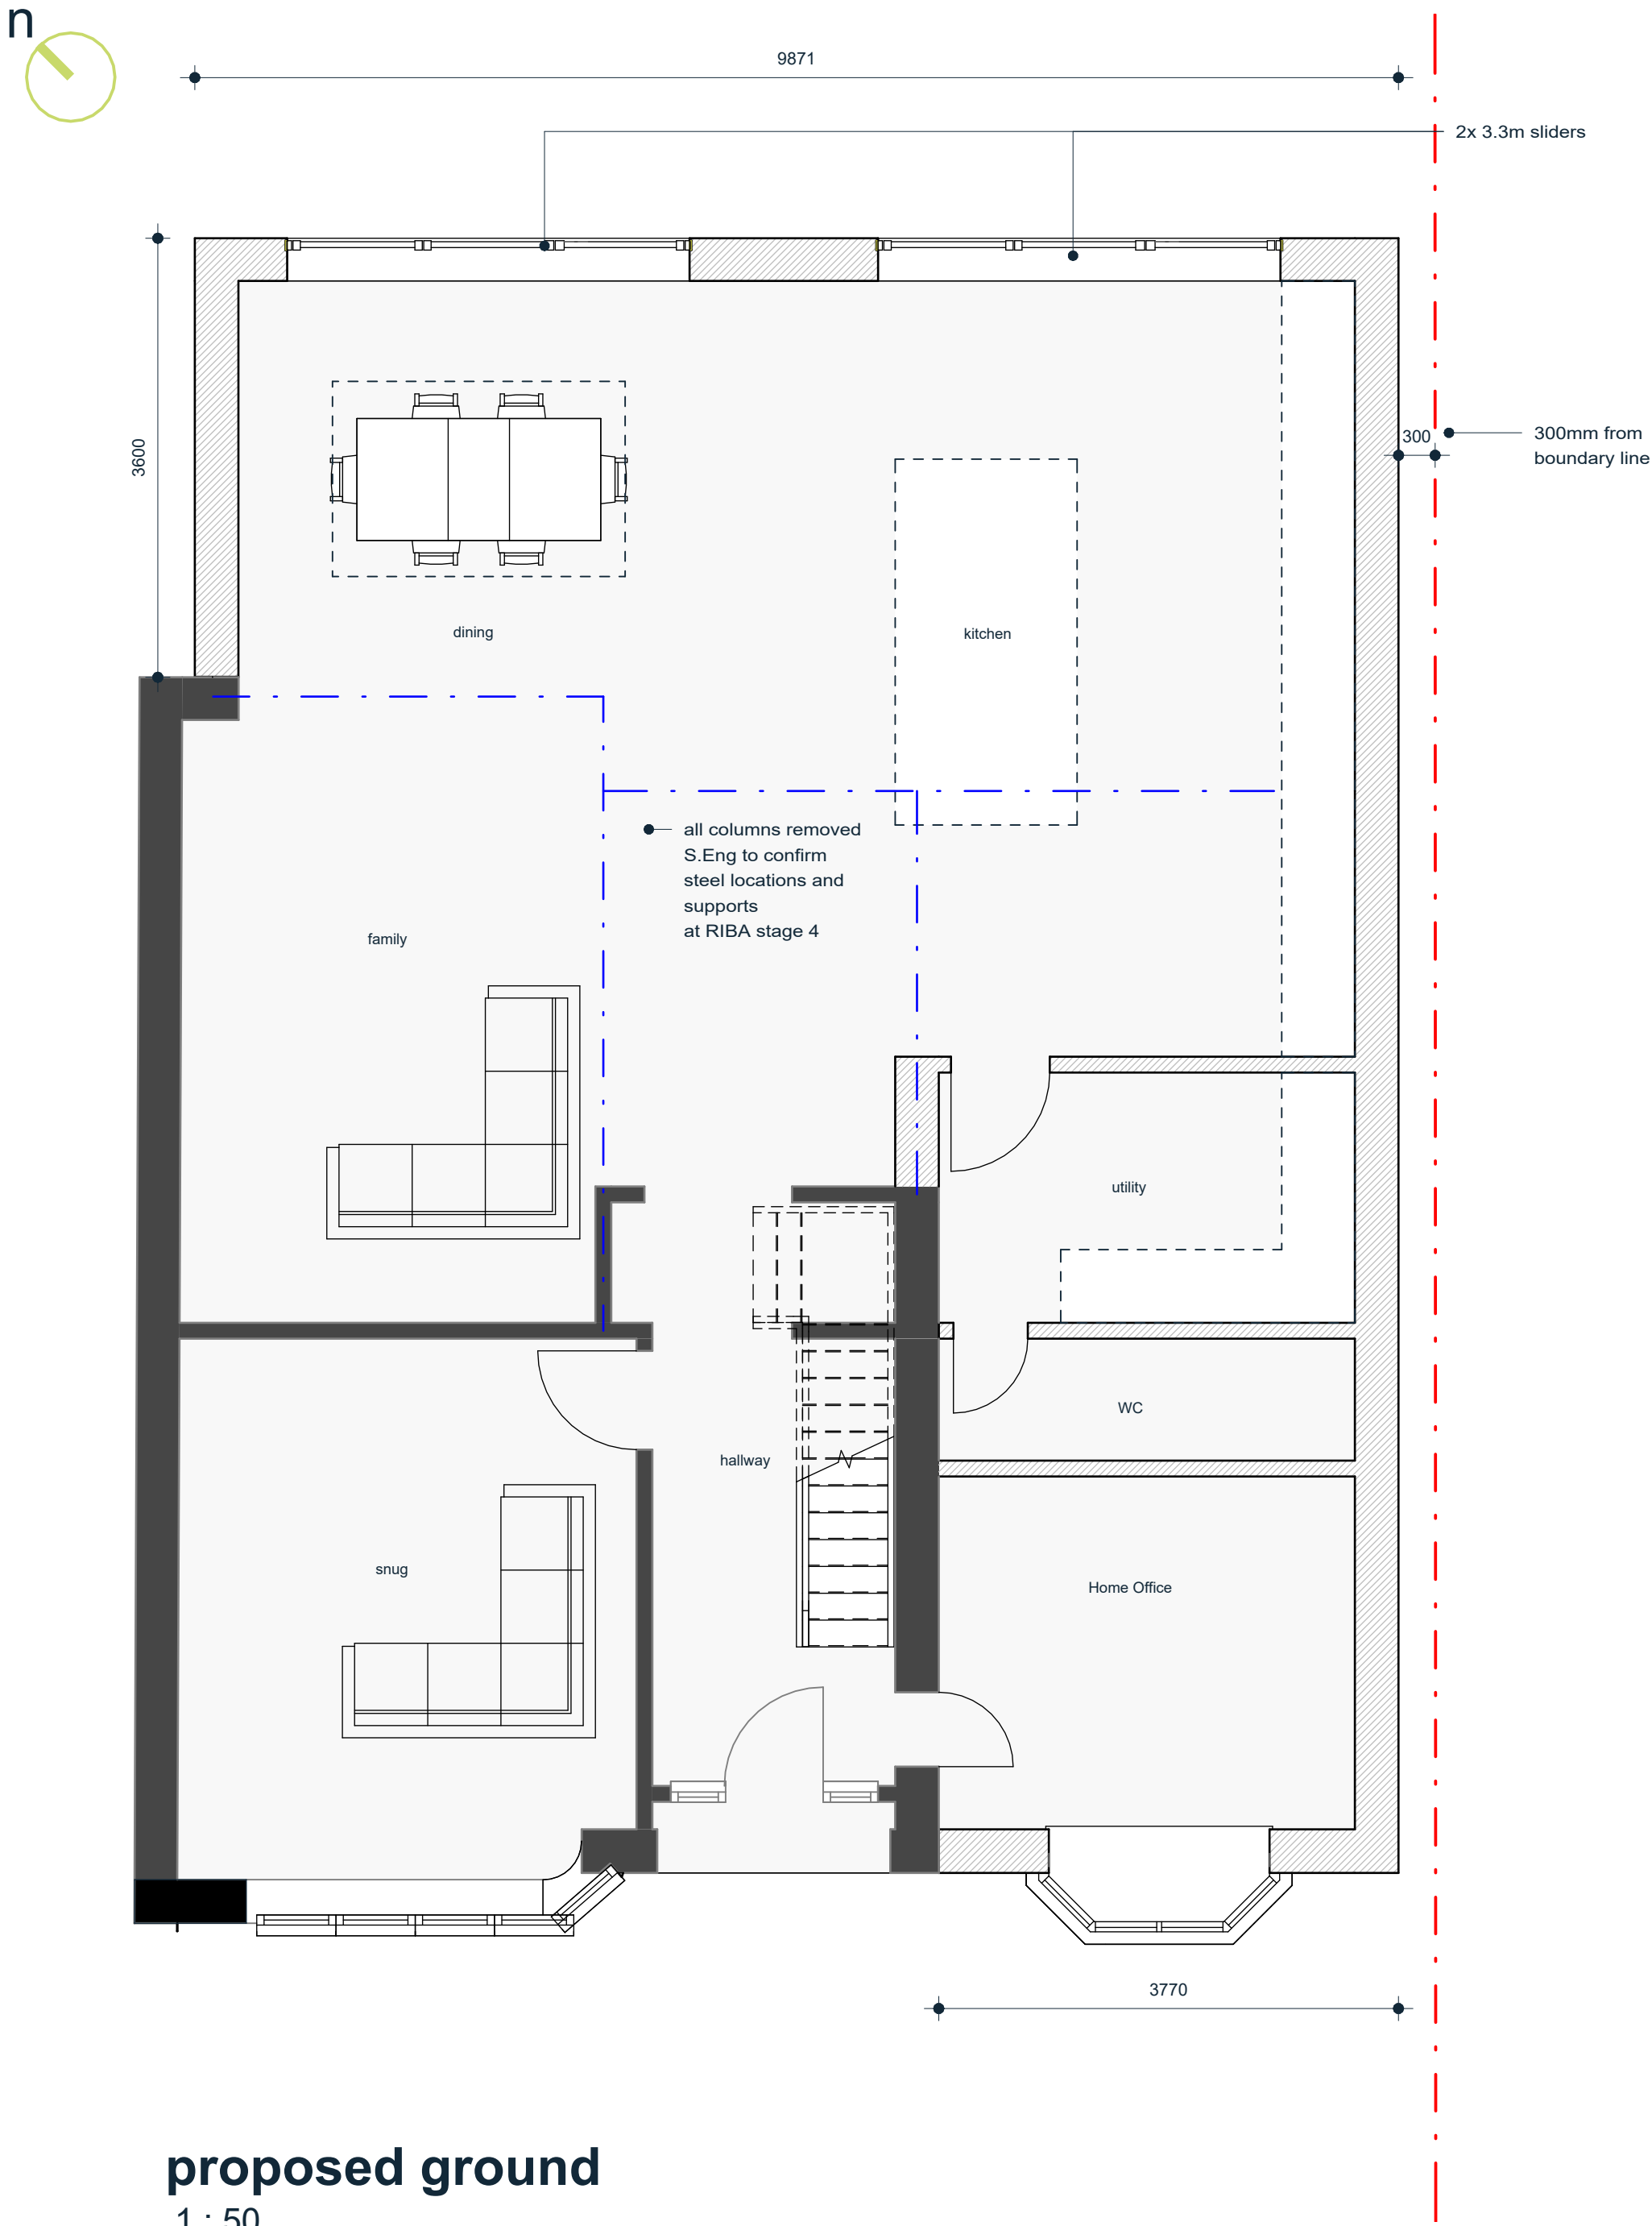

proposed ground
1 : 50

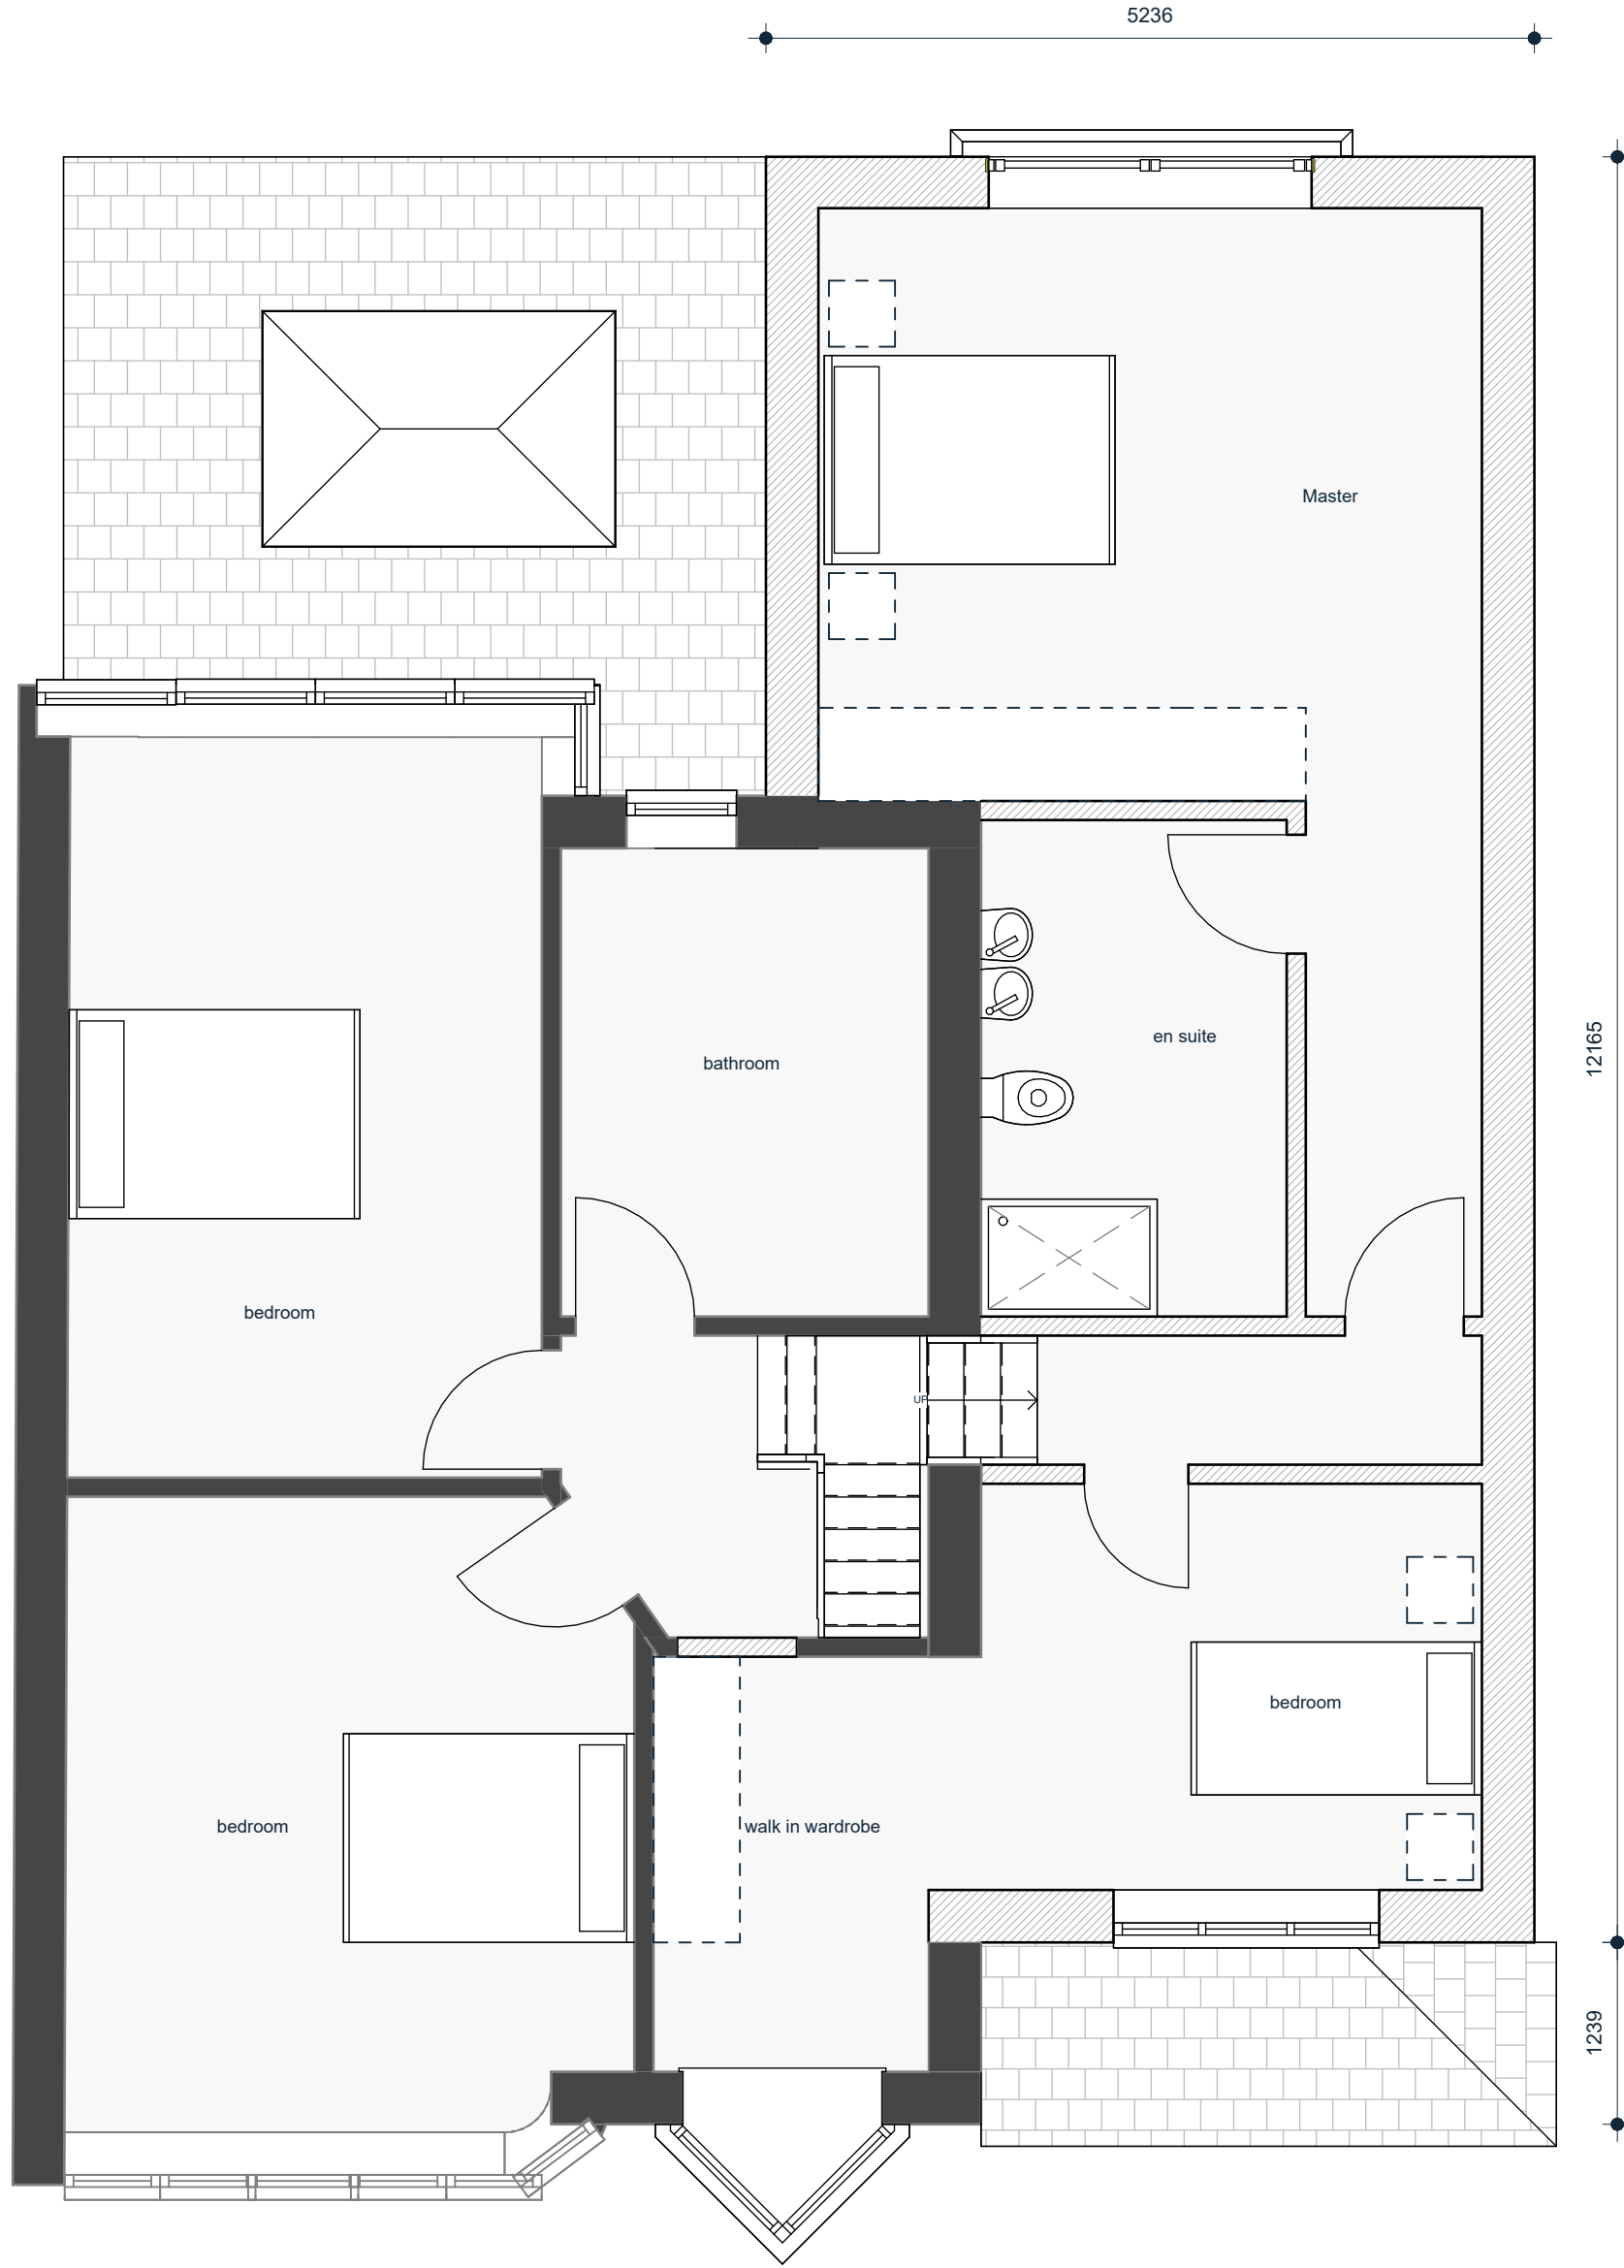

Proposed first floor
1 : 50

notes


1. this document and all drawings are copyright of baltik architecture ltd and may not be reproduced without their specific permission.

2. all dimensions to be site verified by contractor before construction.

3. all dimensions are to structure unless noted otherwise.

4. all dimensions are in millimetres unless noted otherwise.

5. baltik architecture ltd shall be notified in writing of any discrepancies.

 

key plan
not to scale

no. A	revision issued for planning	date 28.07.26	drawn gb	project: 30 Blackburne Drive	title: proposed floor plans
client: private client				status: PL	job no. bka-477
scale: 1 : 50	sheet: A2	date: 28.07.26	drawing no: A401	rev: A	