





Proposed Front Elevation
1 : 100

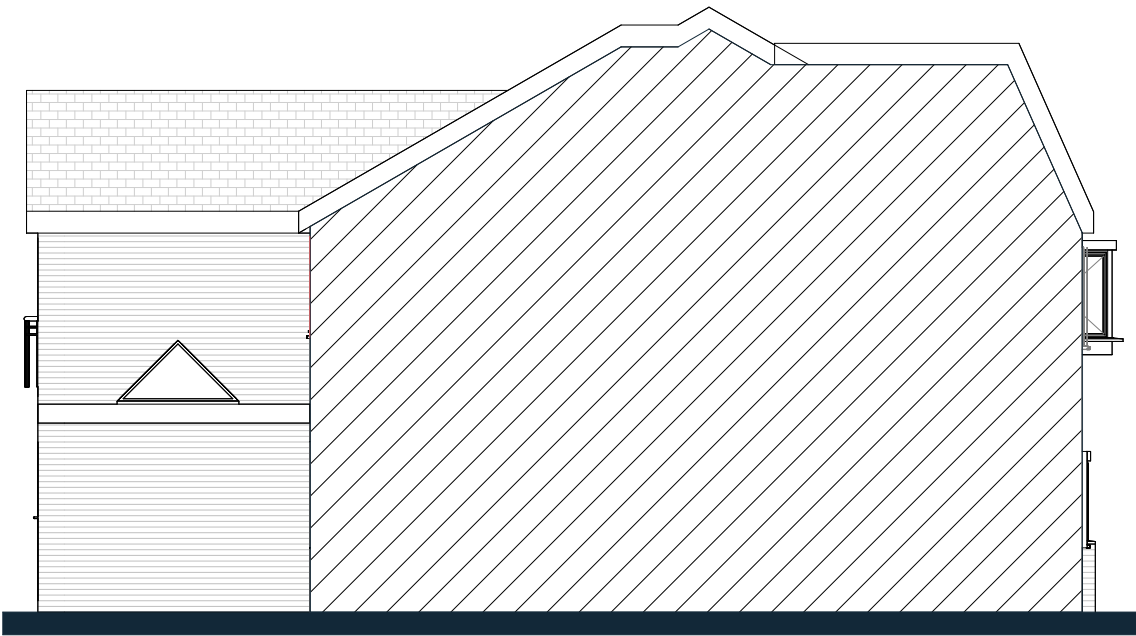

proposed west
1 : 100




proposed rear elevation
1 : 100

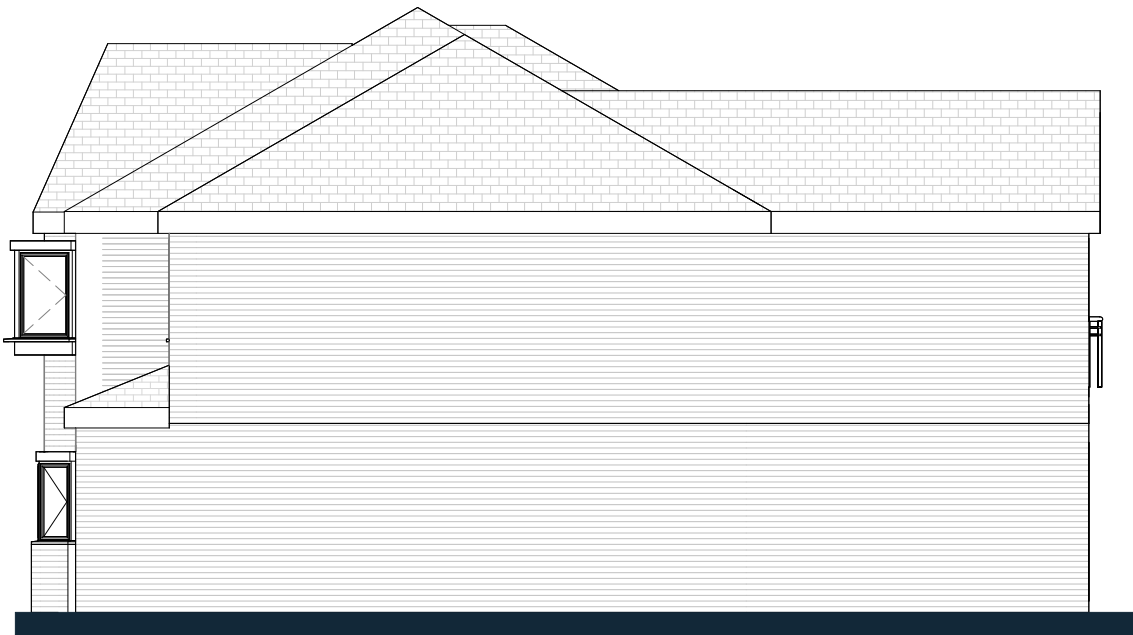

proposed east elevation
1 : 100

notes

1. this document and all drawings are copyright of baltik architecture ltd and may not be reproduced without their specific permission.
2. all dimensions to be site verified by contractor before construction.
3. all dimensions are to structure unless noted otherwise.
4. all dimensions are in millimetres unless noted otherwise.
5. baltik architecture ltd shall be notified in writing of any discrepancies.

 

key plan
not to scale

no. A	revision issued for planning	date 28.07.26	drawn gb	project: 30 Blackburne Drive	title: proposed elevations
client: private client				status: PL	job no. bka-477
scale: 1 : 100	sheet: A3	date: 28.07.26	drawing no: A501	rev: A	