




General Notes
This drawing is the property of Keltec Consultancy Ltd © and must not be copied or otherwise reproduced in any way without their specific permission. Any queries please contact the practice. All measurements must be checked on site before commencement of works. No dimensions are to be scaled from this drawing. Work to figured dimensions only.
All works to be in accordance with the current building regulations and planning consent. If in doubt ask.

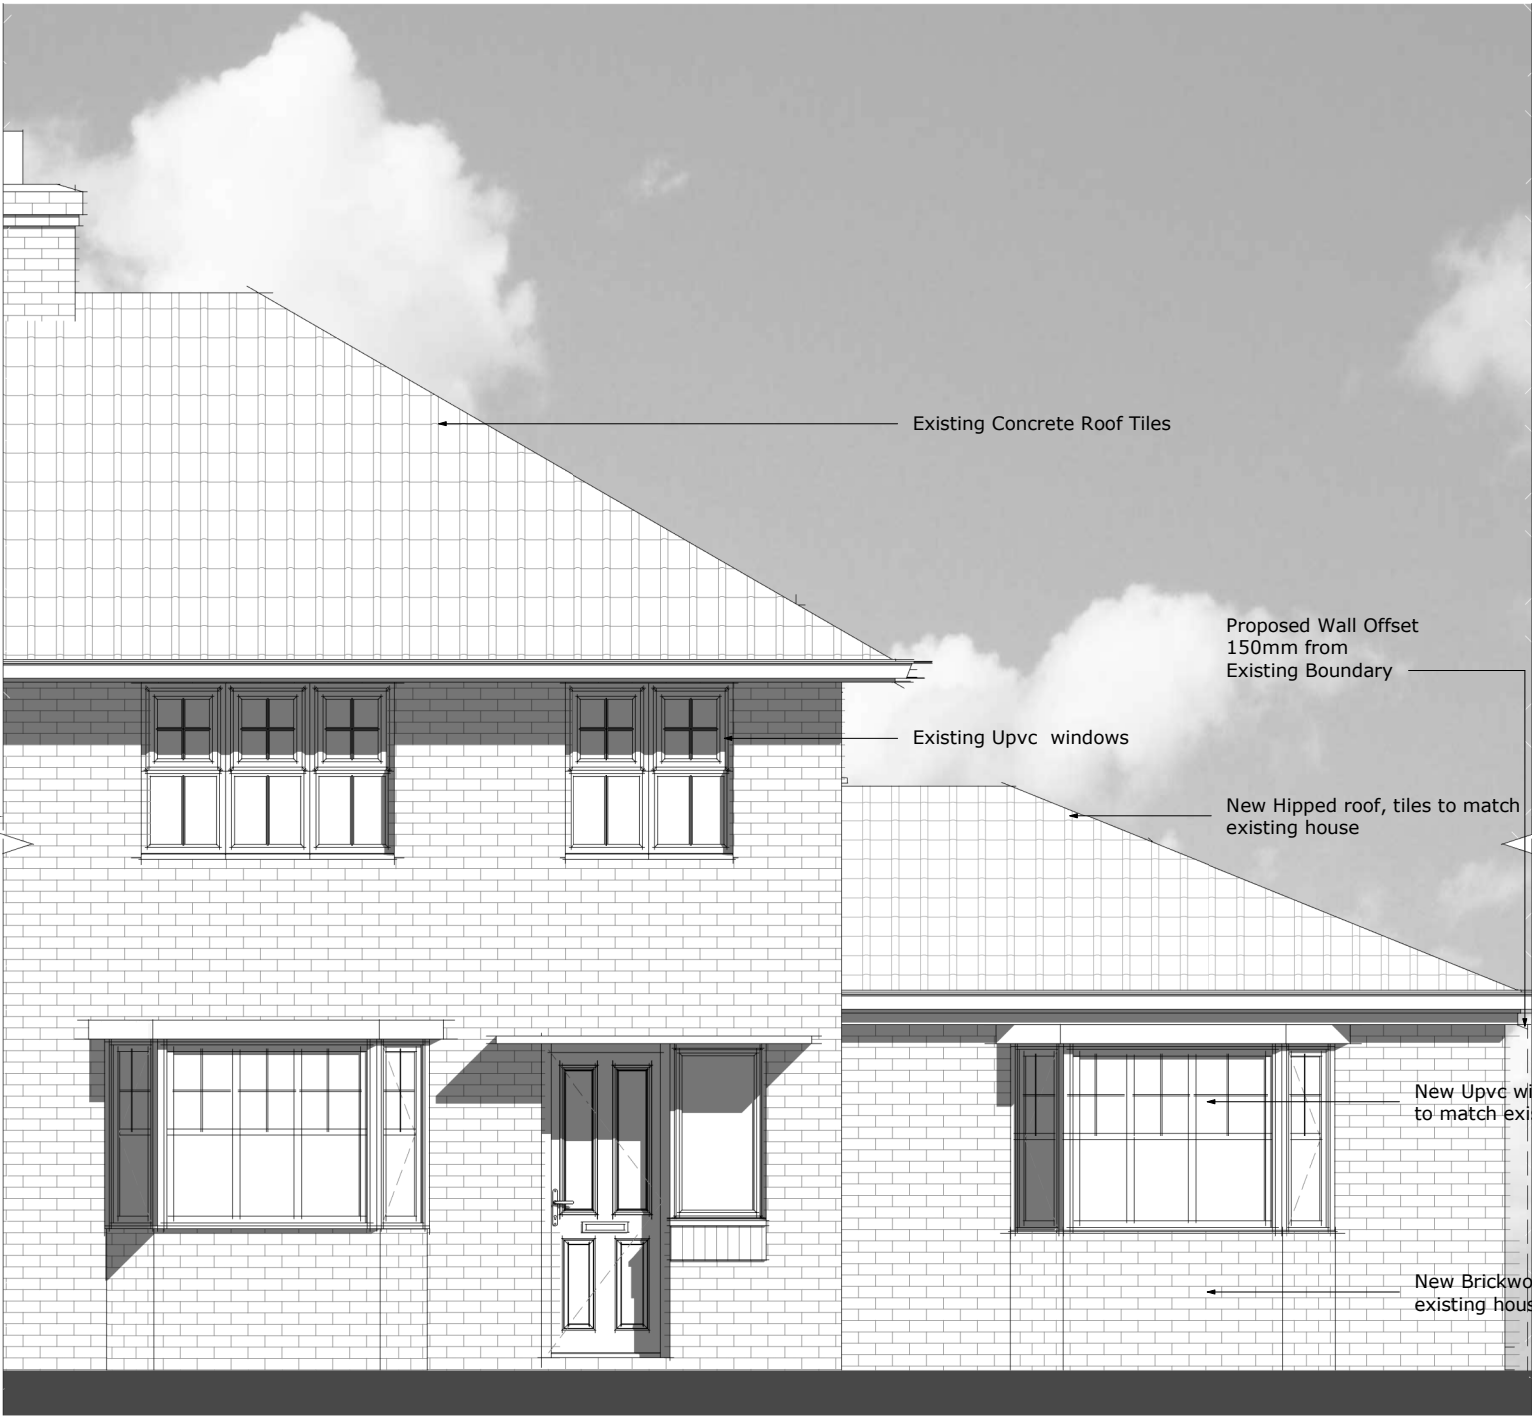


2 Proposed Front Elevation

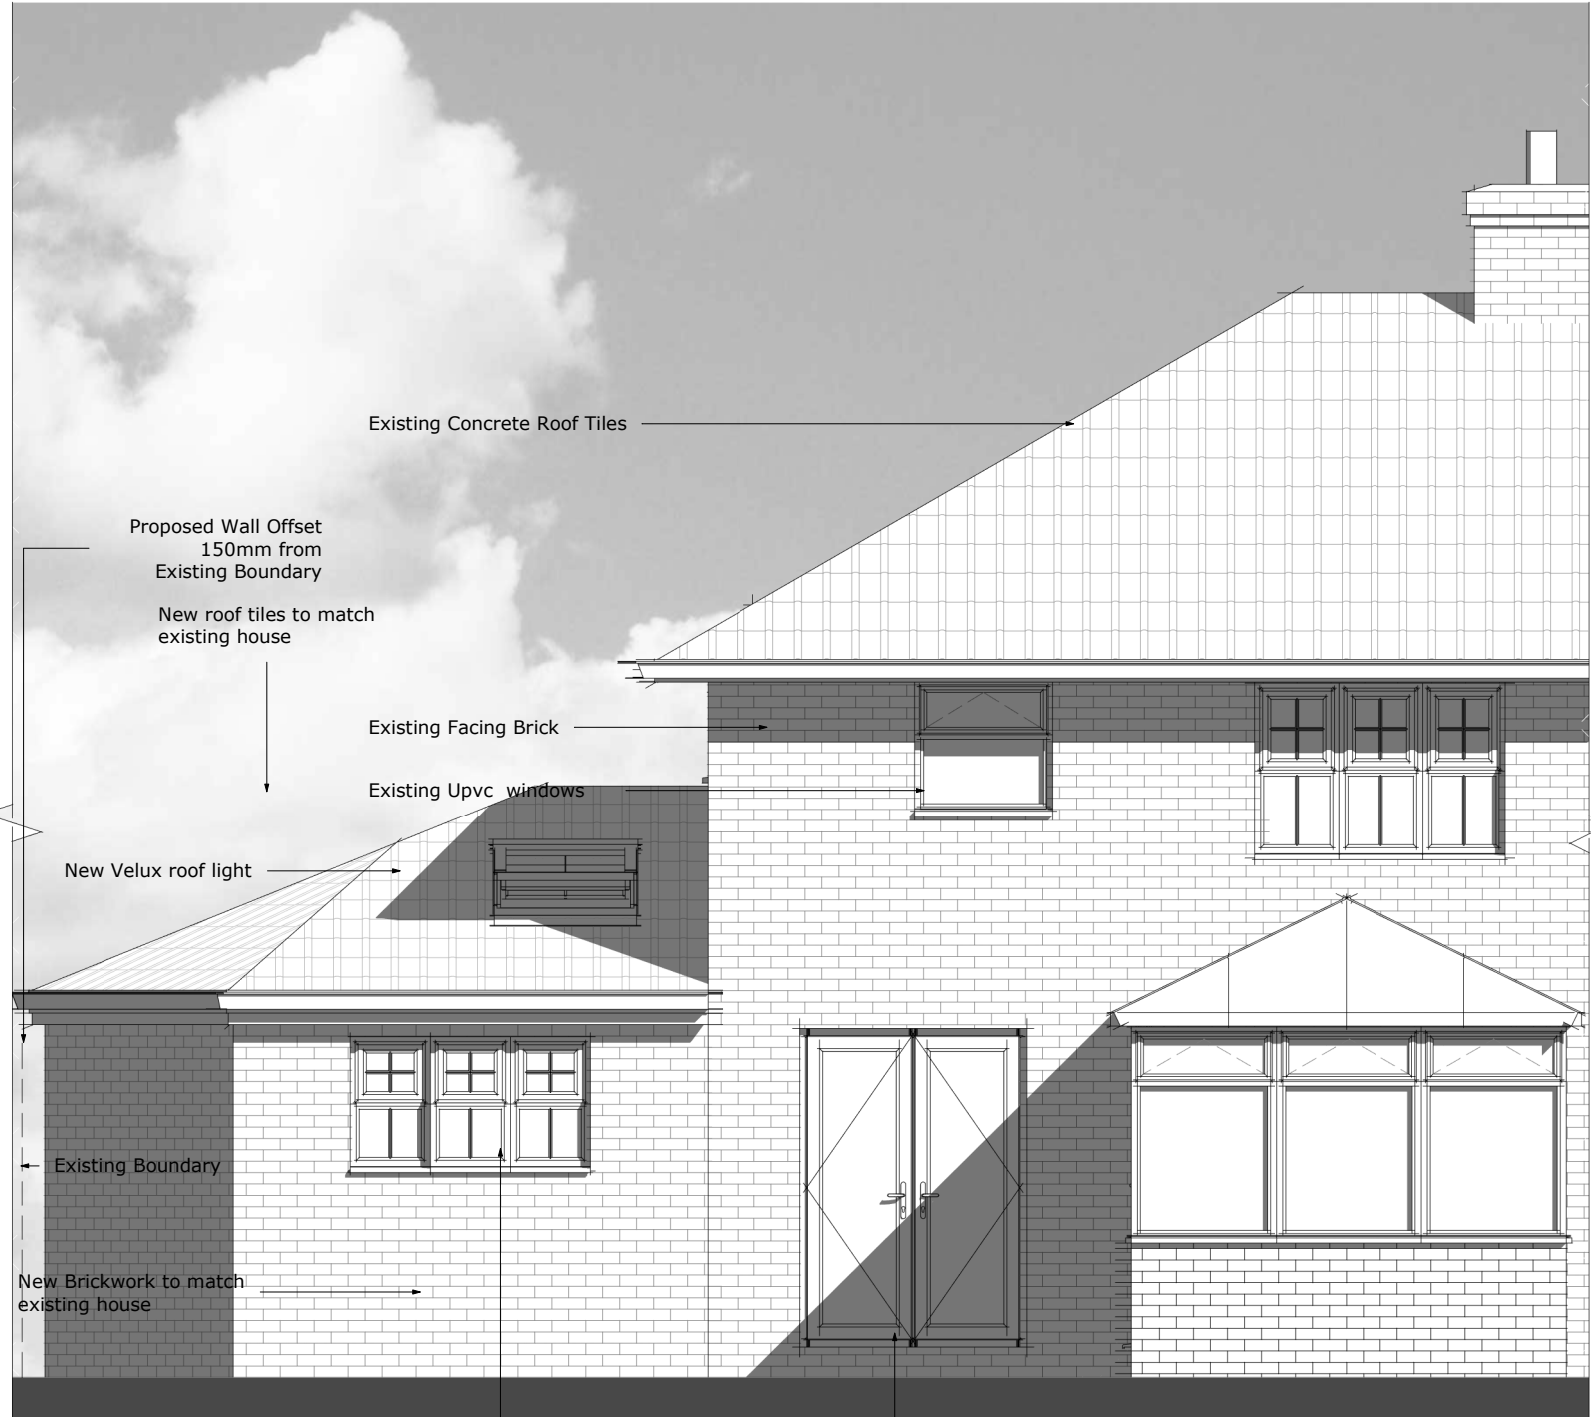

3 Proposed Rear Elevation

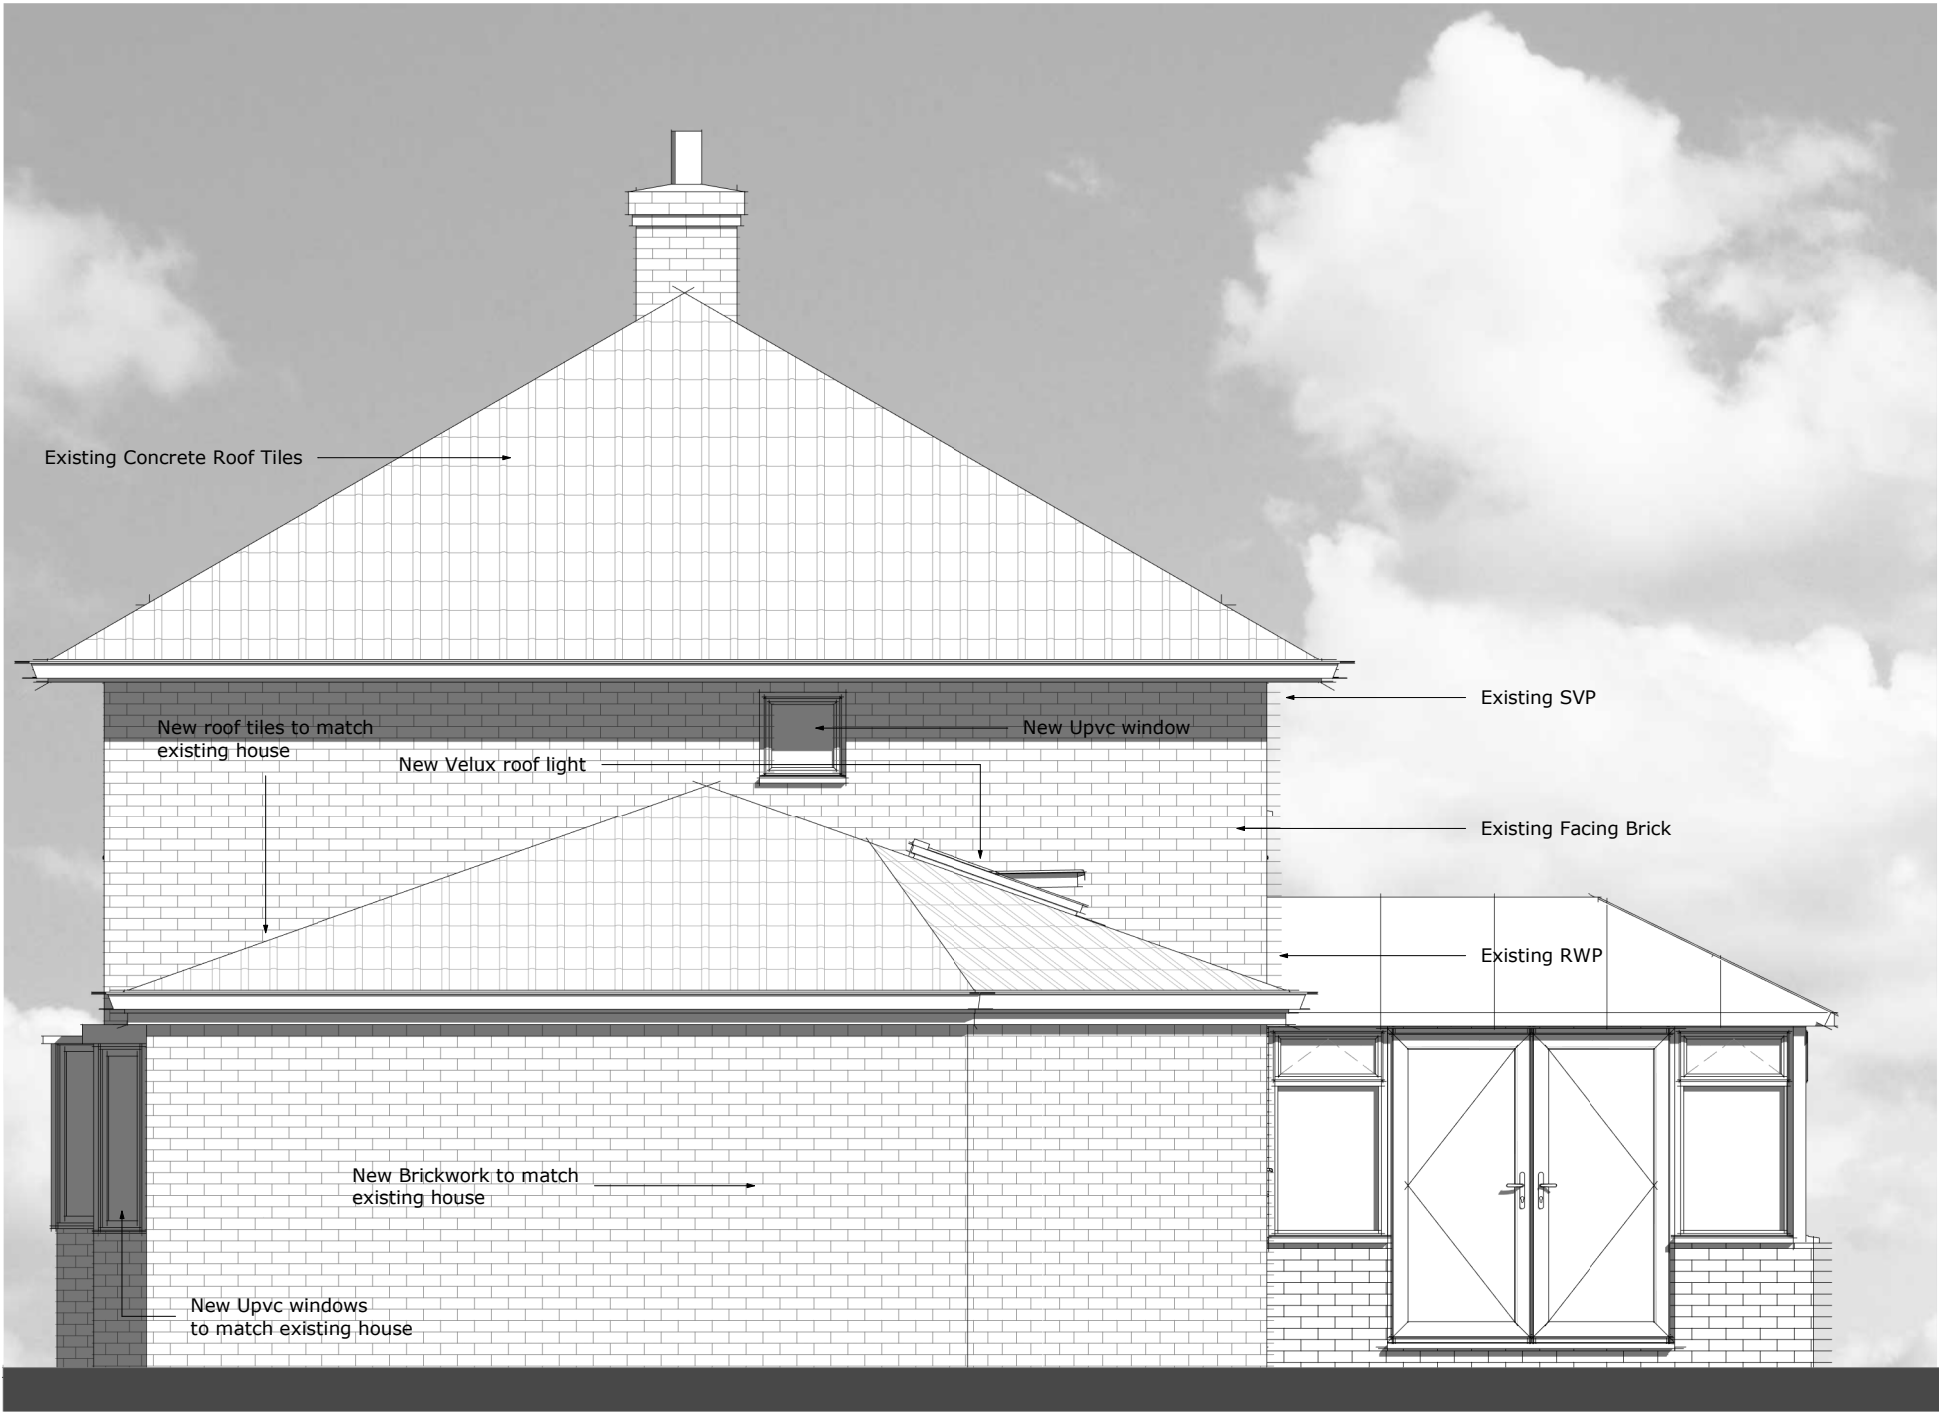


4 Proposed Side Elevation as Viewed from No2

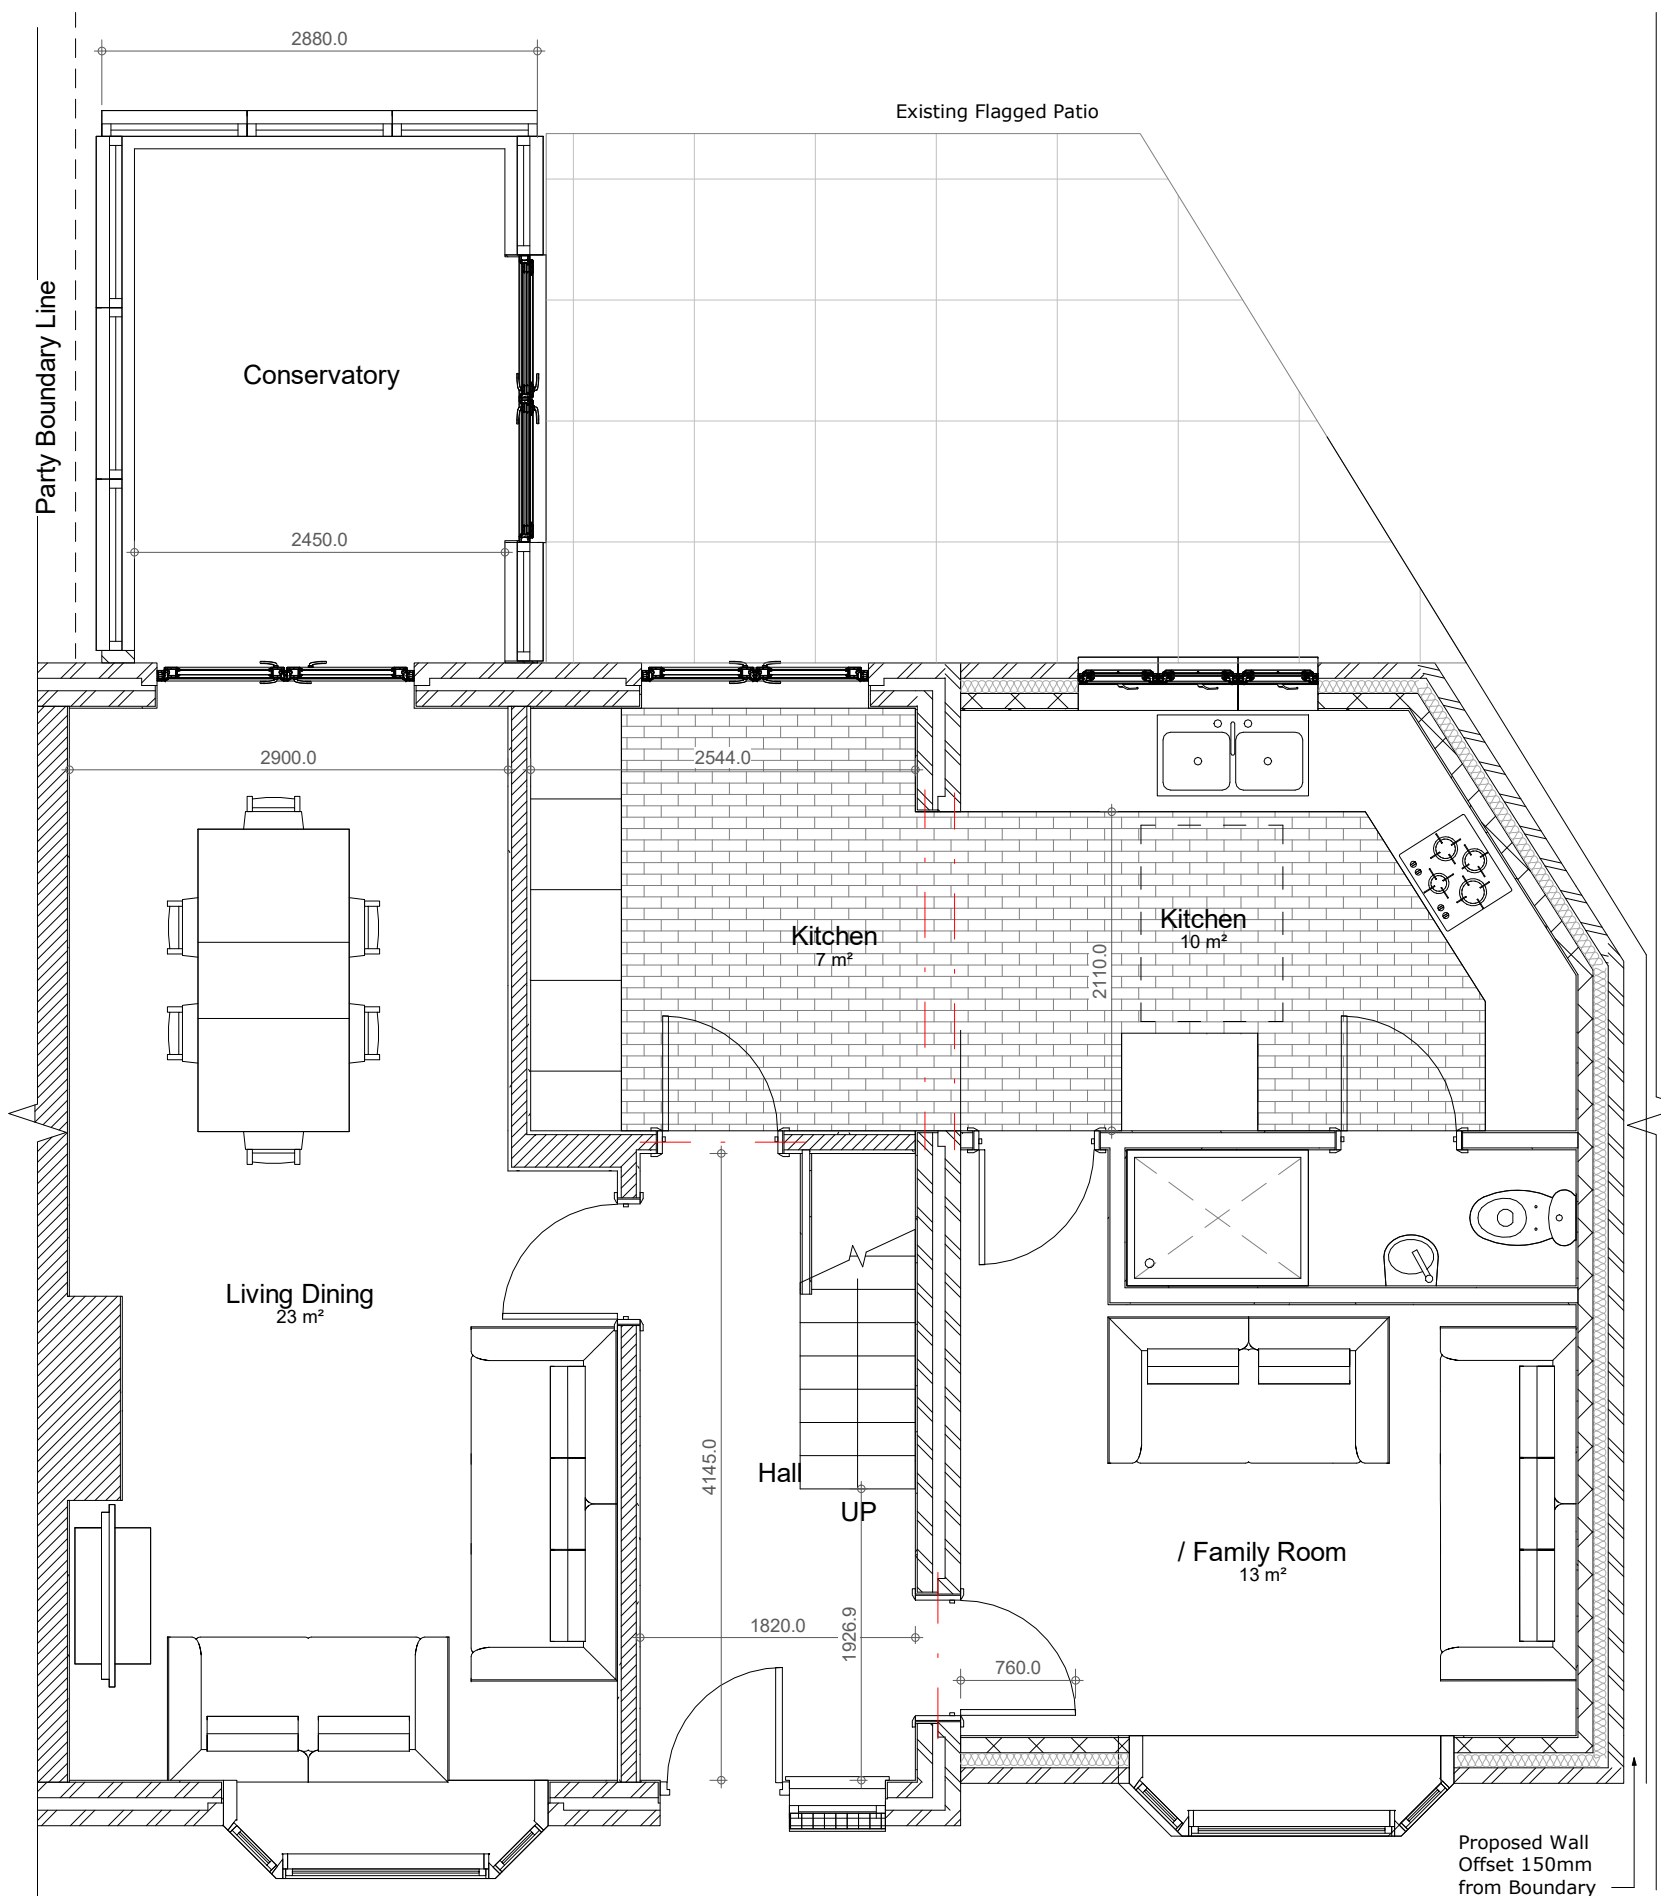

1 Proposed Ground Floor Plan 2



5 Proposed Side Elevation Viewed from No 6

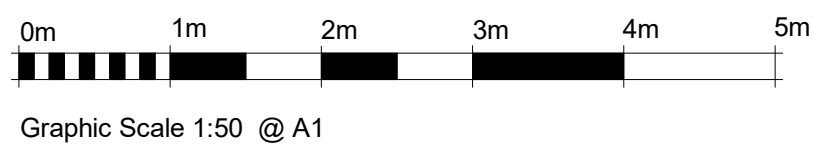

A	Extension Roof Amended from Gable roof to Hipped	28/01/2022
Revision Number	Revision Description	Revision Date
		
CLIENT / PROJECT ADDRESS: Mr & Mrs Denson No 4 Milton Avenue, Prescot L35 2XZ		
SHEET TITLE: Proposed Floor plans Elevations		
Designed By: Design Team	DATE: 28/01/2022	
SCALE: 1 : 50	PROJECT NUMBER: MABD_1094	
PHASE:	DRAWING NUMBER: 05_MA-BD_005	REV: A