


KNOWLSEY SAFARI ANIMAL CONTAINMENT FENCE

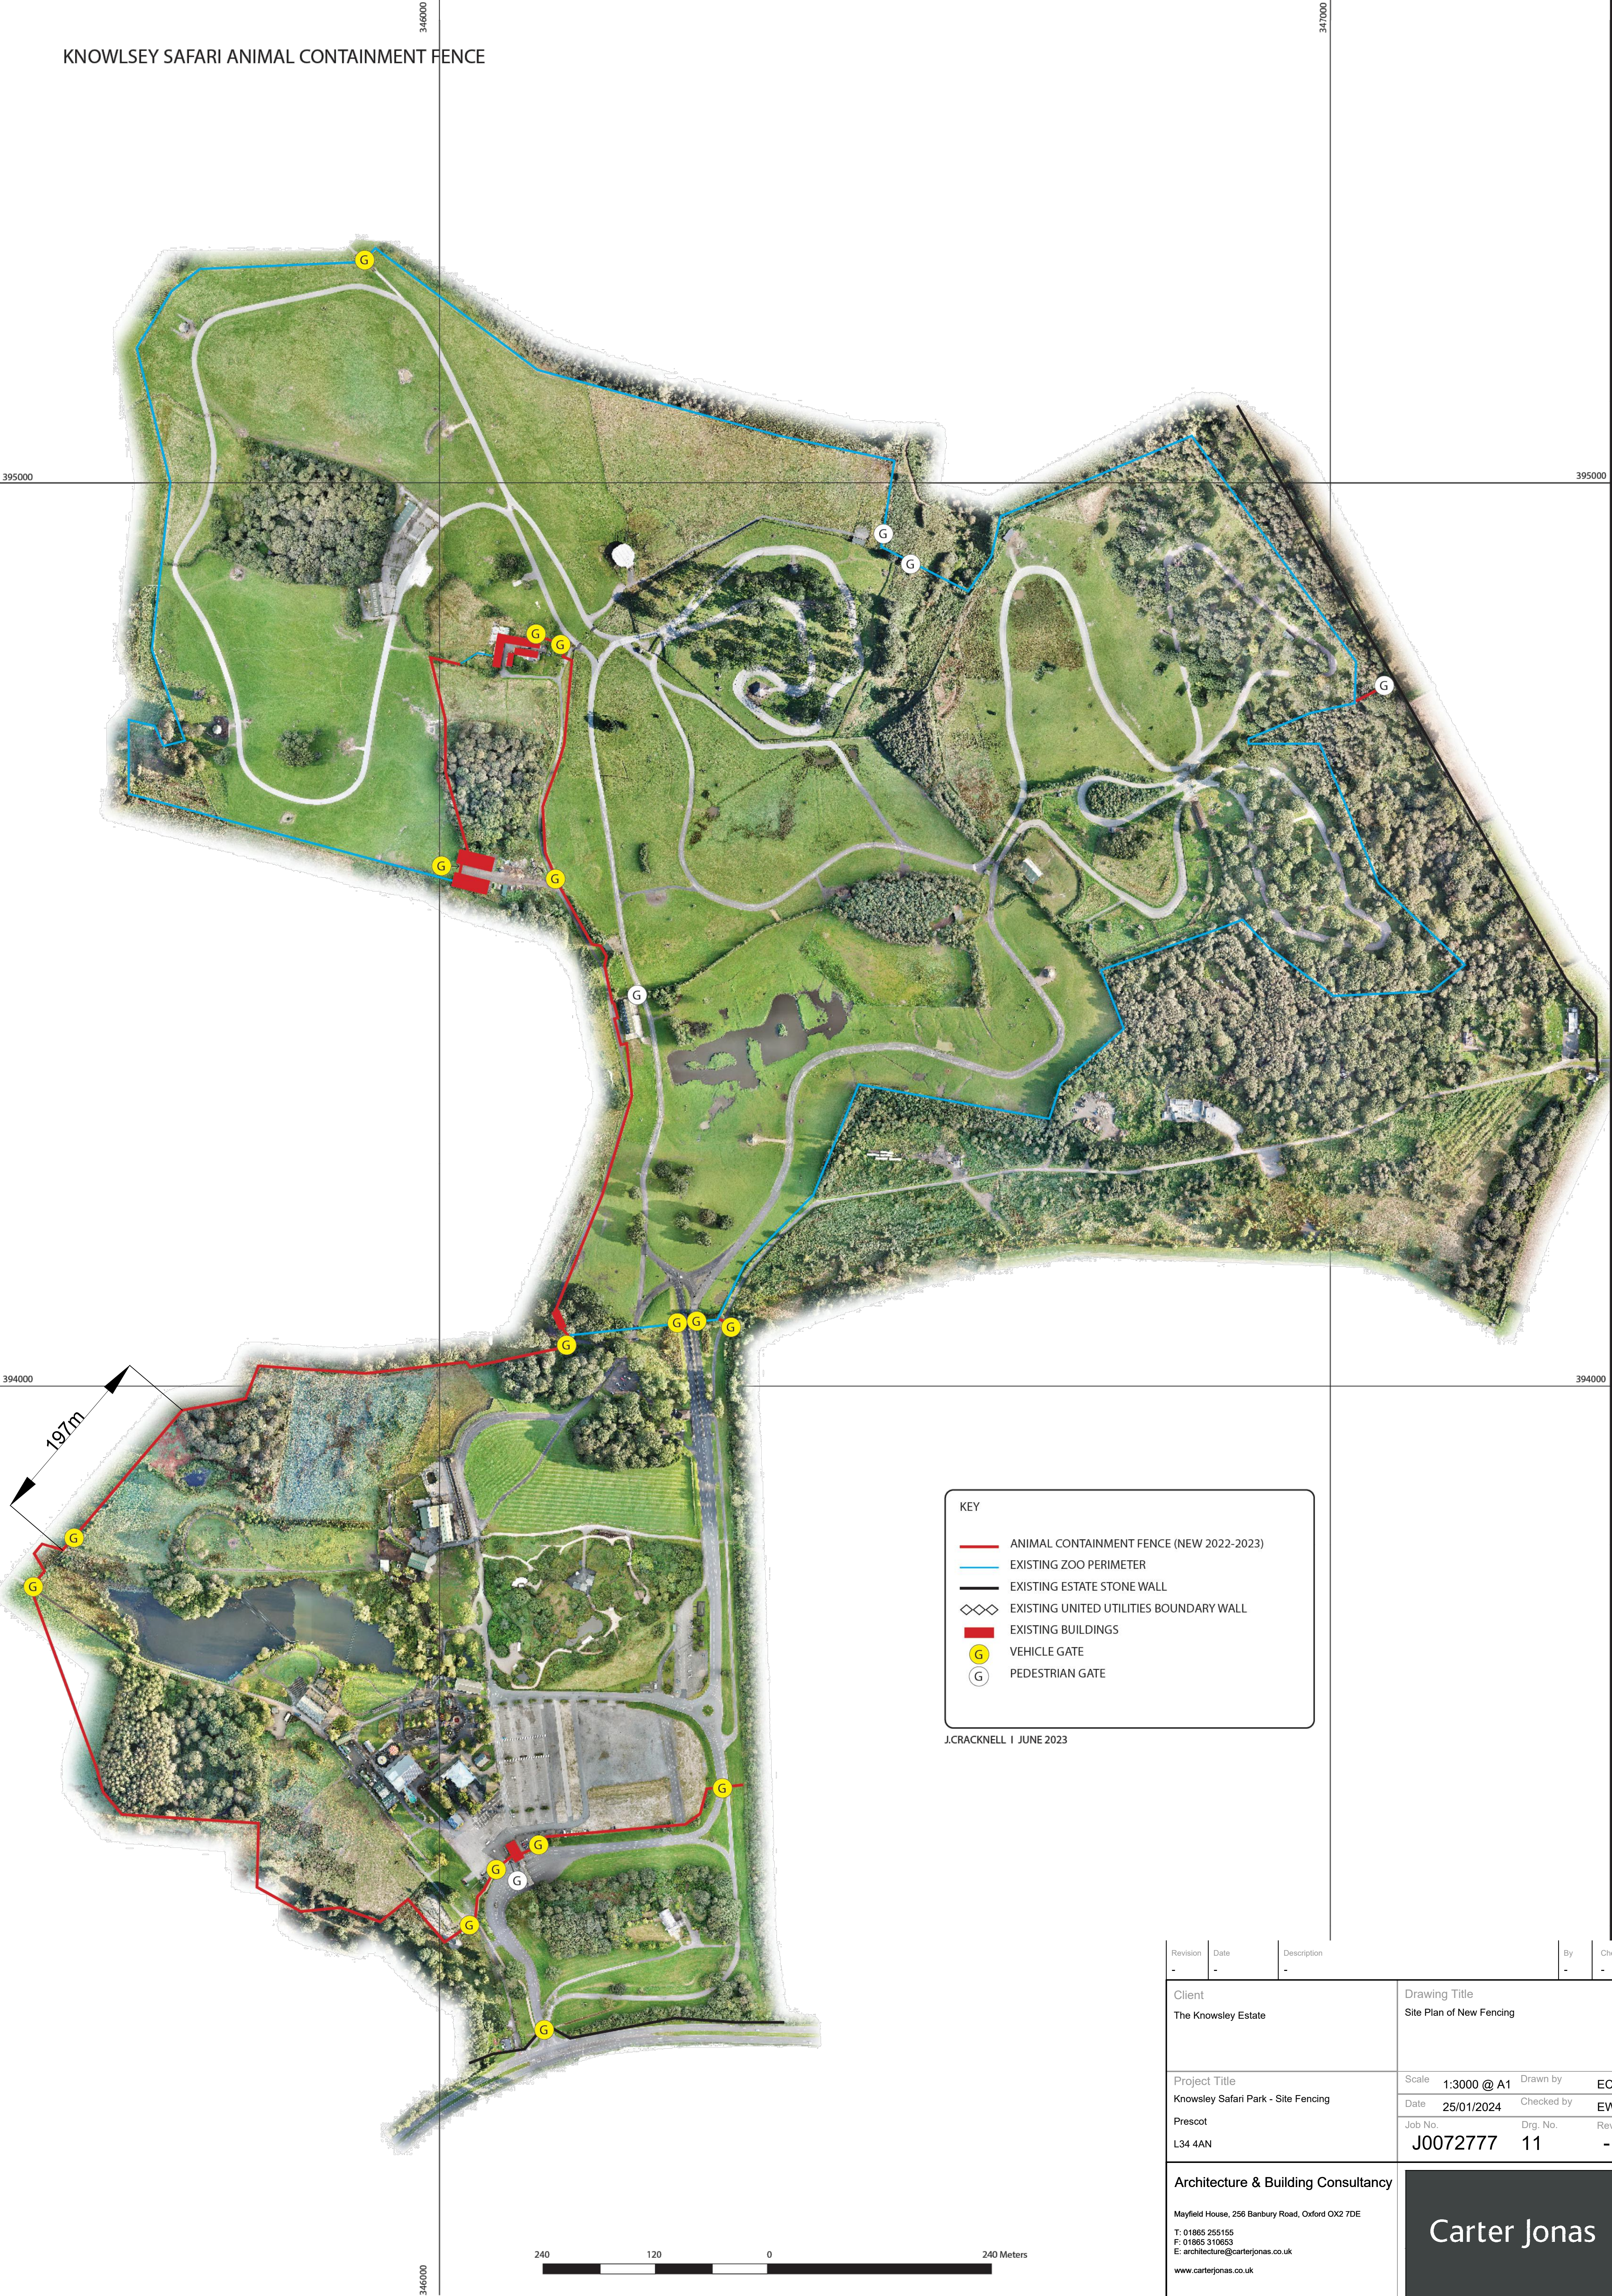

Revision	Date	Description	By	Check
-	-	-	-	-
Client			Drawing Title	
The Knowsley Estate			Site Plan of New Fencing	
Project Title			Scale	1:3000 @ A1
Knowsley Safari Park - Site Fencing			Date	25/01/2024
Prescot			Drawn by	EC
L34 4AN			Checked by	EW
			Job No.	J0072777
			Drg. No.	11
			Rev.	-
Architecture & Building Consultancy			Carter Jonas	
Mayfield House, 256 Banbury Road, Oxford OX2 7DE				
T: 01865 255155				
F: 01865 310653				
E: architecture@carterjonas.co.uk				
www.carterjonas.co.uk				