




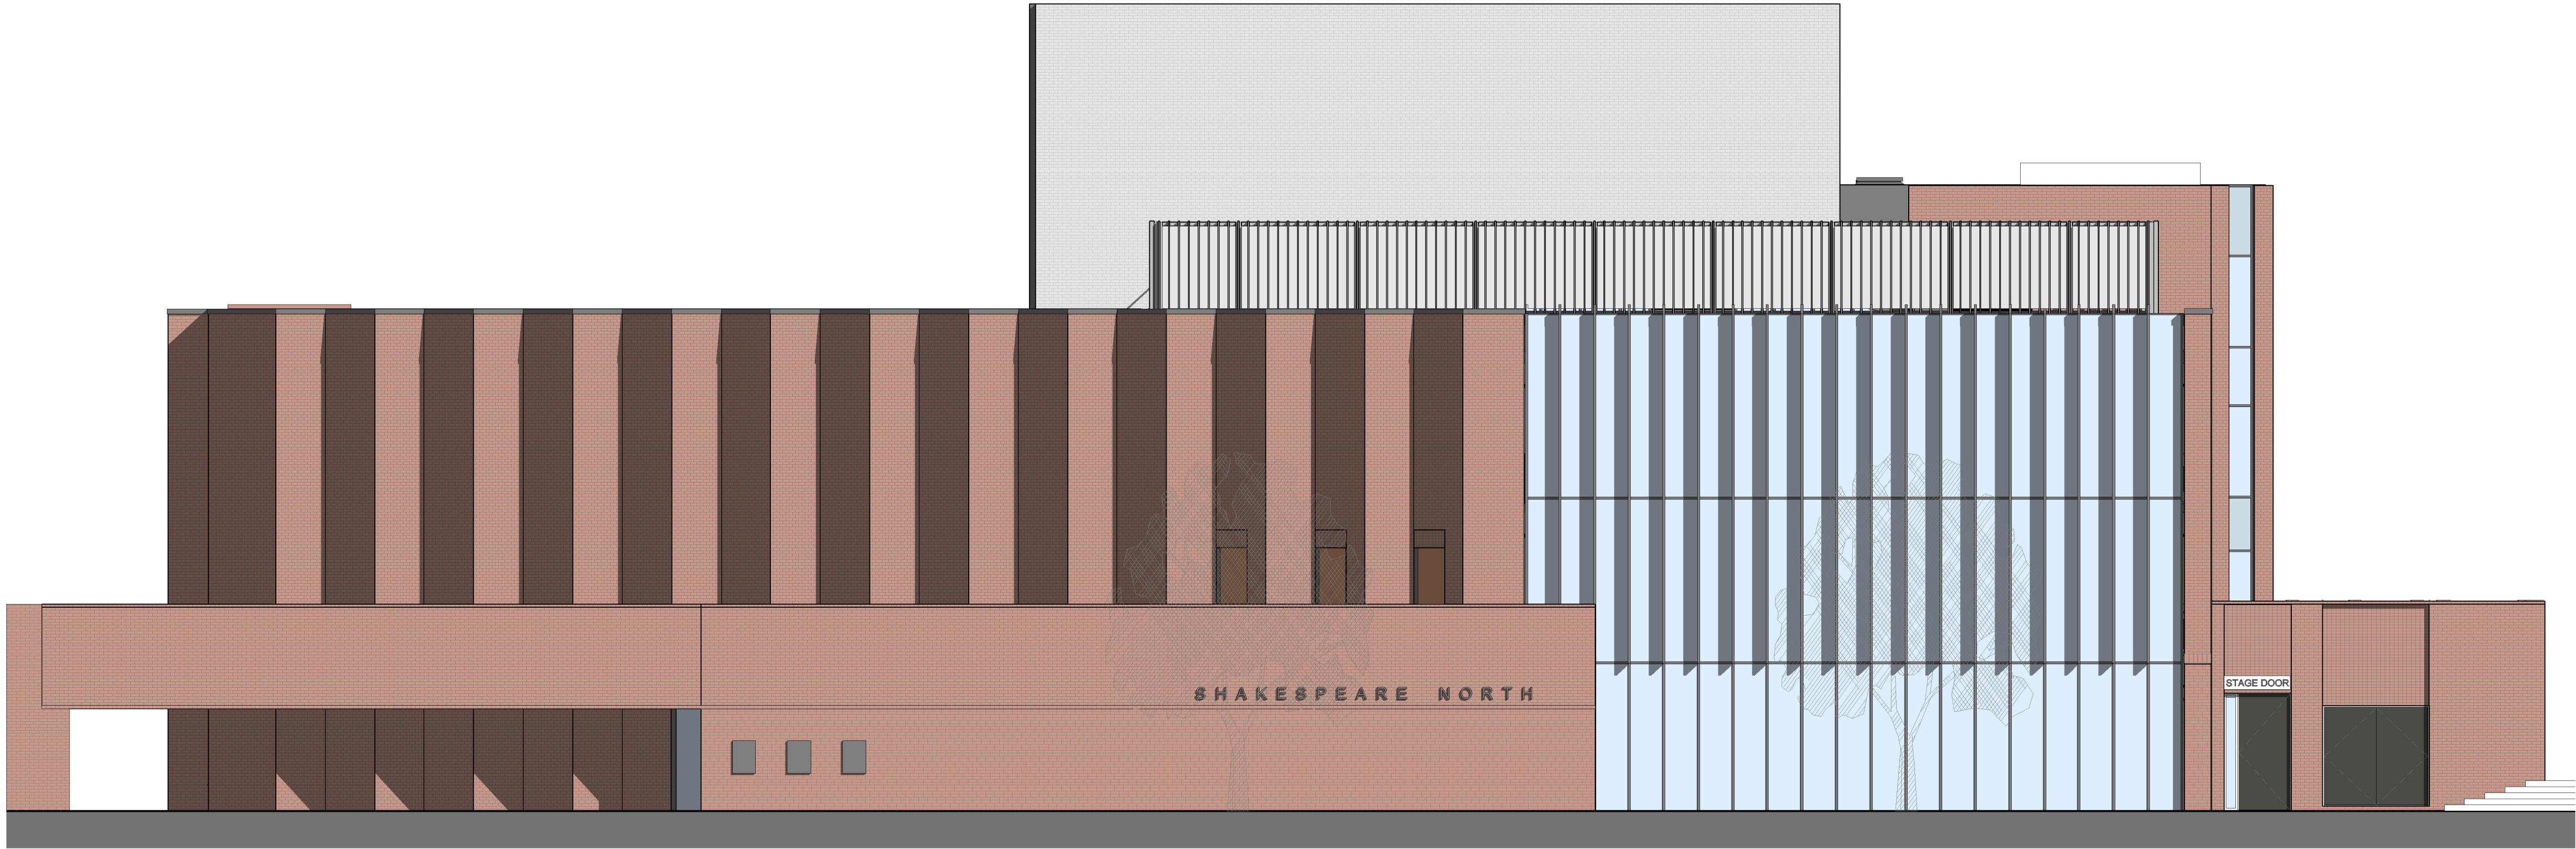

1 South-West Elevation - As Existing
1 : 100

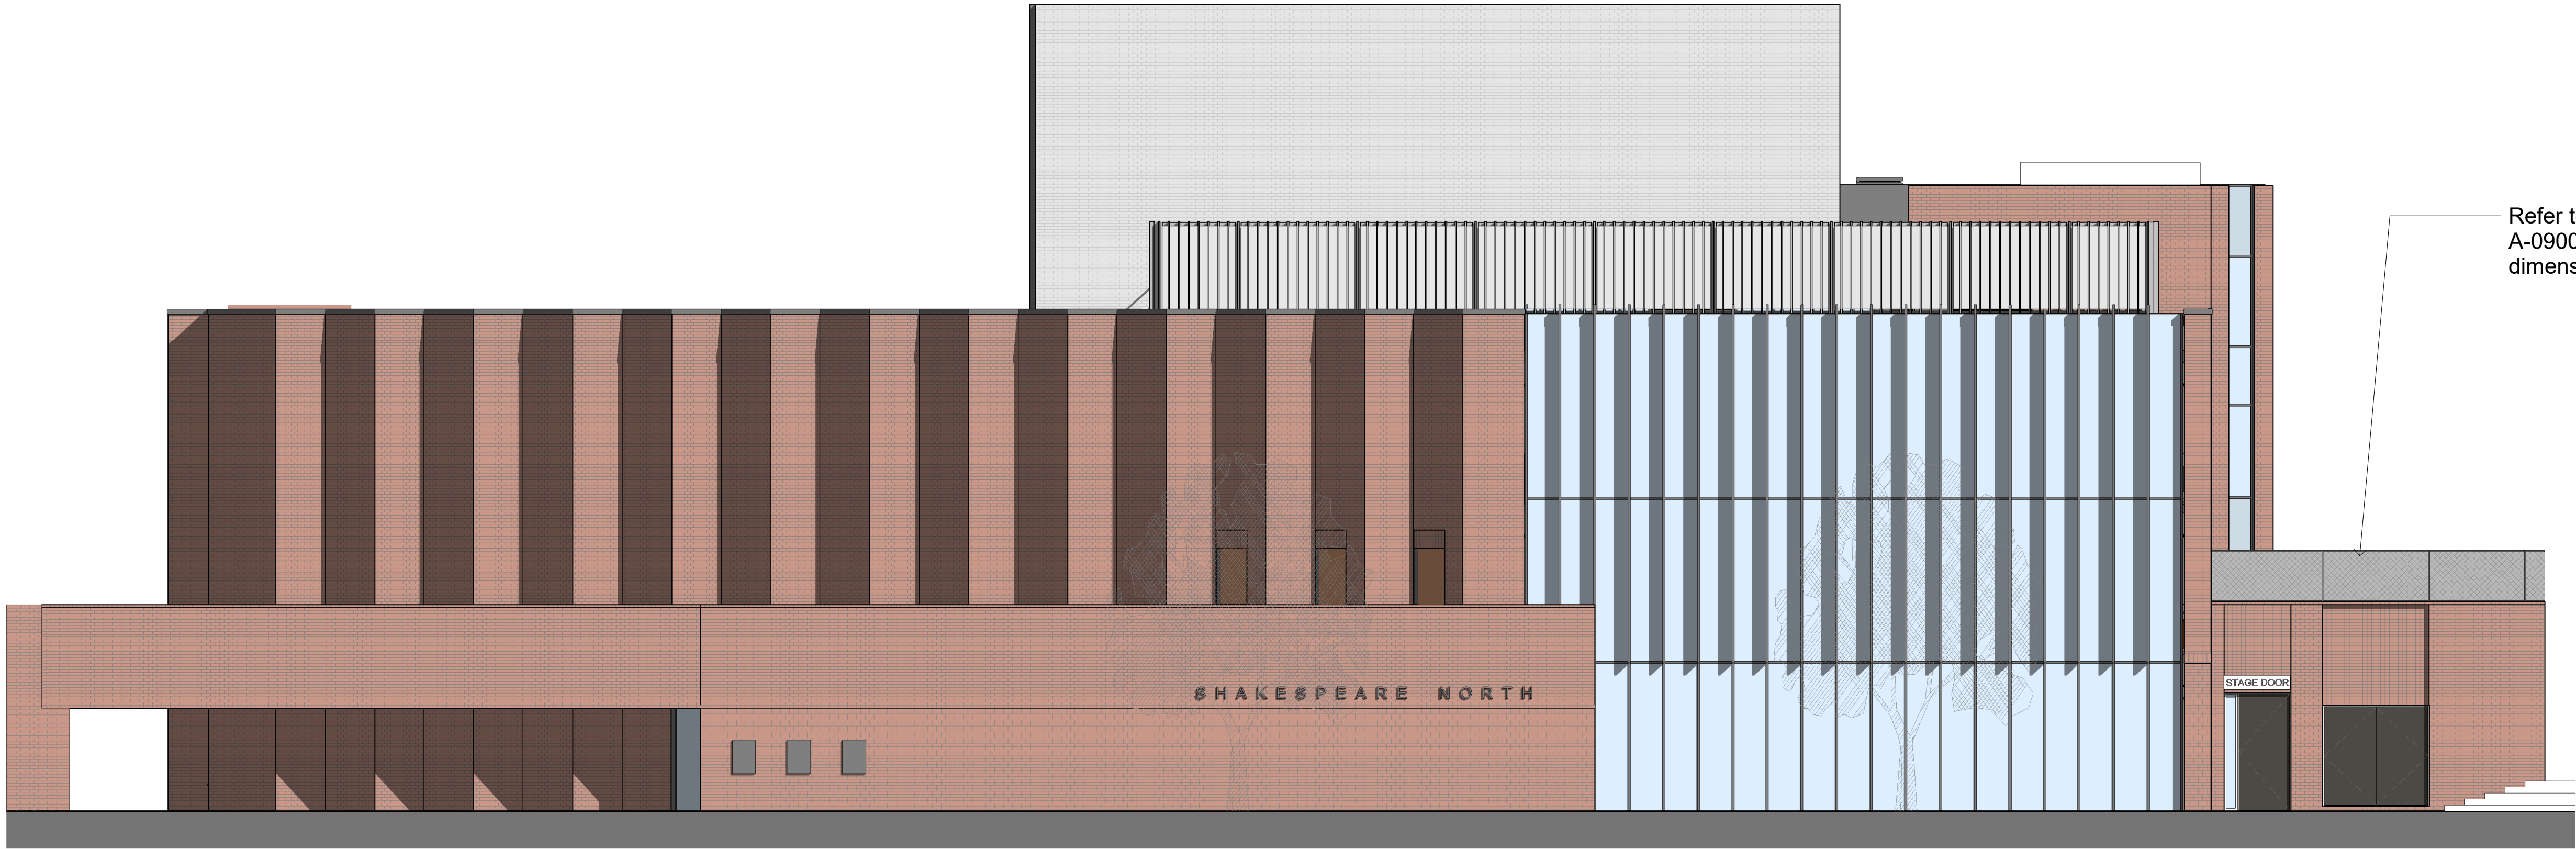

2 South-West Elevation - As Proposed
1 : 100

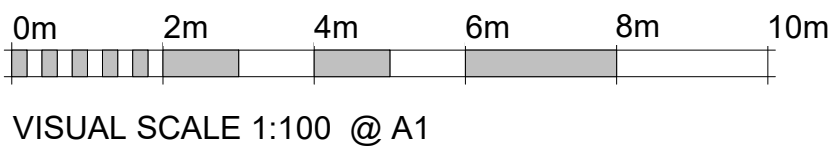

Rev	Description	Drawn/Chkd	Date Issued
P1	Issued for planning	RH/PM	07.05.24

DO NOT SCALE. Use figured dimensions only.
The contractor is requested to check all dimensions before the work is put in hand.
G&L copyrights Austin-Smith Lord Ltd
This drawing must only be used for the purpose for which it is supplied and its contents must not be reproduced for any purpose without written permission.
No areas indicated, or areas calculated from this drawing should be used for valuation purposes or as the basis for development contracts.
Austin-Smith Lord Ltd is a limited company registered in England & Wales with registered number 11773049 Registered Office: Port of Liverpool Building, Pier Head Liverpool L3 1BY

Drawn	RH	Austin-Smith Lord Ltd Architects Designers Planners Landscape Architects Port Of Liverpool Building Pier Head, Liverpool L3 1BY t +44 (0)151 227 1083 e liverpool@austinsmithlord.com
Date	March 2024	
Scale @ A1	1 : 100	
Status	PLANNING	Drawings and models powered by Austin-Smith Lord Ltd BIM using Autodesk Revit

Austin-Smith:Lord			
Project Shakespeare North			
Description Substation Roof Planning Application - South West Elevation			
Job No.	Drawing No.	Revision	Checker
123023	123023-ASL-00-ZZ-DR -A-0904	-	-