




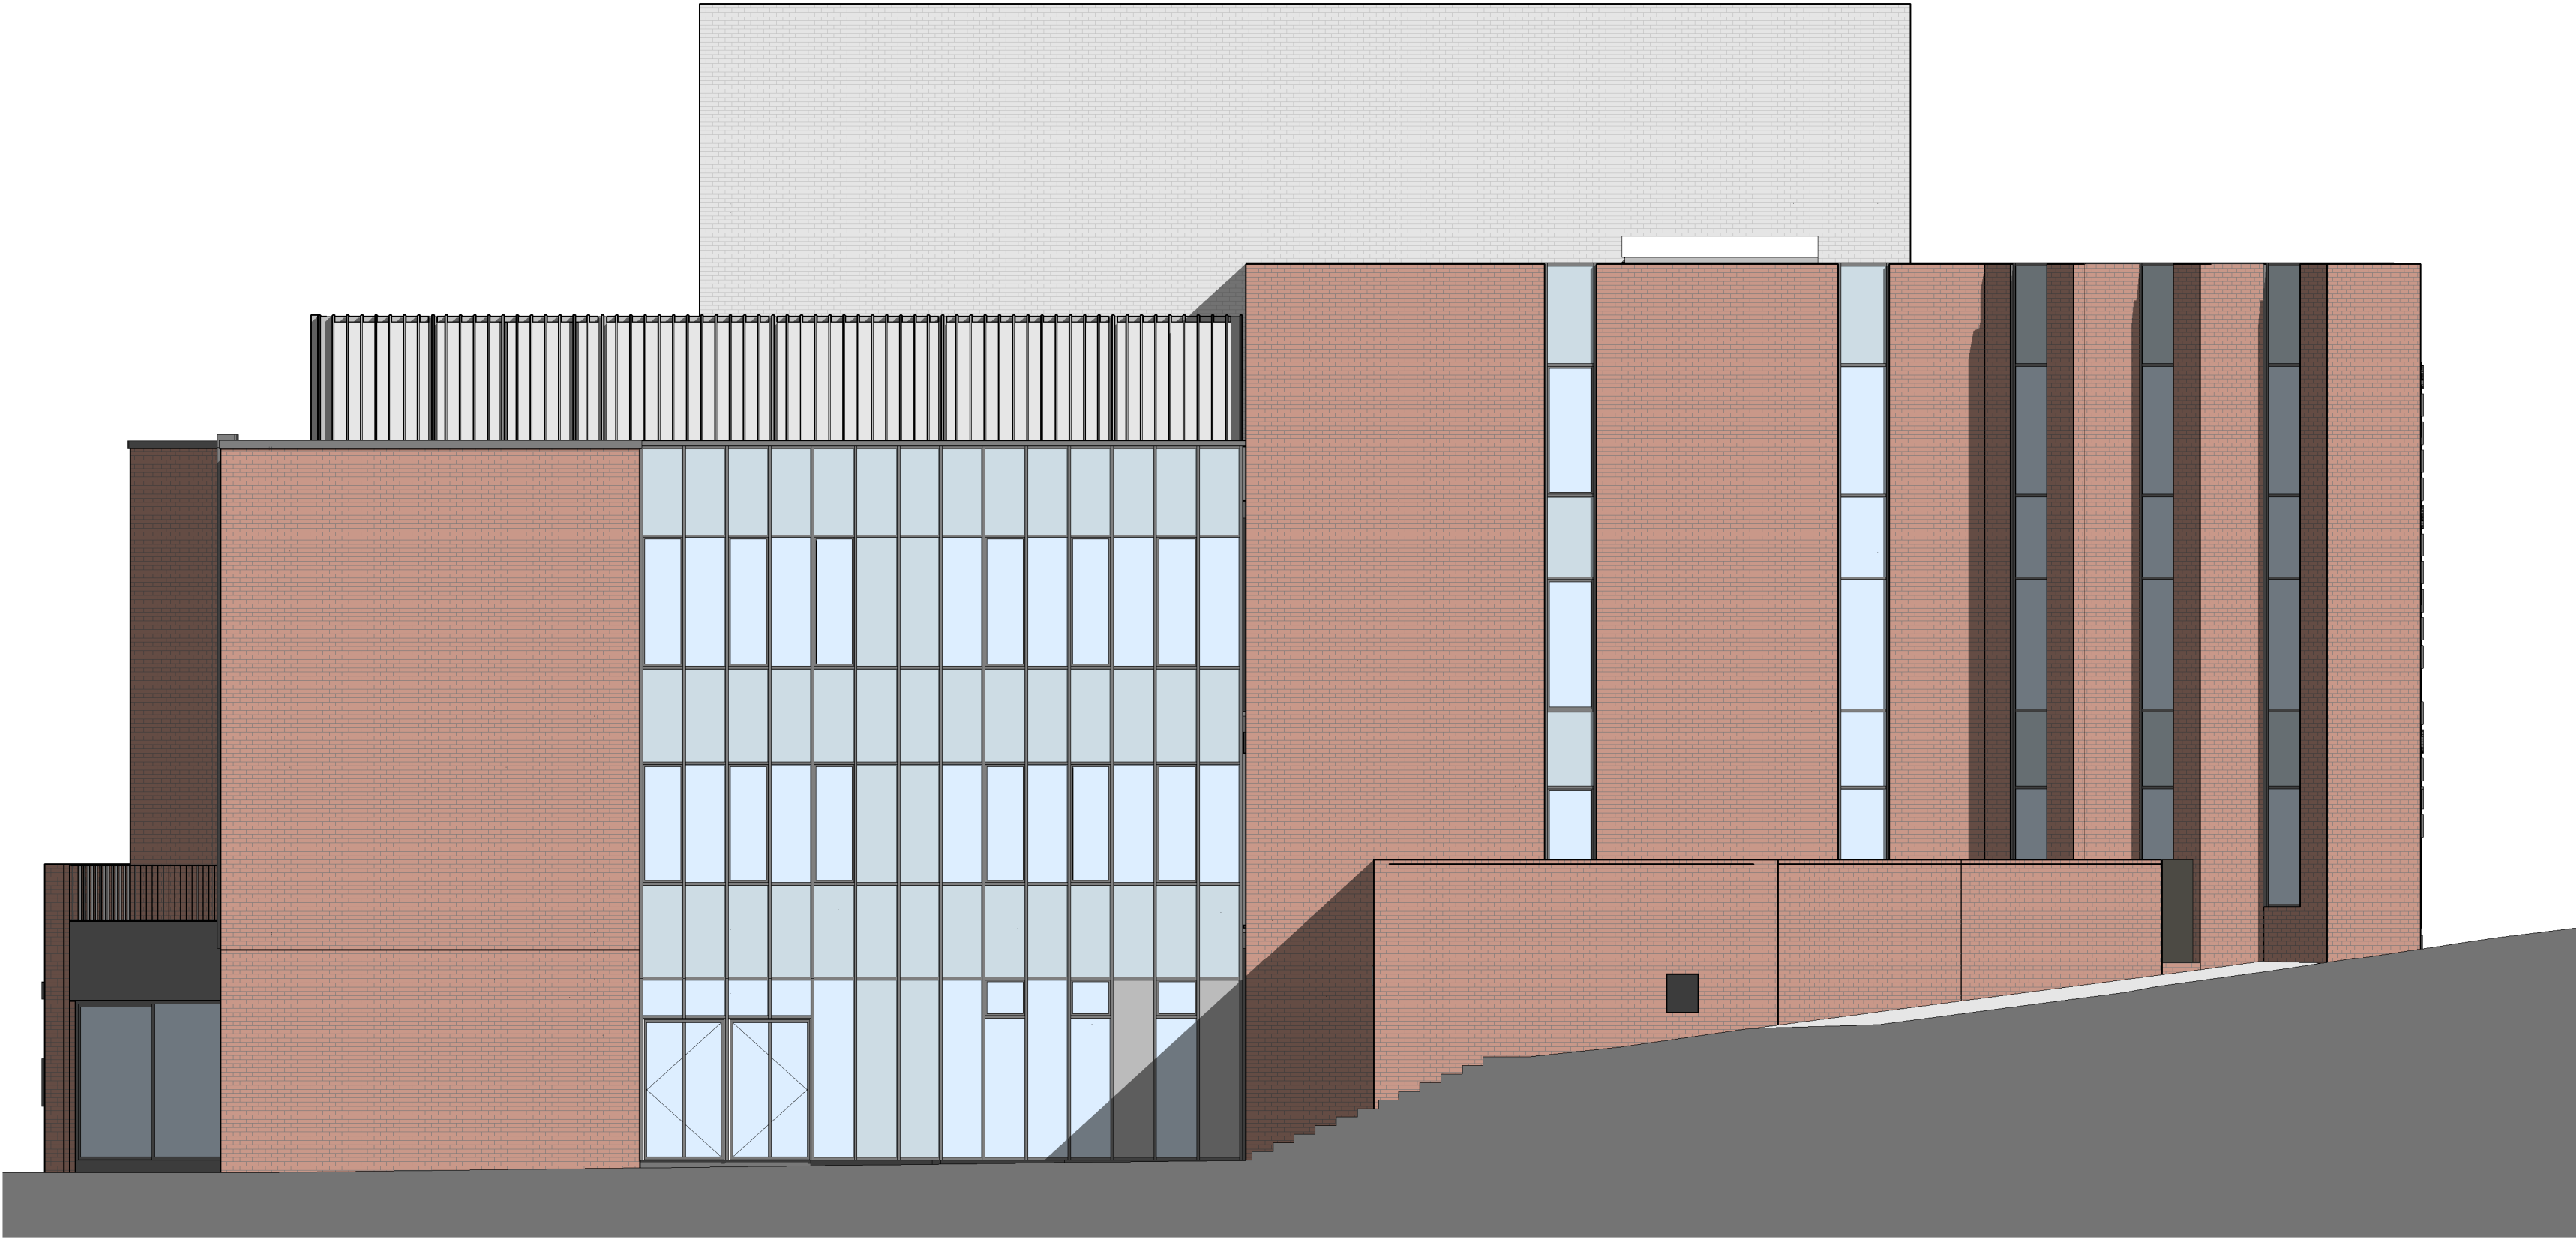

1 South-East elevation as existing
1 : 100

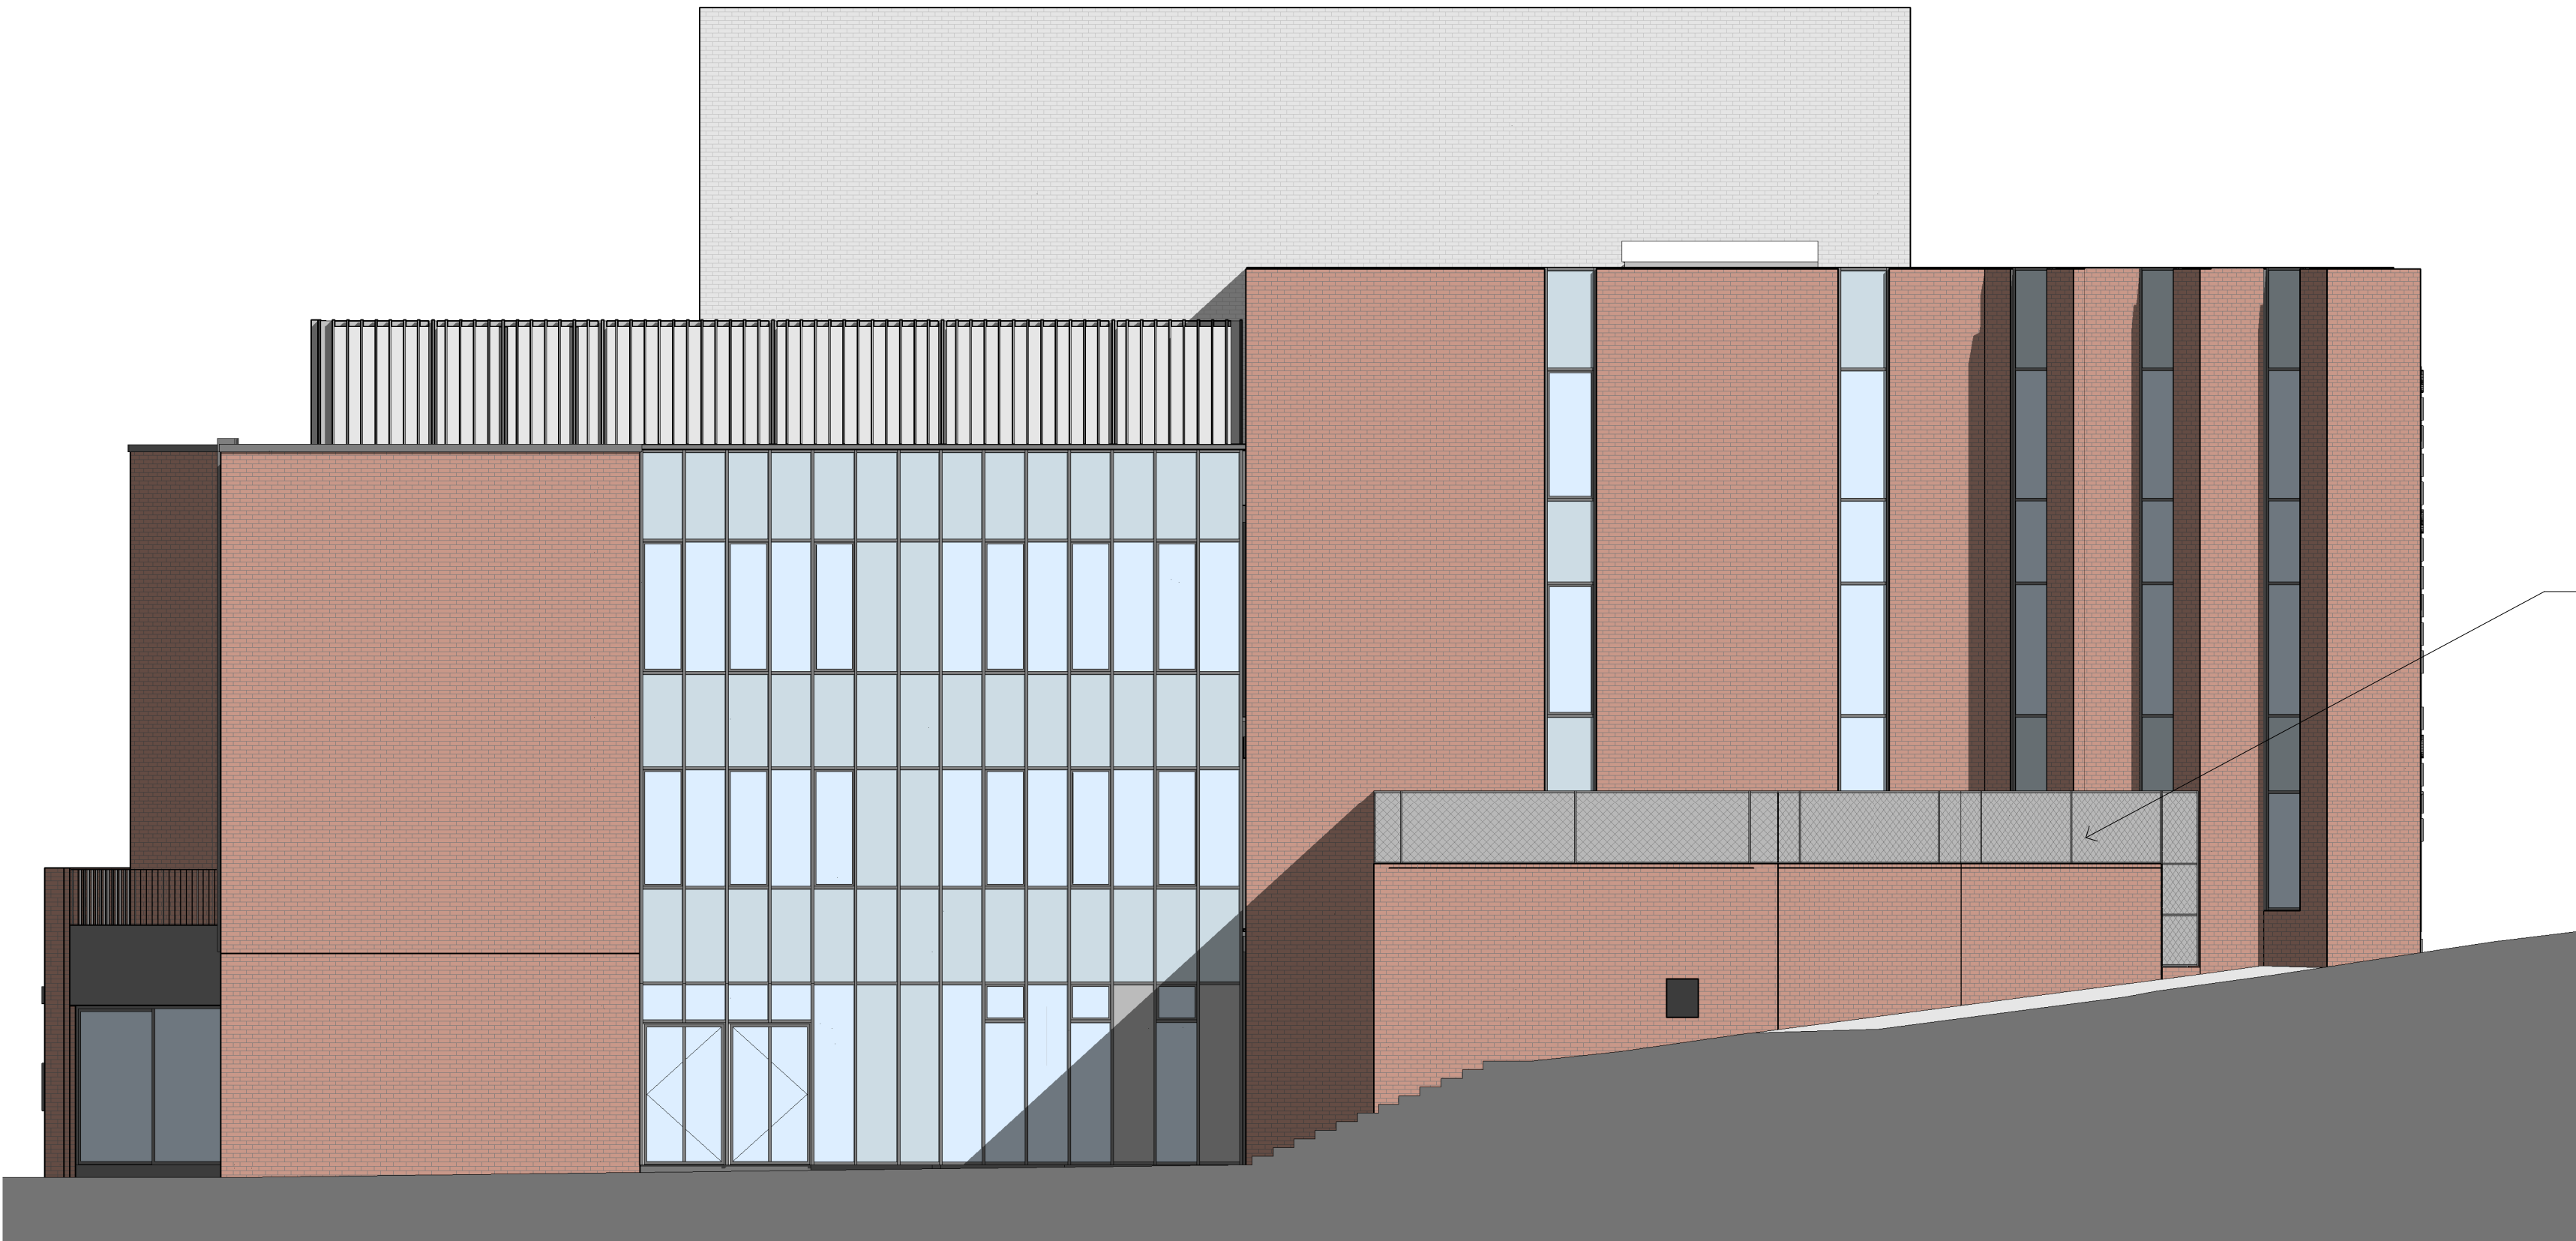

Refer to drawing 123023-AL-00-FF-DR-A-0900
Substation Roof Screen for dimensions and
information

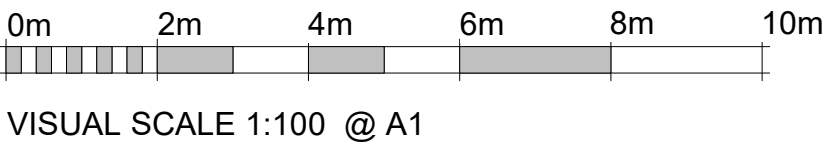

2 South-East elevation - Proposed Substation Roof
1 : 100

Rev	Description	Drawn/Chkd	Date Issued
P1	Issued for planning	RH/PM	07.05.24

DO NOT SCALE. Use figured dimensions only.
The contractor is requested to check all
dimensions before the work is put in hand.
© All copyrights Austin-Smith Lord Ltd
This drawing must only be used for the purpose
for which it is supplied and its contents must not
be reproduced for any purpose without written
permission.
No angles indicated, or angles calculated from this
drawing should be used for construction purposes or
as the basis for development contracts.
Austin-Smith Lord Ltd is a limited company
registered in England & Wales with registered
number 11773049 Registered Office: Port of
Liverpool Building, Pier Head Liverpool L3 1BY

Drawn	RH	Austin-Smith Lord Ltd Architects Designers Planners Landscape Architects Port Of Liverpool Building Pier Head, Liverpool L3 1BY t +44 (0)151 227 1083 e liverpool@austinsmithlord.com
Date	March 2024	
Scale @ A1	1 : 100	
Status	PLANNING	Drawings and models generated by Austin-Smith Lord Ltd BIM using Autodesk Revit

Austin-Smith:Lord			
Project Shakespeare North			
Description South-East Elevation - Proposed and Existing			
Job No.	Drawing No.	Revision	Checker
123023	123023-ASL-00-ZZ-DR -A0901		