


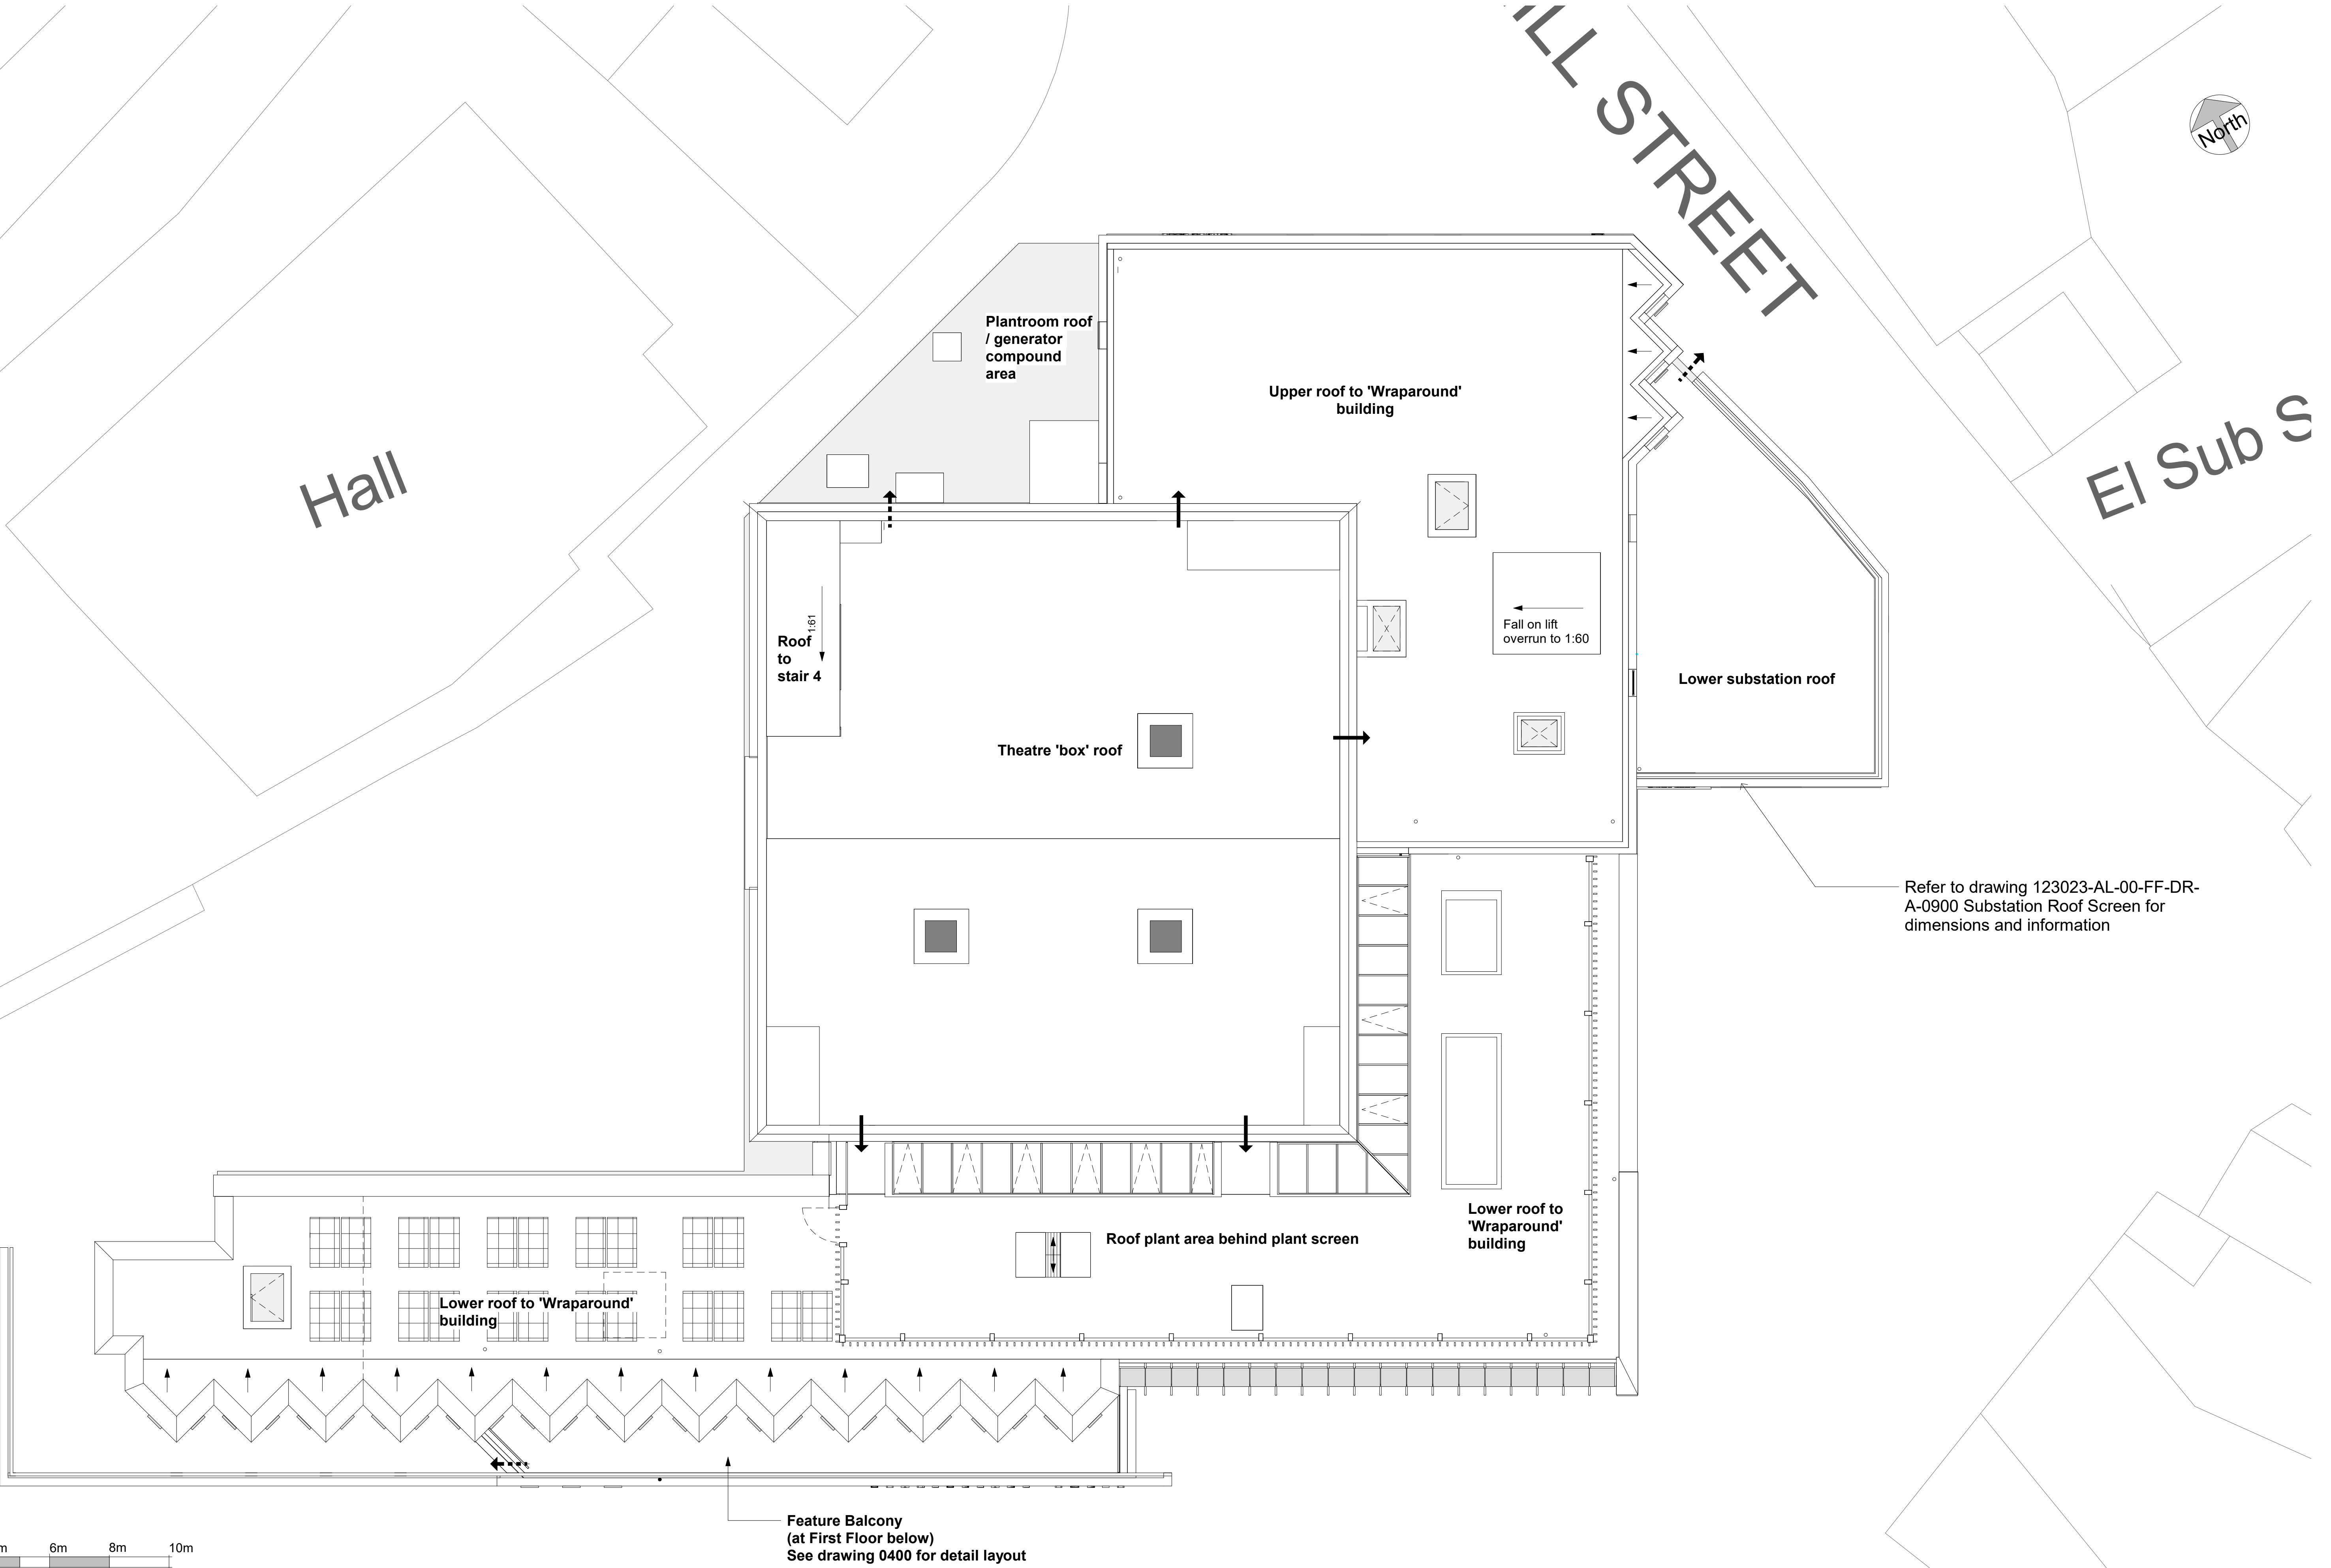

Rev	Description	Drawn/Chkd	Date Issued
P1	Issued for planning	RH/PM	07.05.24

DO NOT SCALE. Use figured dimensions only.
The contractor is requested to check all dimensions before the work is put in hand.
GALL copyrights Austin-Smith-Lord Ltd
This drawing must only be used for the purpose for which it is supplied and its contents must not be reproduced for any purpose without written permission.
No angles indicated, or areas calculated from this drawing should be used for valuation purposes or as the basis for development contracts.
Austin-Smith-Lord Ltd is a limited company registered in England & Wales with registered number 11773049 Registered Office: Port of Liverpool Building, Pier Head Liverpool L3 1BY

Drawn	RH
Date	March 2024
Scale @ A1	1 : 100
Status	PLANNING

Austin-Smith-Lord Ltd
Architects Designers Planners
Landscape Architects
Port Of Liverpool Building
Pier Head, Liverpool
L3 1BY
t +44 (0)151 227 1083
e liverpool@austinsmithlord.com
Drawings and models powered by
Austin-Smith-Lord Ltd BIM using Autodesk Revit

Austin-Smith:Lord			
Project Shakespeare North			
Description Substation Roof Planning Application - Existing Roof Plan			
Job No.	Drawing No.	Revision	Checker
123023	123023-ASL-00-RL-DR -A-0903	-	-