


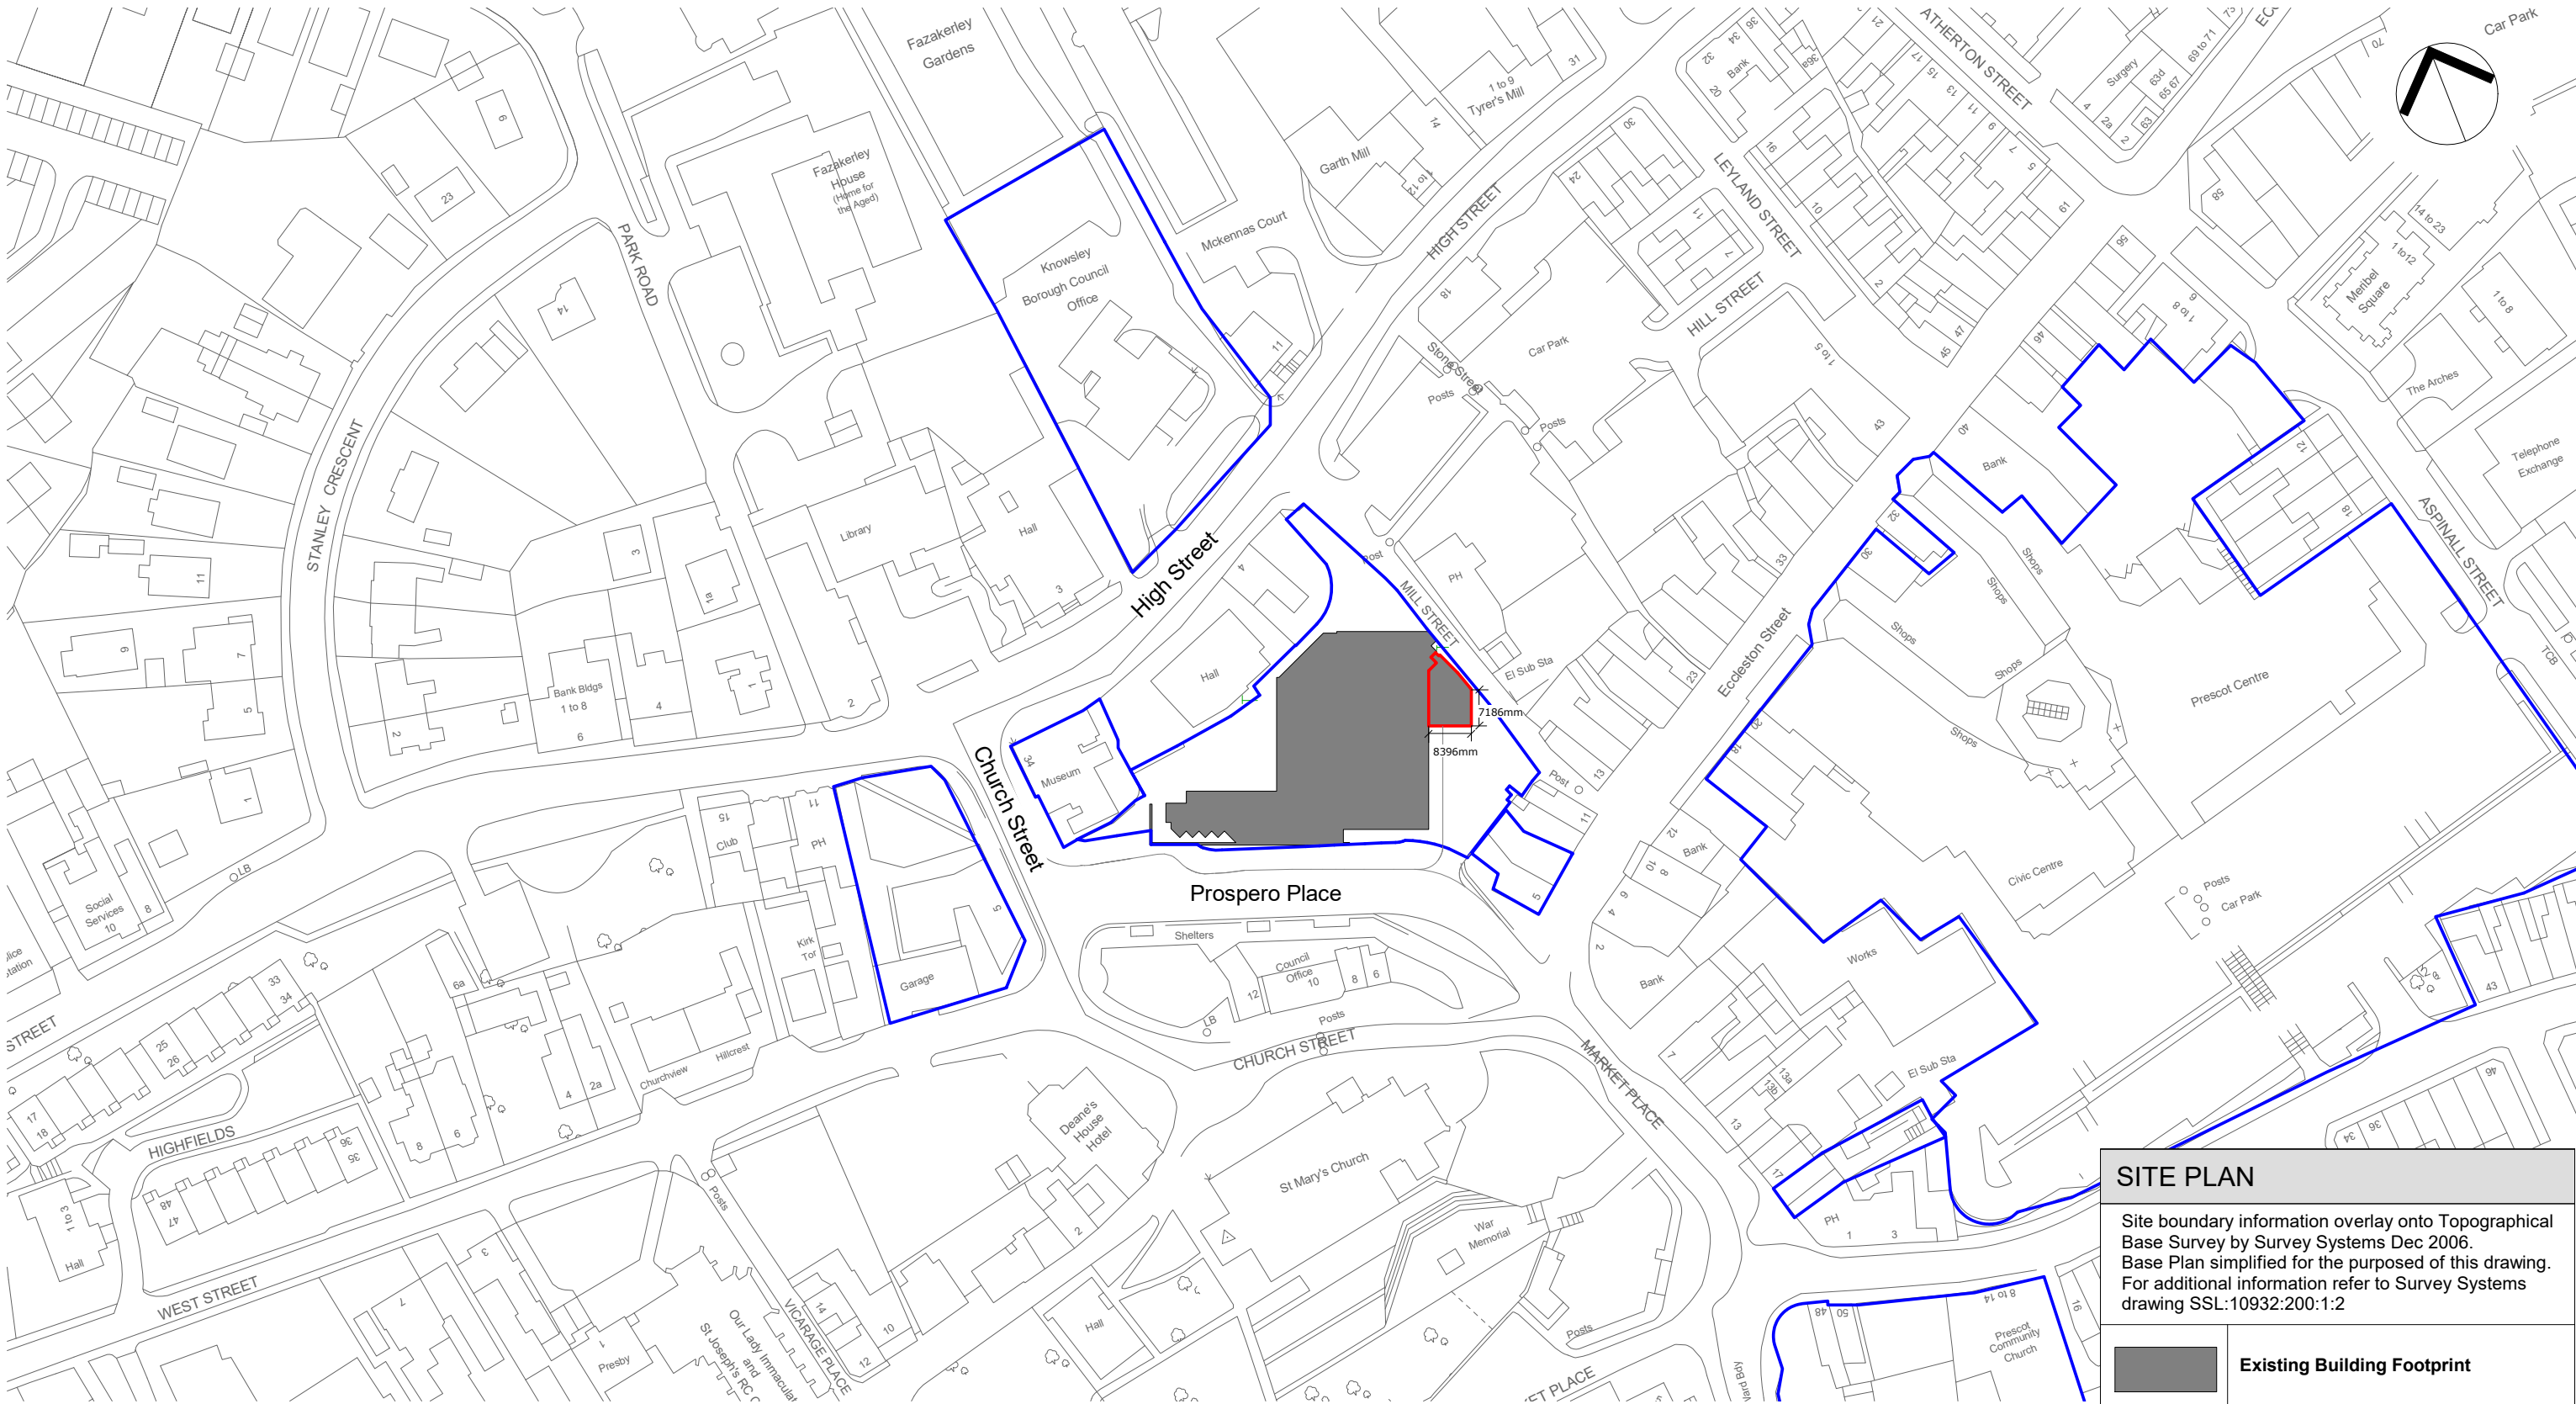

VISUAL SCALE 1:1250 @ A3

SITE PLAN

Site boundary information overlay onto Topographical Base Survey by Survey Systems Dec 2006. Base Plan simplified for the purposed of this drawing. For additional information refer to Survey Systems drawing SSL:10932:200:1:2

Existing Building Footprint

Site Boundary - for Planning

Extent of Ownership

Rev	Description	Drawn / Checked	Date Issued
P1	Issued for planning	RH/PM	07.05.24

DO NOT SCALE. Use figured dimensions only. The contractor is requested to check all dimensions before the work is put in hand. ©All copyrights Austin-Smith:Lord Ltd This drawing must only be used for the purpose for which it is supplied and its contents must not be reproduced for any purpose without written permission. No areas indicated, or areas calculated from this drawing should be used for valuation purposes or as the basis for development contracts. Austin-Smith:Lord Ltd is a limited company registered in England & Wales with registered number 11773049 Registered Office: Port of Liverpool Building Pier Head Liverpool L3 1BY

Drawn

RH

Date

March 2024

Scale @ A3

As indicated

Status

PLANNING

Austin-Smith:Lord Ltd Architects Designers Planners Landscape Architects Port Of Liverpool Building Pier Head, Liverpool L3 1BY t +44 (0)151 227 1083 e liverpool@austinsmithlord.com

Drawings and models powered by Austin-Smith:Lord Ltd **BIM** using Autodesk **Revit**

Austin-Smith:Lord

Project Shakespeare North

Description Substation Roof Planning Application - Location Plan

Job No.

123023

Drawing No.

123023_ASL_00_00_DR A

Revision

0902