

NOTES

ALL DIMENSIONS ARE TO BE CHECKED ON SITE.

ANY DISCREPANCIES ARE TO BE REPORTED TO THE ARCHITECT BEFORE ANY WORK COMMENCES.

THIS DRAWING SHALL NOT BE SCALED TO ASCERTAIN ANY DIMENSIONS WORK TO FIGURED DIMS ONLY.


READ IN CONJUNCTION WITH ALL RELEVANT DETAILS, SPECIFICATIONS, CONSULTANTS, SPECIALISTS AND SUBCONTRACTORS DRAWINGS / SPECIFICATIONS.

THIS DRAWING IS THE SUBJECT OF COPYRIGHT WHICH VESTS IN UNIT3 DESIGN STUDIO LIMITED. IT IS AN INFRINGEMENT OF COPYRIGHT TO REPRODUCE THIS DRAWING, BY WHATEVER MEANS, INCLUDING ELECTRONIC, WITHOUT THE EXPRESS WRITTEN CONSENT OF UNIT3 DESIGN STUDIO LIMITED WHICH RESERVES ALL RIGHTS

- MATERIALS KEY
1. BRICKWORK
 2. uPVC WINDOWS / DOORS
 3. CAST STONE CILLS AND SURROUNDS
 4. LEAD ROOF AND FLASHINGS

Existing features to be removed


Outline of building beyond

 

Area of wall to be infilled with new blue engineering brick to faithfully match existing

FF Level
+2.900m (Approx)


GF Level
+0.000m (Datum)

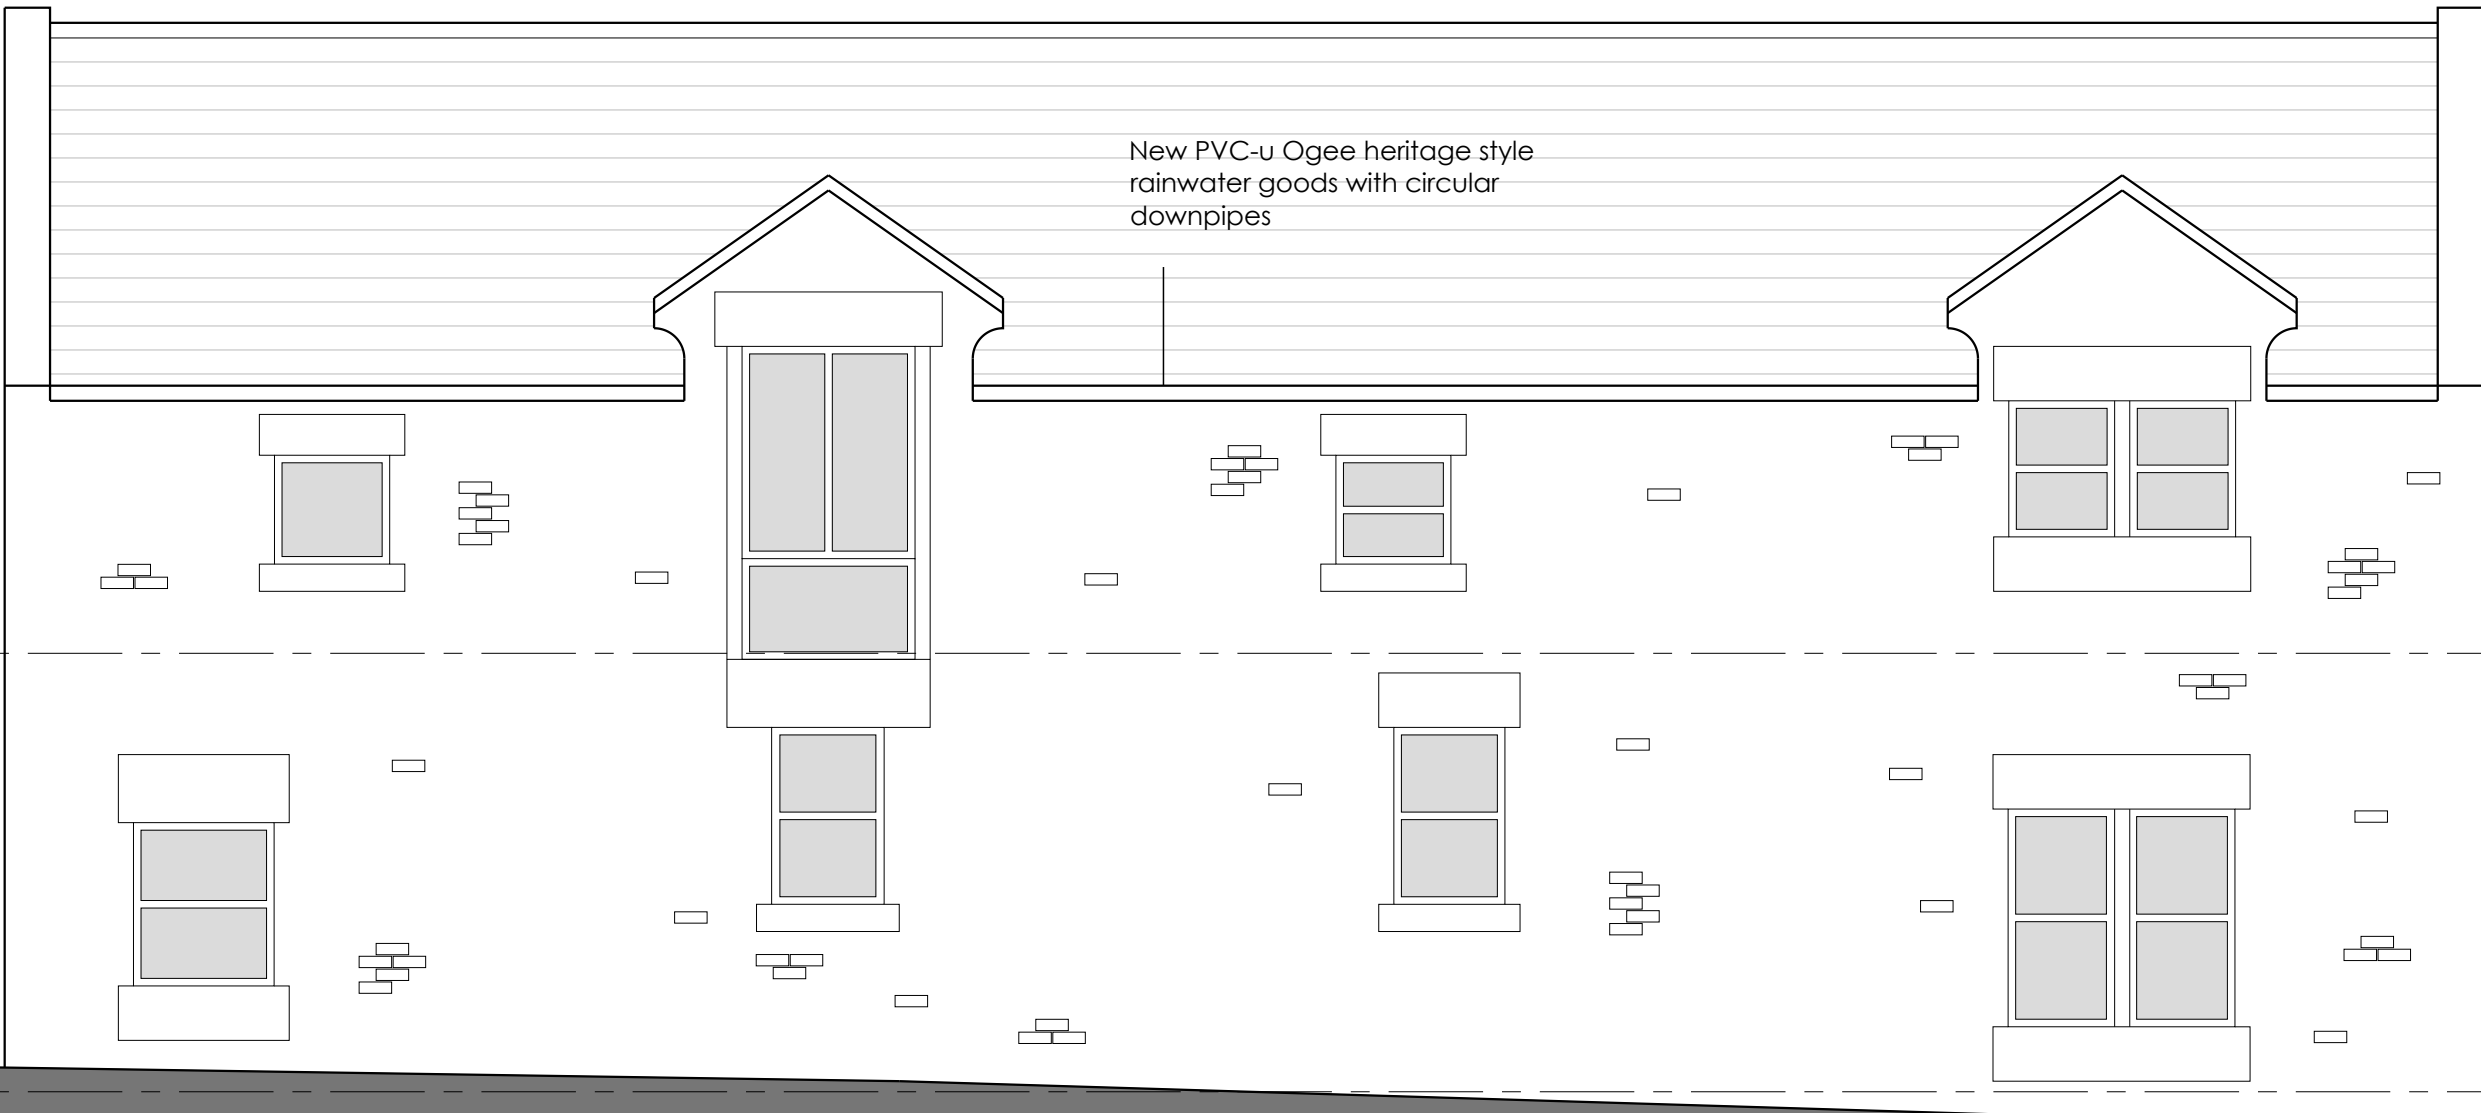

1 PROPOSED ROAD ELEVATION
1:50

FF Level
+2.900m (Approx)


GF Level
+0.000m (Datum)

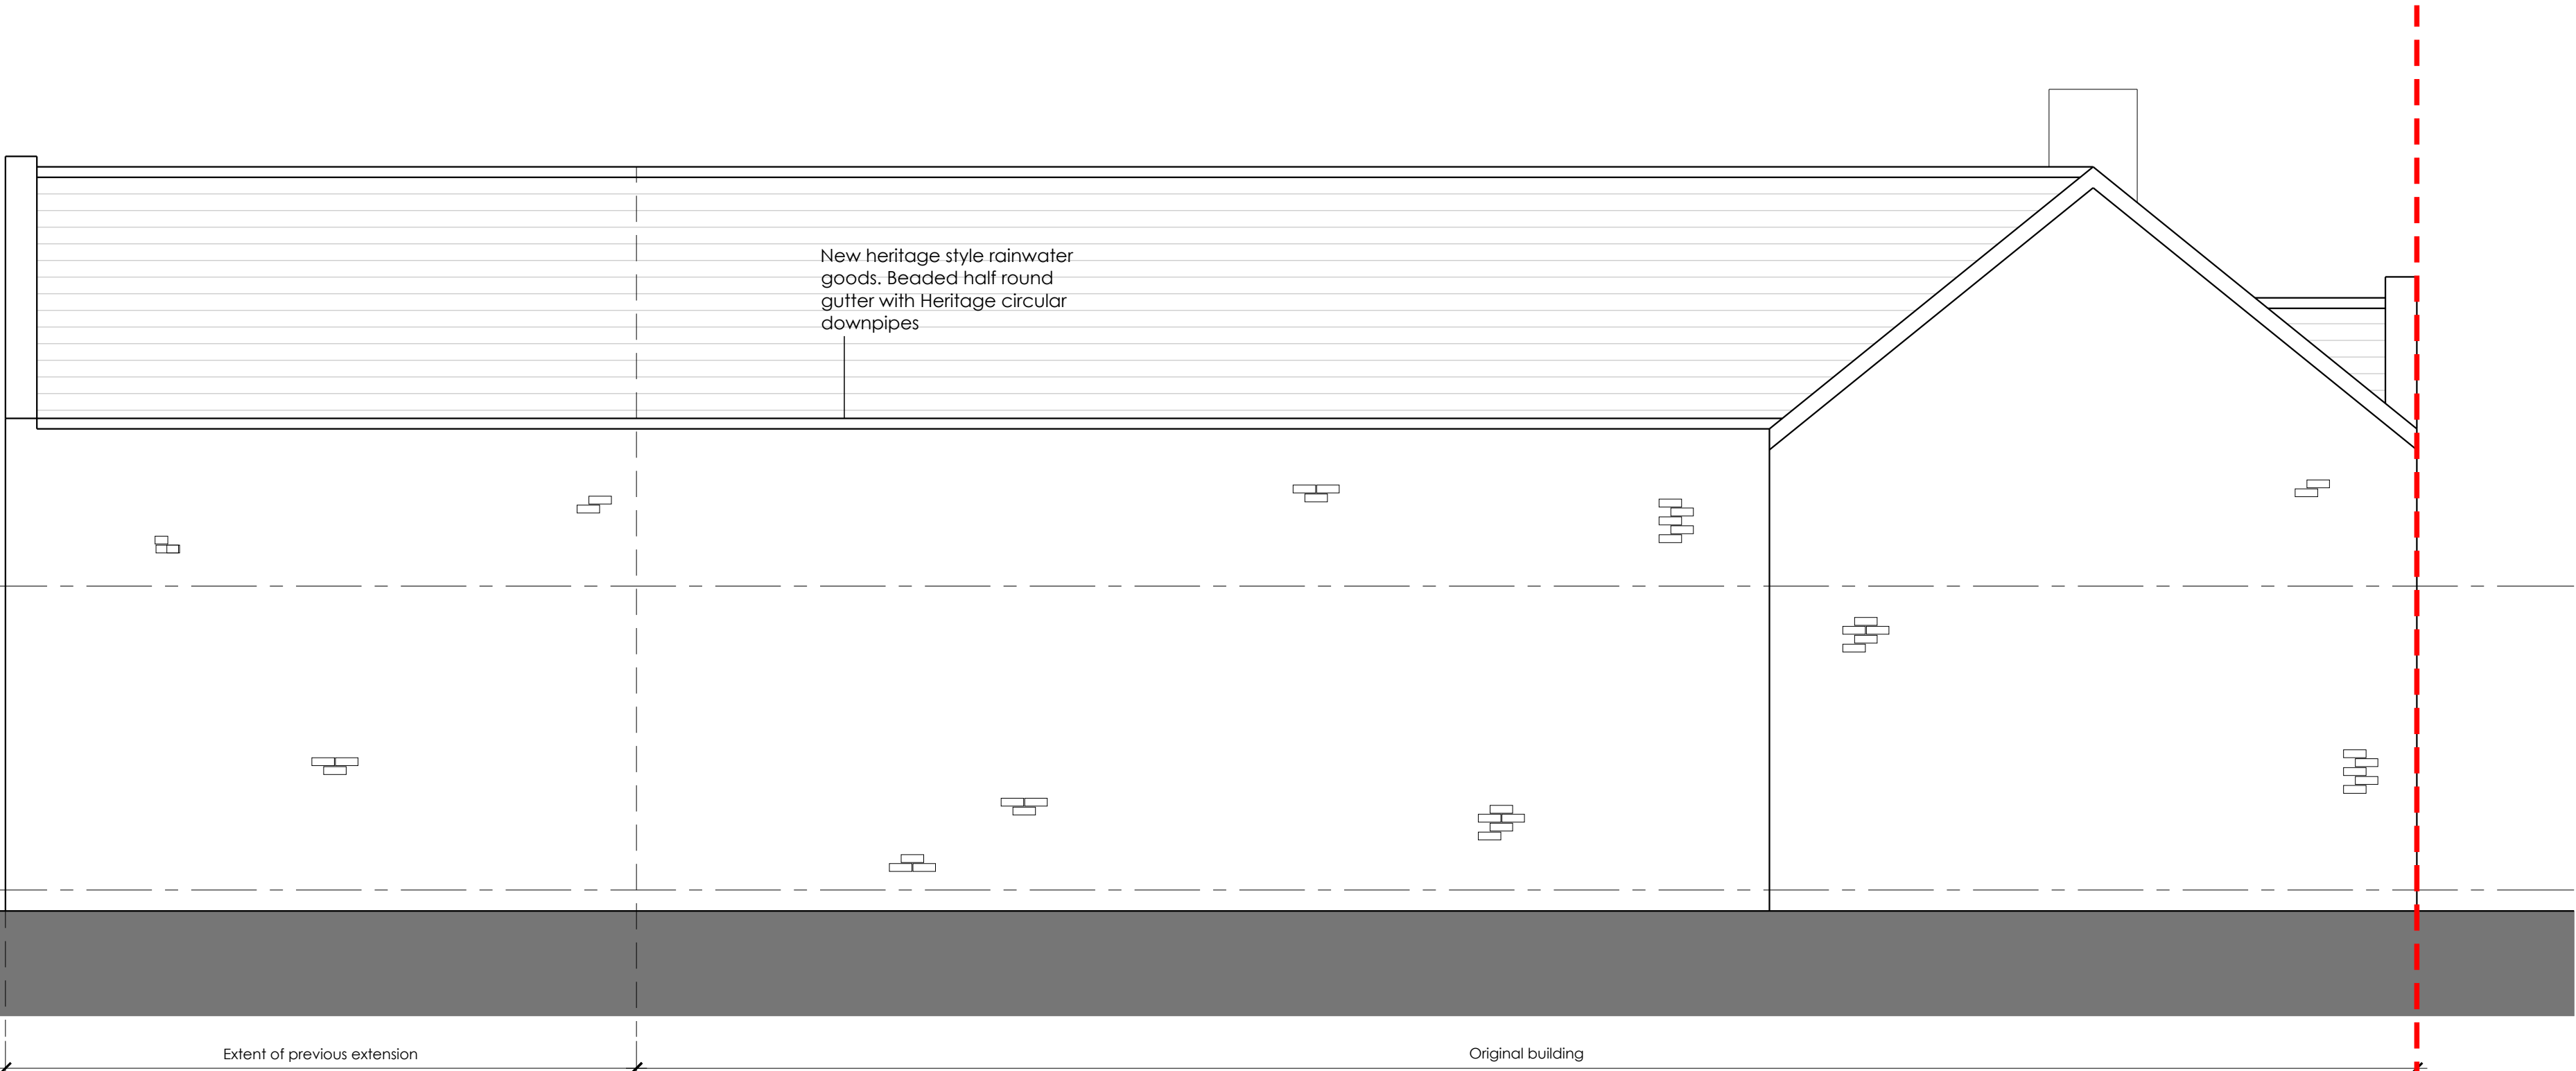

2 PROPOSED REAR ELEVATION
1:50

P2	01.11.2022	AF	Heritage gutters added
P1	22.04.2022	AF	Issued for Planning

REV	DATE	DRN
STATUS	STAGE 3 - PLANNING	

 

CLIENT:	ALAN BLATNEY
---------	--------------

PROJECT NUMBER	217002
PROJECT	HIGH CARRS LODGE
SITE LOCATION	HIGH CARRS LODGE, ROBY ROAD, LIVERPOOL L34 4HD

unit3	22A, Jordan Street, Liverpool, L1 0BP T: 0151 203 1117 E: mail@unit3-designstudio.com W: www.unit3-designstudio.com
--------------	--

DRAWING NO.	AE-20-002		
DRAWING NAME	PROPOSED ELEVATIONS SHEET 2		
REVISION	P2	SCALE - 1:50	SHEET SIZE - A1
DATE - 12.01.21	DRAWN - AF	CHECKED - AF	