



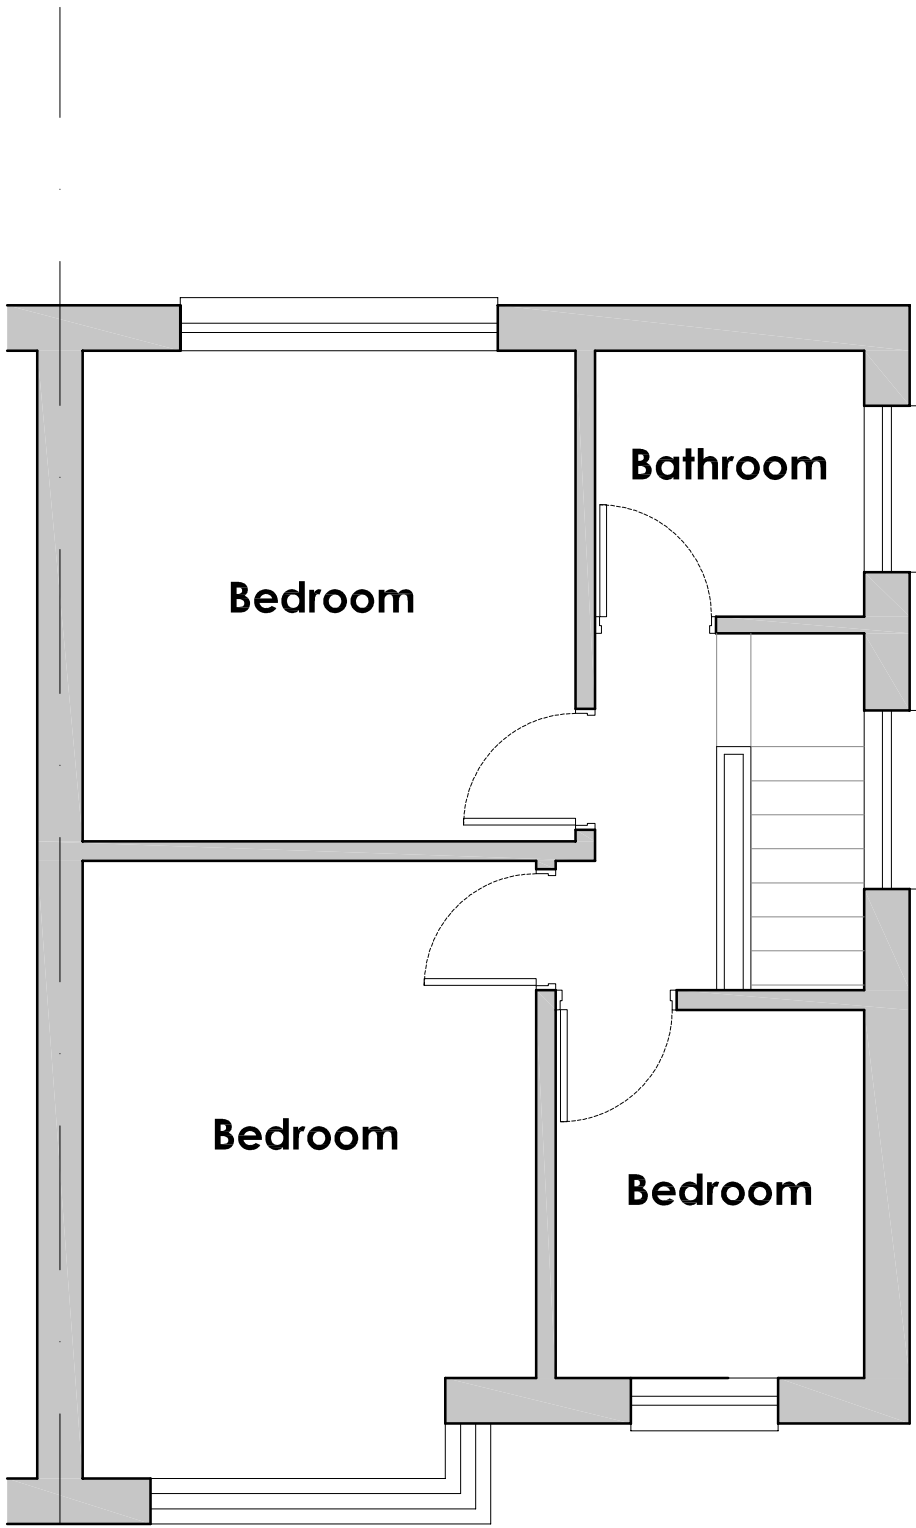


EXISTING FIRST FLOOR PLAN
1:50 @ A1

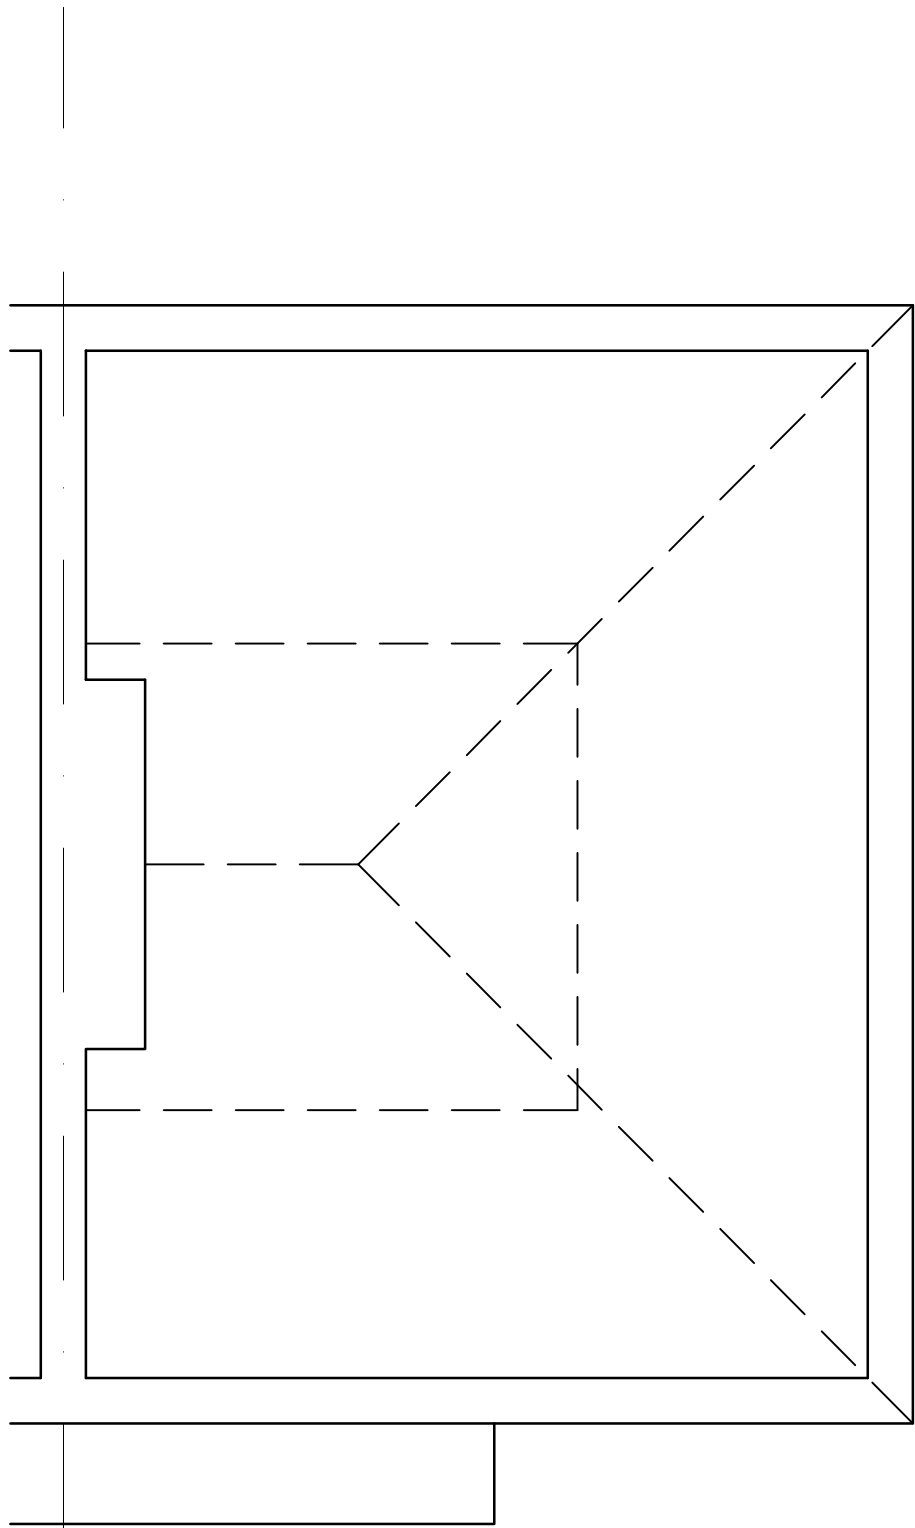


EXISTING ROOF PLAN
1:50 @ A1





EXISTING FRONT ELEVATION
1:50 @ A1

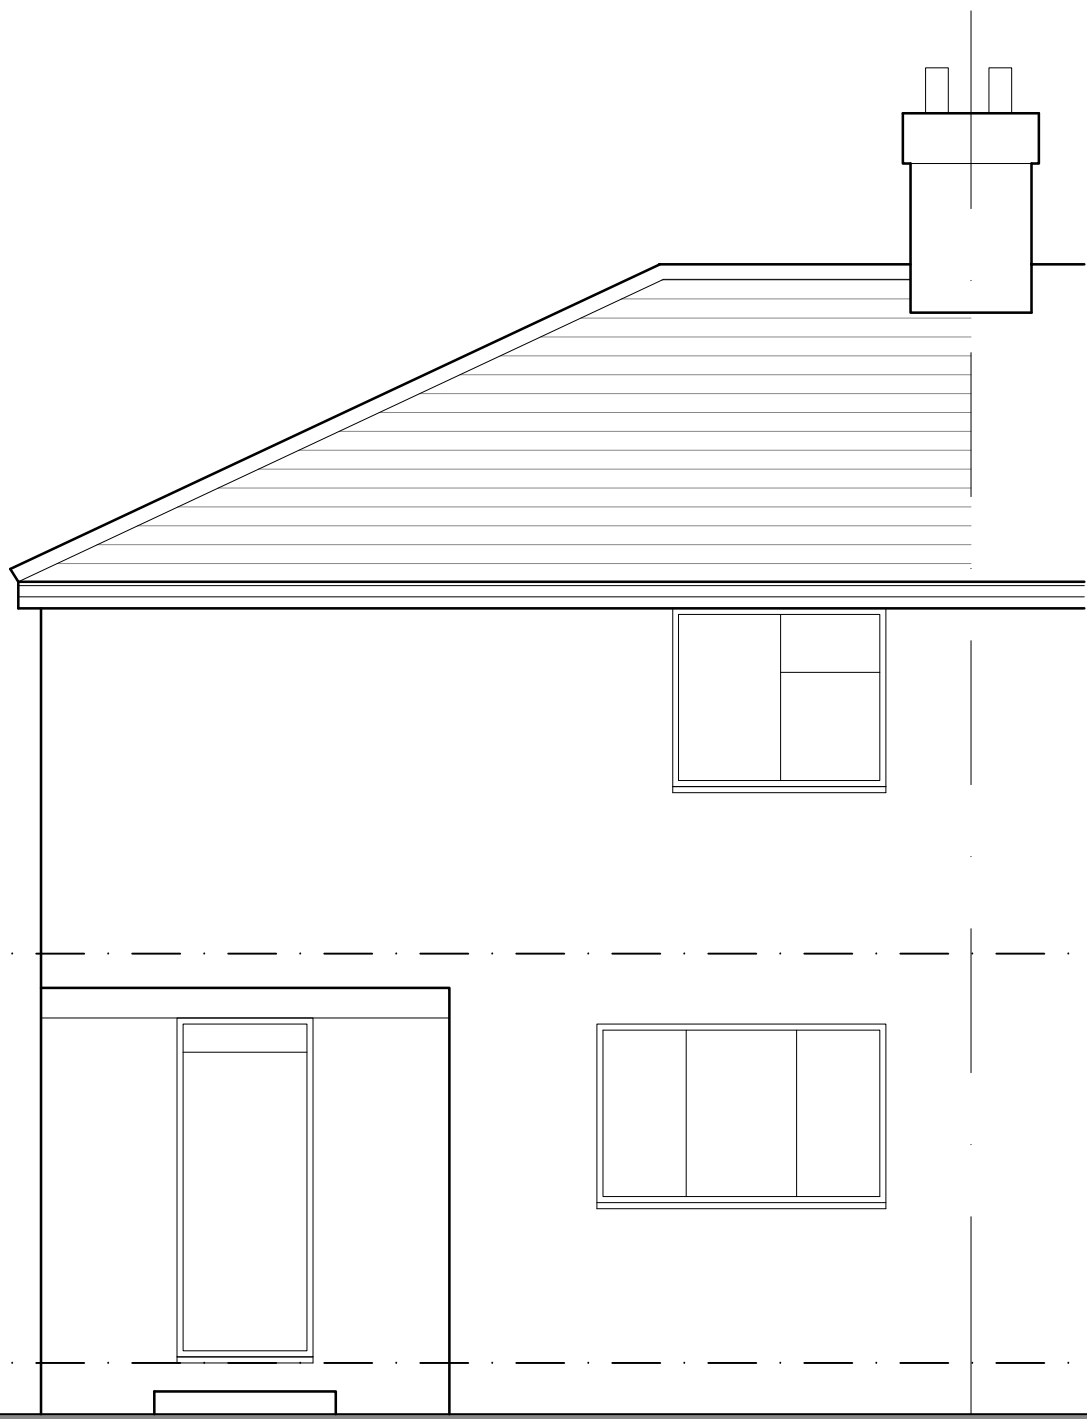

EXISTING REAR ELEVATION
1:50 @ A1

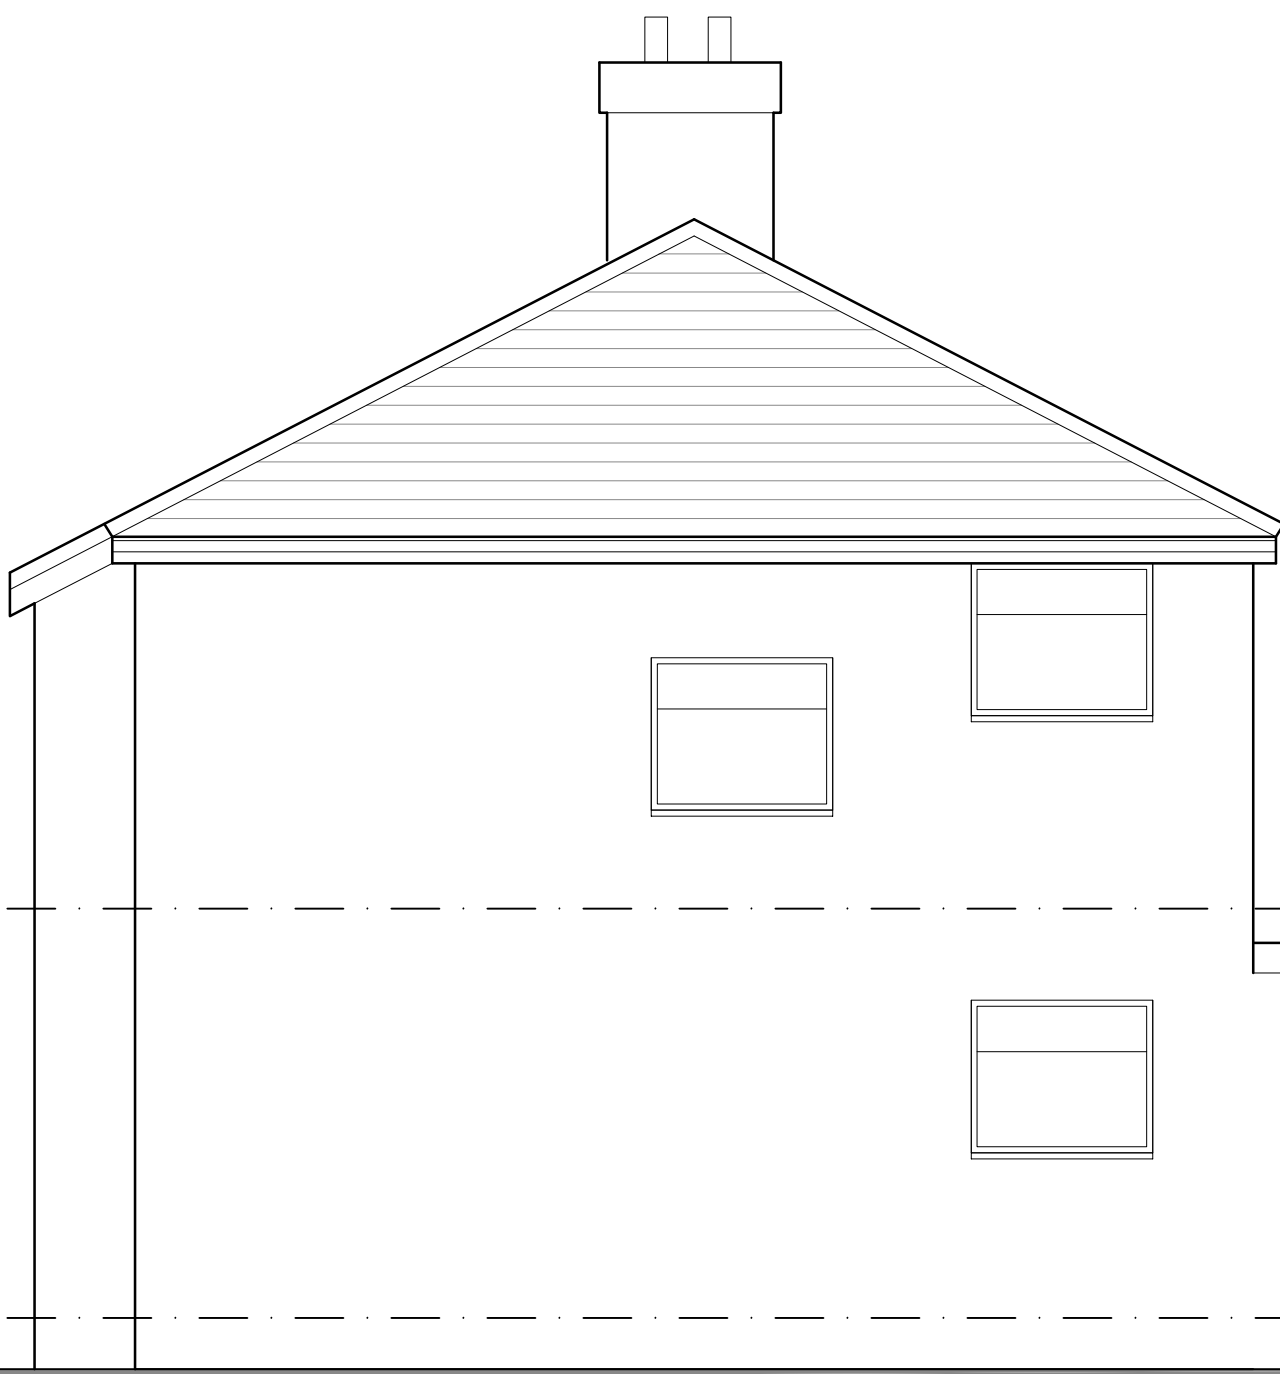


EXISTING SIDE ELEVATION
1:50 @ A1

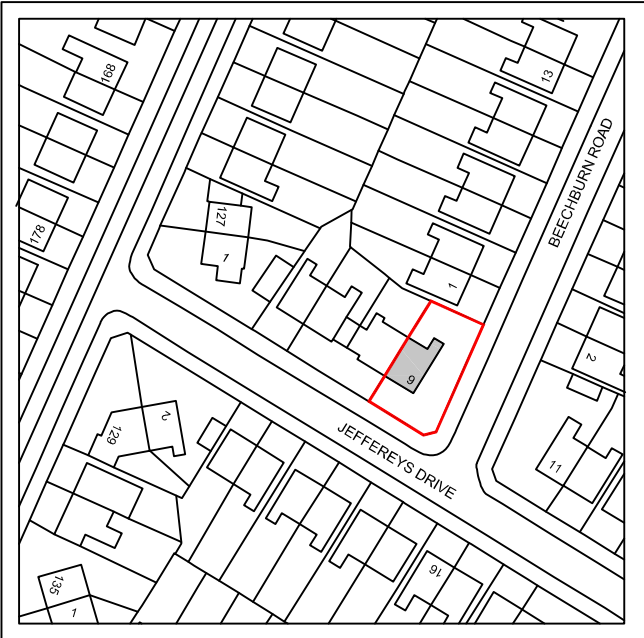 

SITE LOCATION PLAN
1:1250
0 5 10 20 30 50 70 90 Metres
Site Boundary

NOTES
DMC Ltd. accepts no responsibility for any unauthorised amendments to the drawing and does not permit unauthorised copying of the drawing. **This drawing is copyright and remains the property of DMC Ltd. unless otherwise agreed.**

All dimensions to be checked on site. Whilst every effort has been made to ensure the accuracy of plans demonstrated, measurements should also be confirmed on site and any discrepancies to be notified.

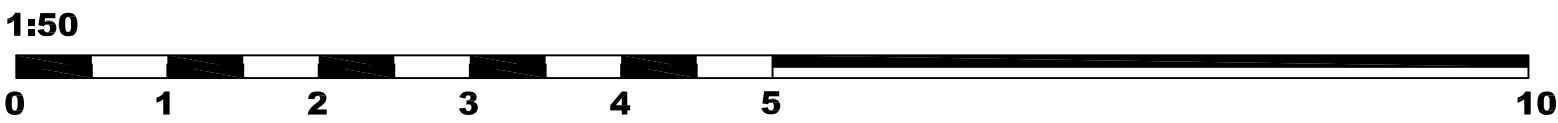

Rev	Comments	Date
-	-	-

DMC
ARCHITECTURE & DESIGN
info@dmcdesign.co

PROJECT	Proposed Dormer Roof Extension including Hip to Gable construction No.9 Jeffereys Drive Liverpool, L36 4NT		
CLIENT	Owners c/o No.9 Jeffereys Drive		
DRAWING TITLE	Existing Plans & Elevations / Location Plan		
STATUS	LAWFUL DEVELOPMENT		
DRAWN	CHECKED	DRAWING NO.	REV.
DMC	*	249_P-01	-
SCALE @A1	1:50/1250		
DATE	JULY/25		