


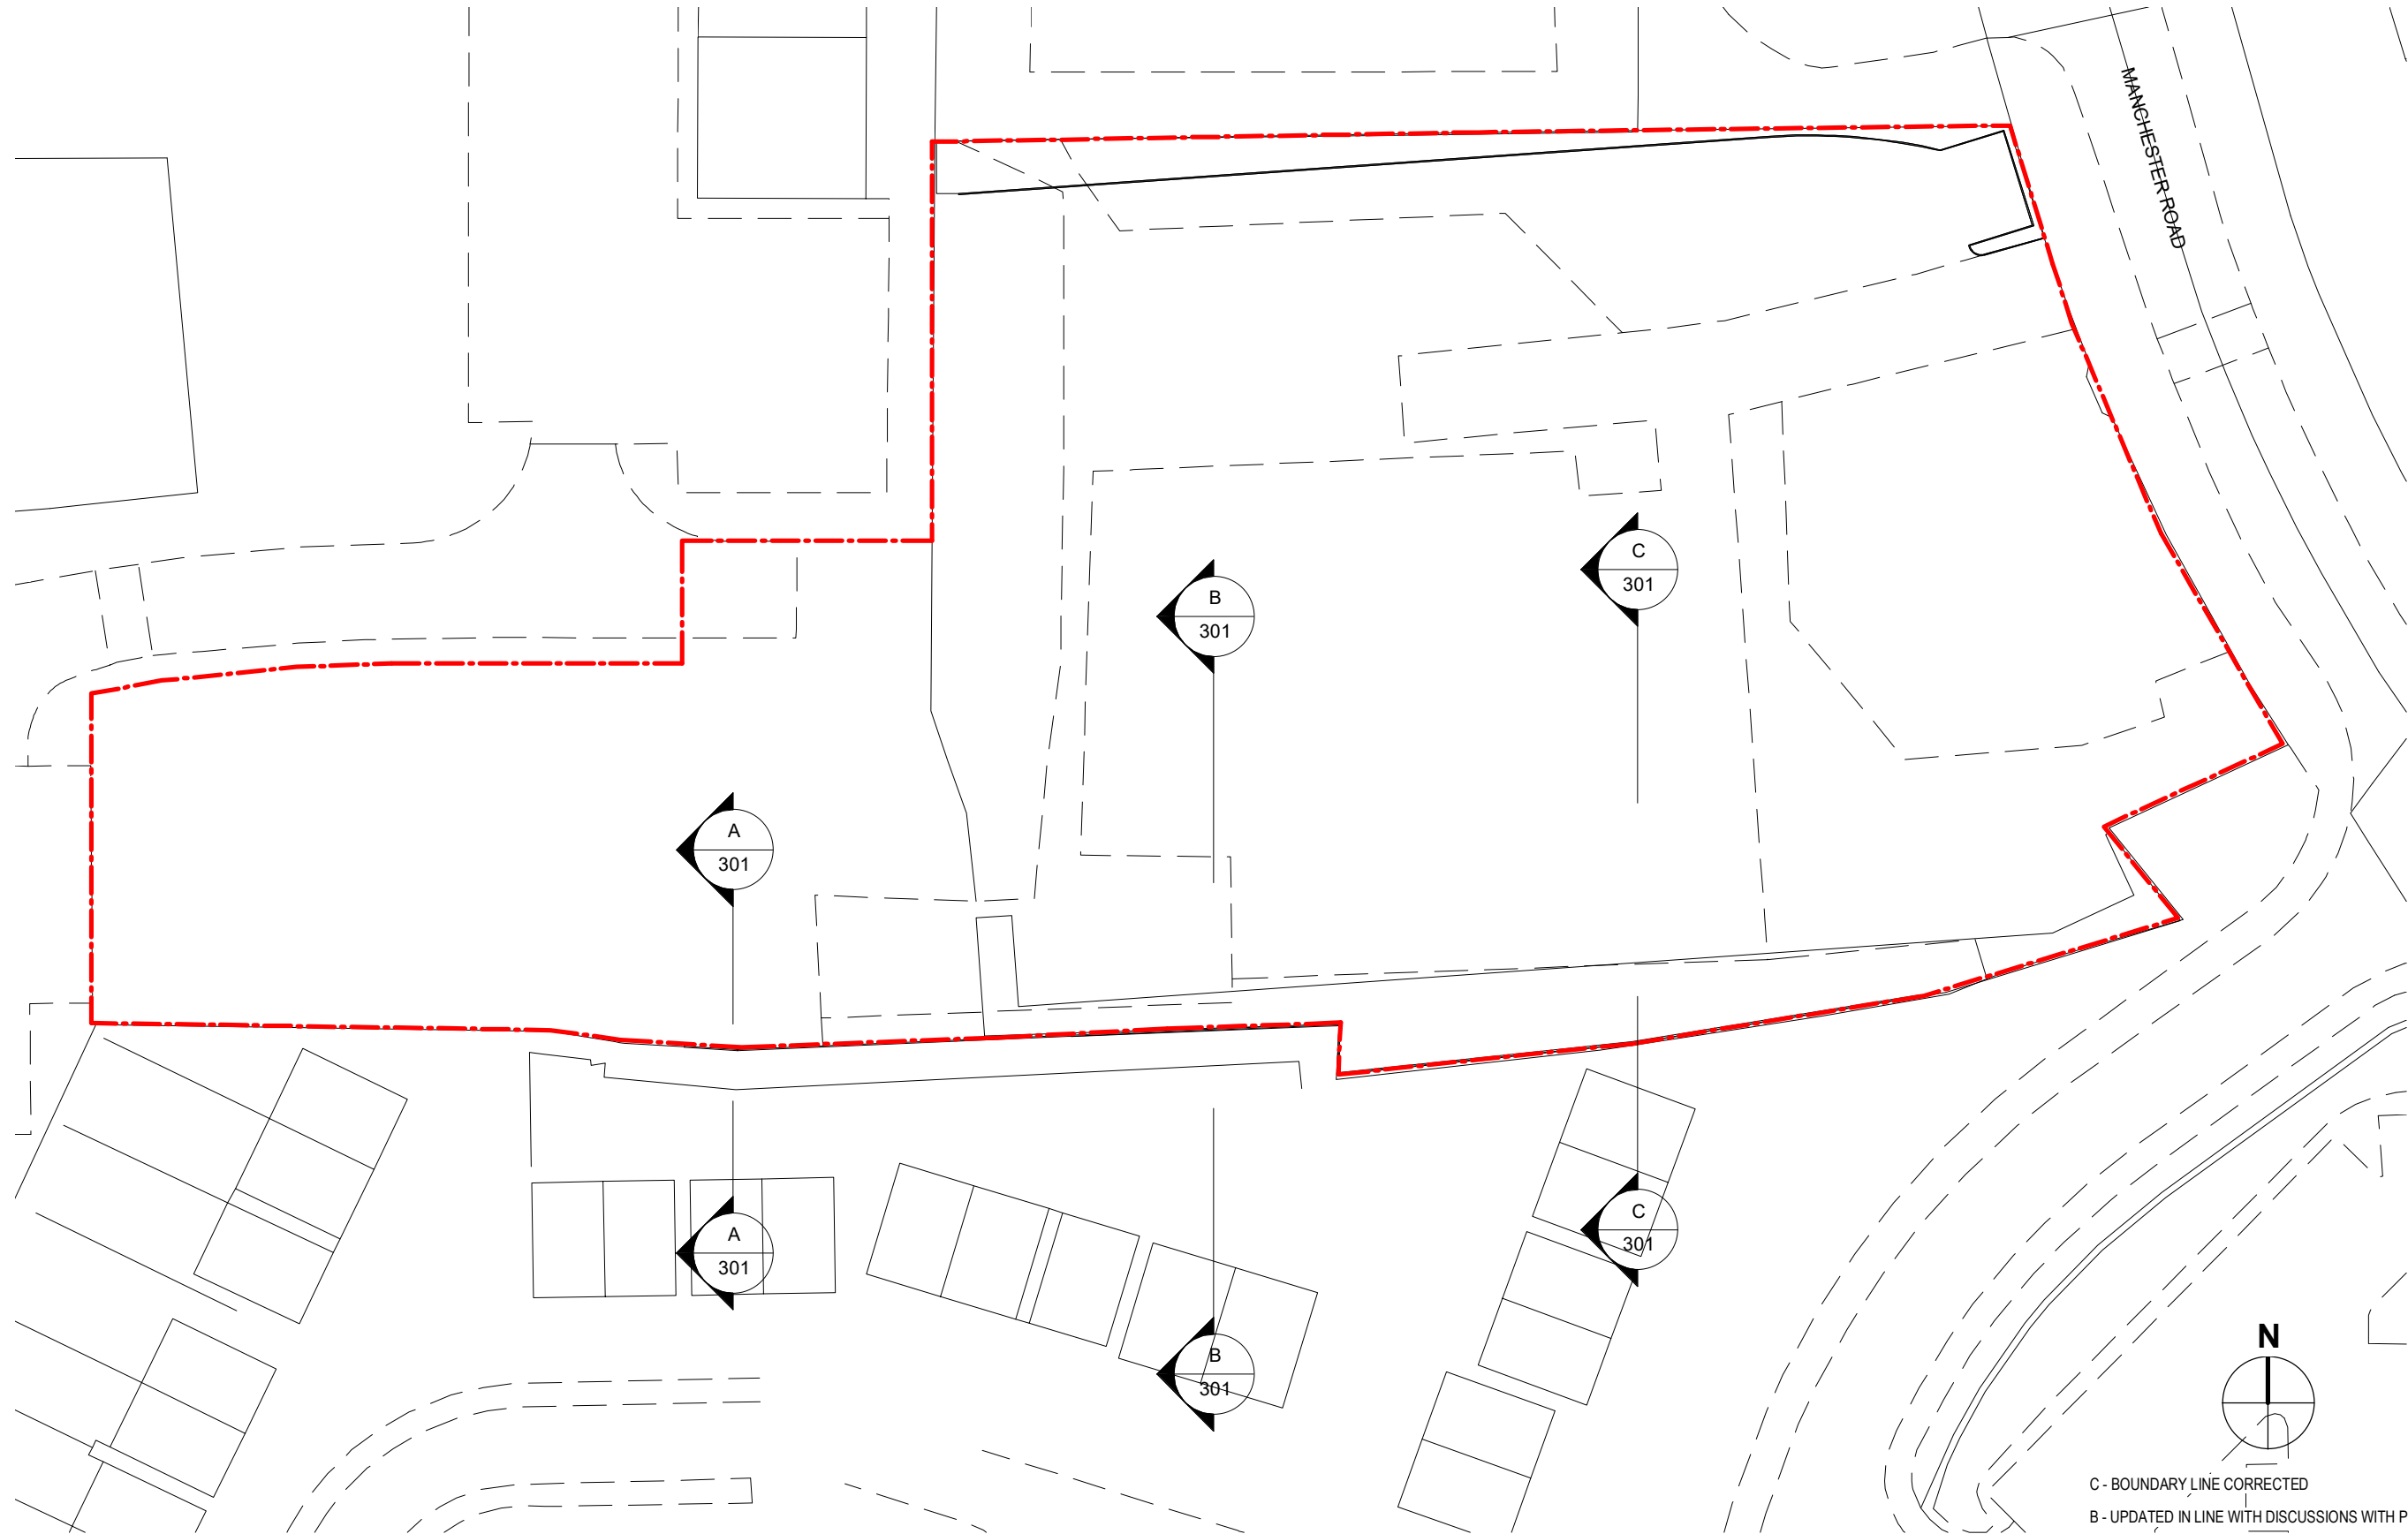

C - BOUNDARY LINE CORRECTED JUL 2021
B - UPDATED IN LINE WITH DISCUSSIONS WITH PLANNERS NOV 2020
A - EXISTING HOUSING TO SOUTH ADDED JAN 2020

Life Architecture Ltd



ARCHITECTURE LTD

16 Column Road, West Kirby, Wirral CH48 8AX
T: 0151 625 6635
M: 07885 518 154
E: andrew@lifearchitecture.co.uk

Client: Beesley & Fildes			
Job Title: Proposed new Garden Centre, Manchester Road, Prescott			
Drawing Title: Site Plan as Existing			
Date:	Scale:	Rev:	Dwg No:
Apr 2020	1 : 500	C	102