




FRONT

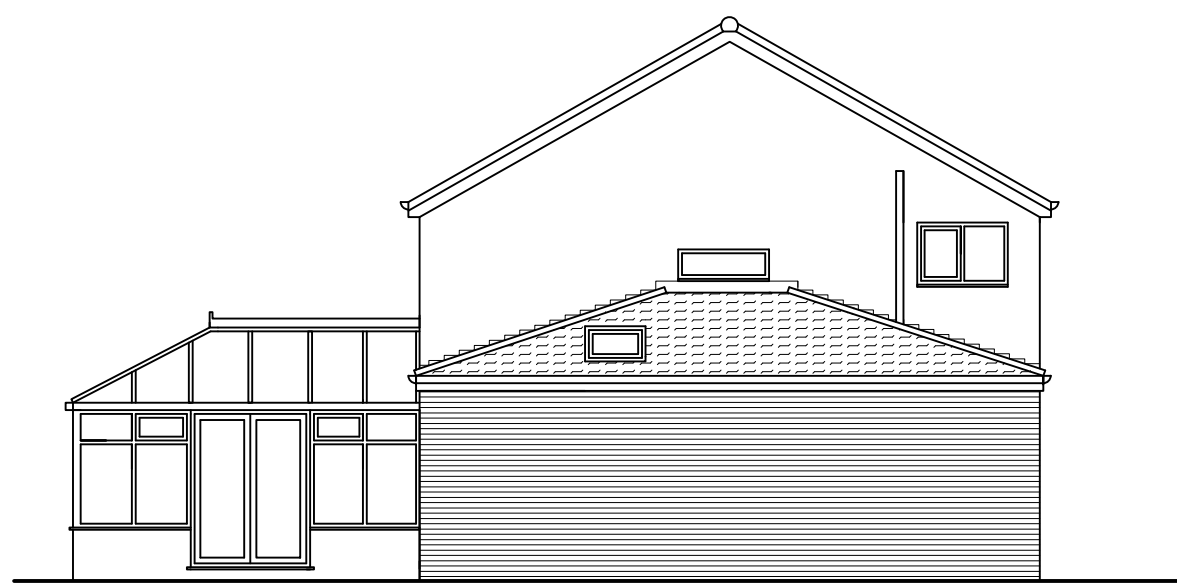

REAR




SIDE

PROPOSED ELEVATIONS Scale 1:100



FRONT

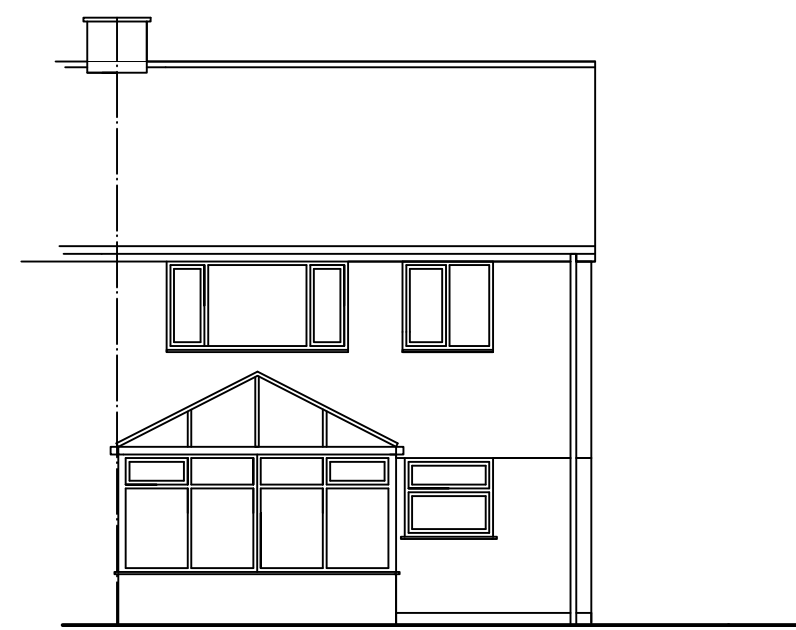

REAR




SIDE

EXISTING ELEVATIONS Scale 1:100

MILLBROOK DRIVE


BOUNDARY WALL/FENCE

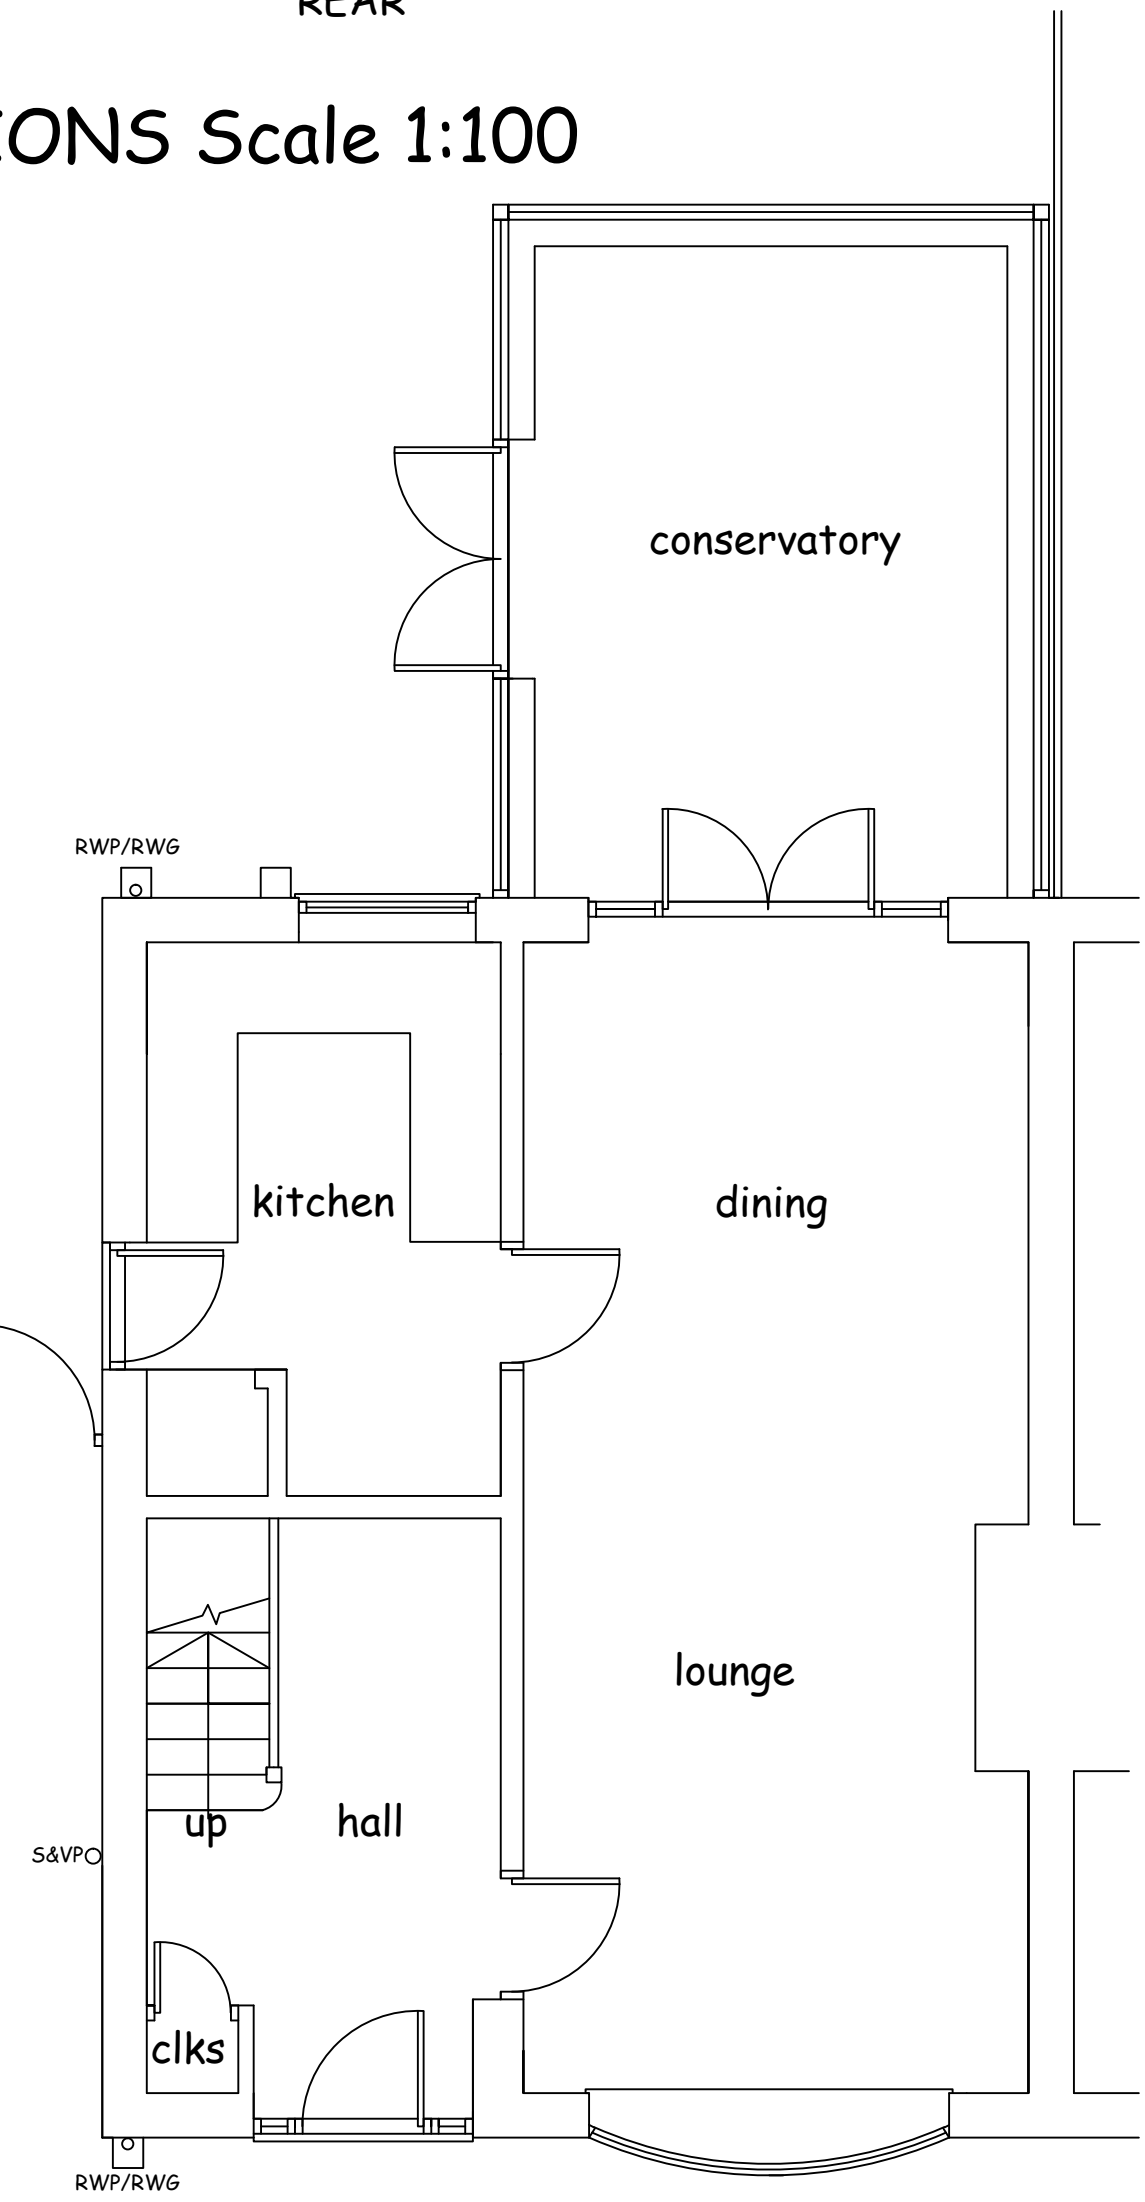

GROUND FLOOR PLAN AS EXISTING Scale 1:50

MILLBROOK DRIVE

BOUNDARY WALL/FENCE

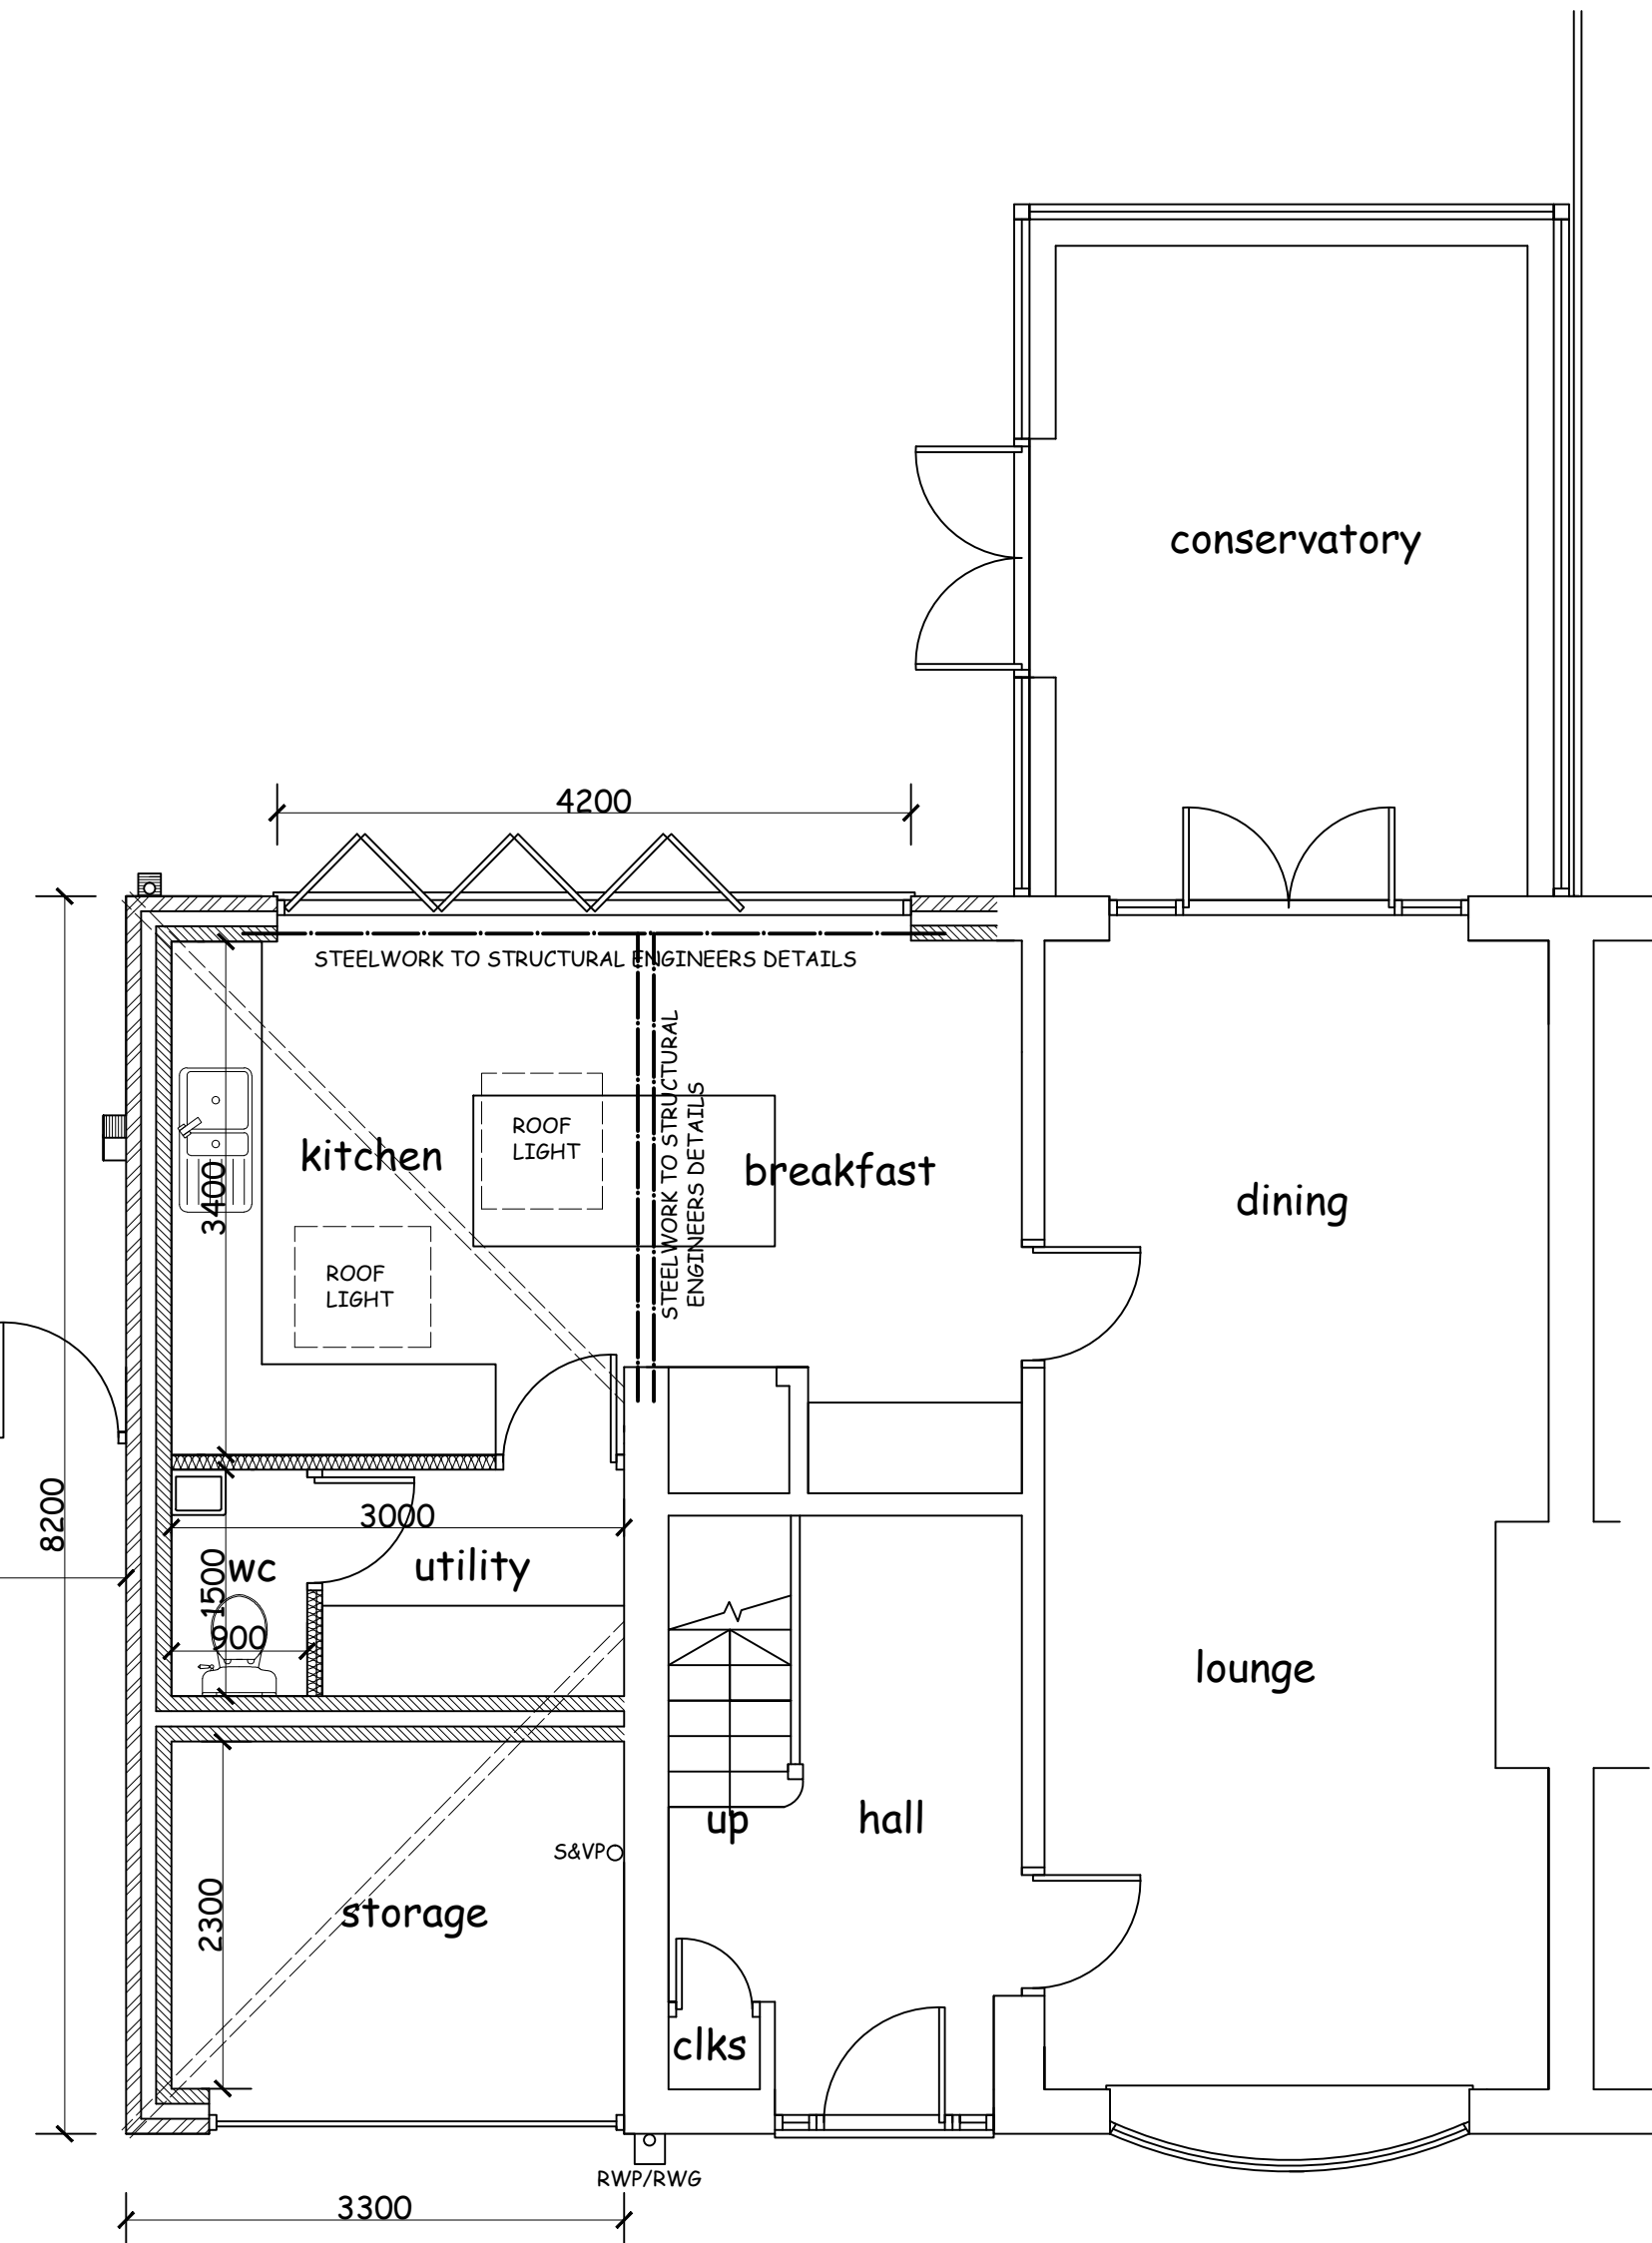

GROUND FLOOR PLAN AS PROPOSED Scale 1:50



MATERIALS

- ROOF: CONCRETE TILES TO SUIT PITCH(MARLEY WESSEX OR SIMILAR APPROVED)
- WALLS:BRICKWORK FACINGS TO MATCH EXISTING IN COLOUR AND TEXTURE
- WINDOWS/DOORS : WHITE UPVC
- RAINWATER GOODS: BLACK UPVC

NOTE :THIS DRAWING IS NOT TO BE SCALED AND ALL DIMENSIONS ETC MUST BE CHECKED ON SITE BY CONTRACTOR.
THIS DRAWING IS FOR PLANNING APPLICATION ONLY AND IS NOT TO BE USED FOR ANY OTHER PURPOSE

PLANNING DRAWING

job description PROPOSED SINGLE STOREY EXTENSION/ ALTERATIONS		title SCHEME DESIGN	
site address 32,MILBROOK CRESCENT, KIRKBY,L32 1TJ		scales 1:50 @A1 1:100	
client	MR & MRS PAUL O'BRIEN	drawn by	DR MAY 2021
DOWELL DESIGN SERVICES 176,LIVERPOOL ROAD SOUTH MAGHULL,MERSEYSIDE L31 7DQ Tel 0151 526 8683 email dowelldesign@aol.com		drg no	02