





Alicks House

ARCHITECTURAL EMPORIUM Ltd
EMAIL: mail@architectural-emporium.co.uk
WEB: www.architectural-emporium.co.uk
ADDRESS: 13 Hope St, Liverpool, L1 9BQ
PHONE: +44 (0)151 363 0000

 

- Site Boundary Edged in Red.

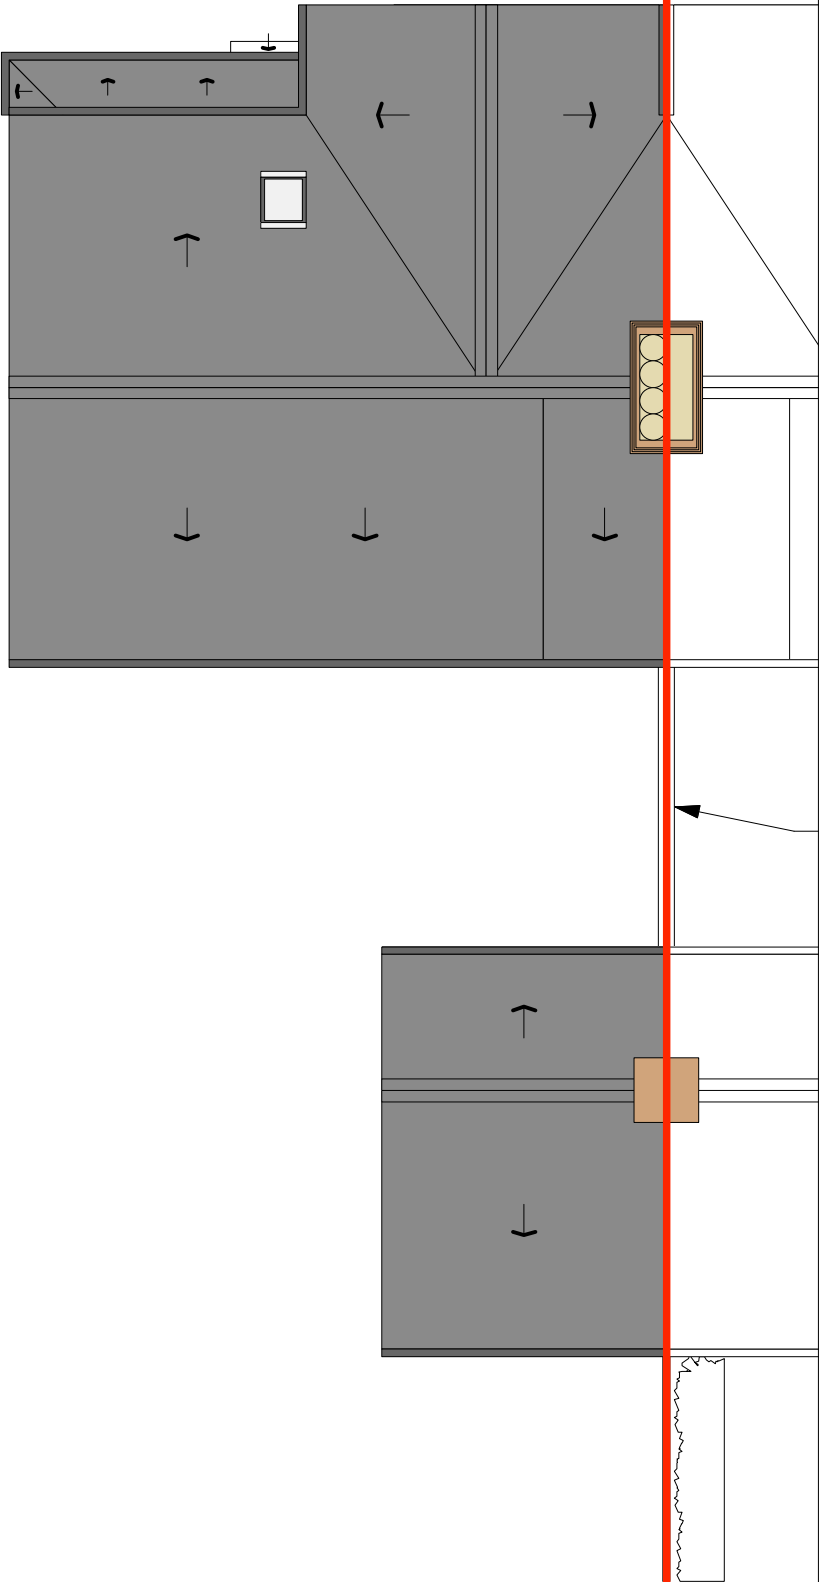

Rev A:17/03/23
Scale Bars checked / ammended.

FOR: APPROVAL
CHECKED BY: AJ | DRAWN BY: LM

SCALE: 1:100

PAPER SIZE: A3

JOB: ALICKS HOUSE

0.102_Rev A

FIRST ISSUE: 06.02.23

EXISTING ROOF PLAN