




Existing Front Elevation

Existing Side Elevation

Existing Rear Elevation

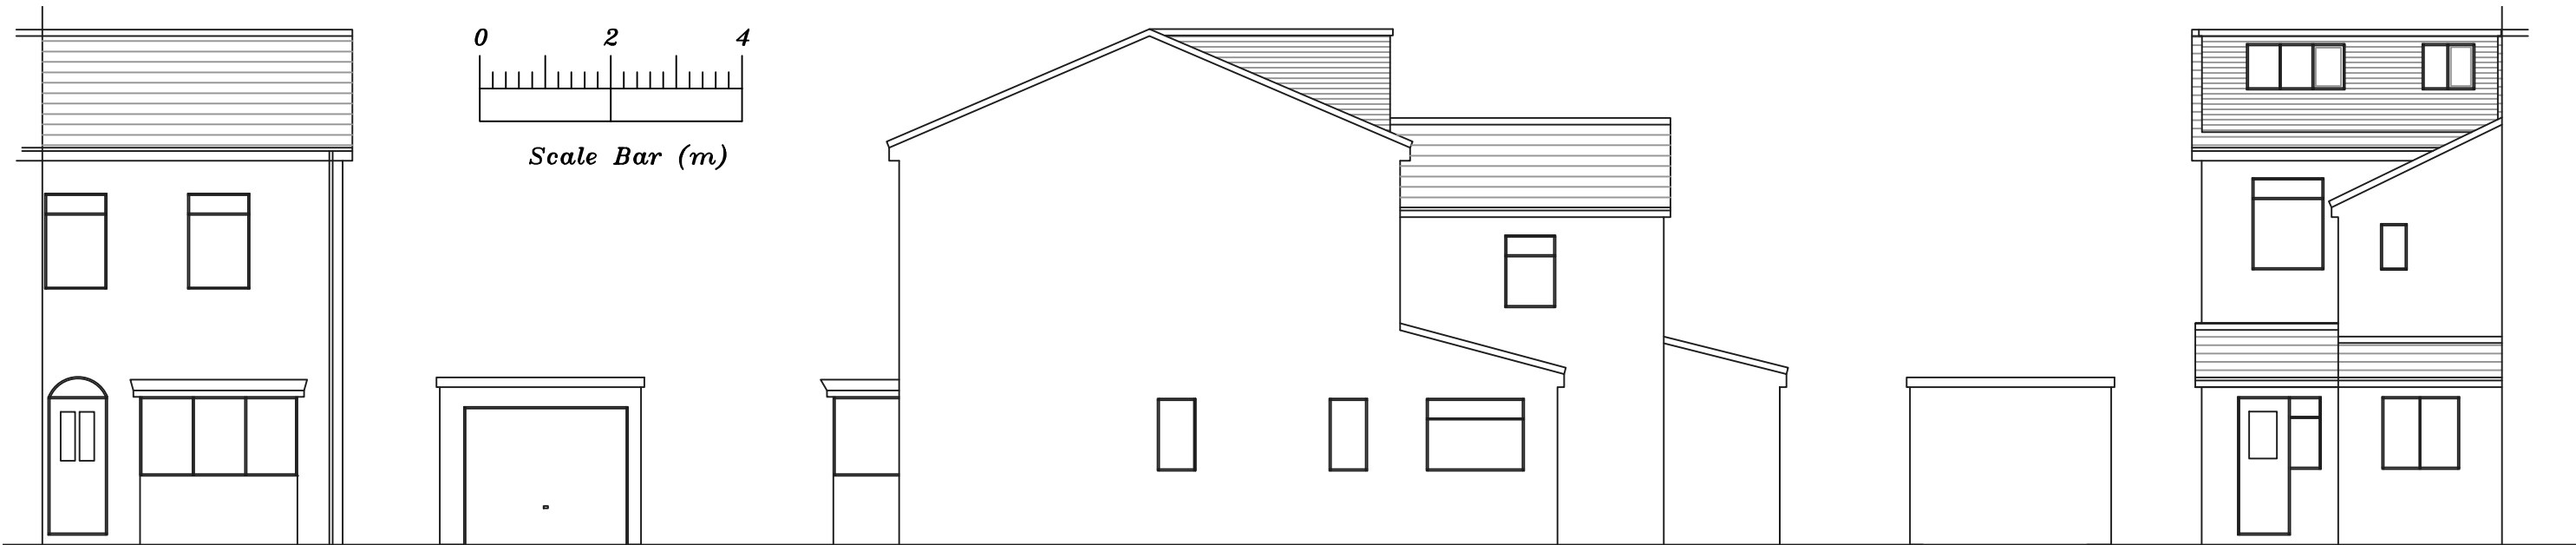

Proposed Front Elevation

Proposed Side Elevation

Proposed Rear Elevation

Address				
77 Church Road, L36				
Drawing title				
Elevations				
Chkd	Appvd	date	scale	Dwg No.
		Oct '21	1:100 @ A3	001