


I
1001
First Floor Plan
1:100

This drawing can be scaled from for the purposes of planning and tender


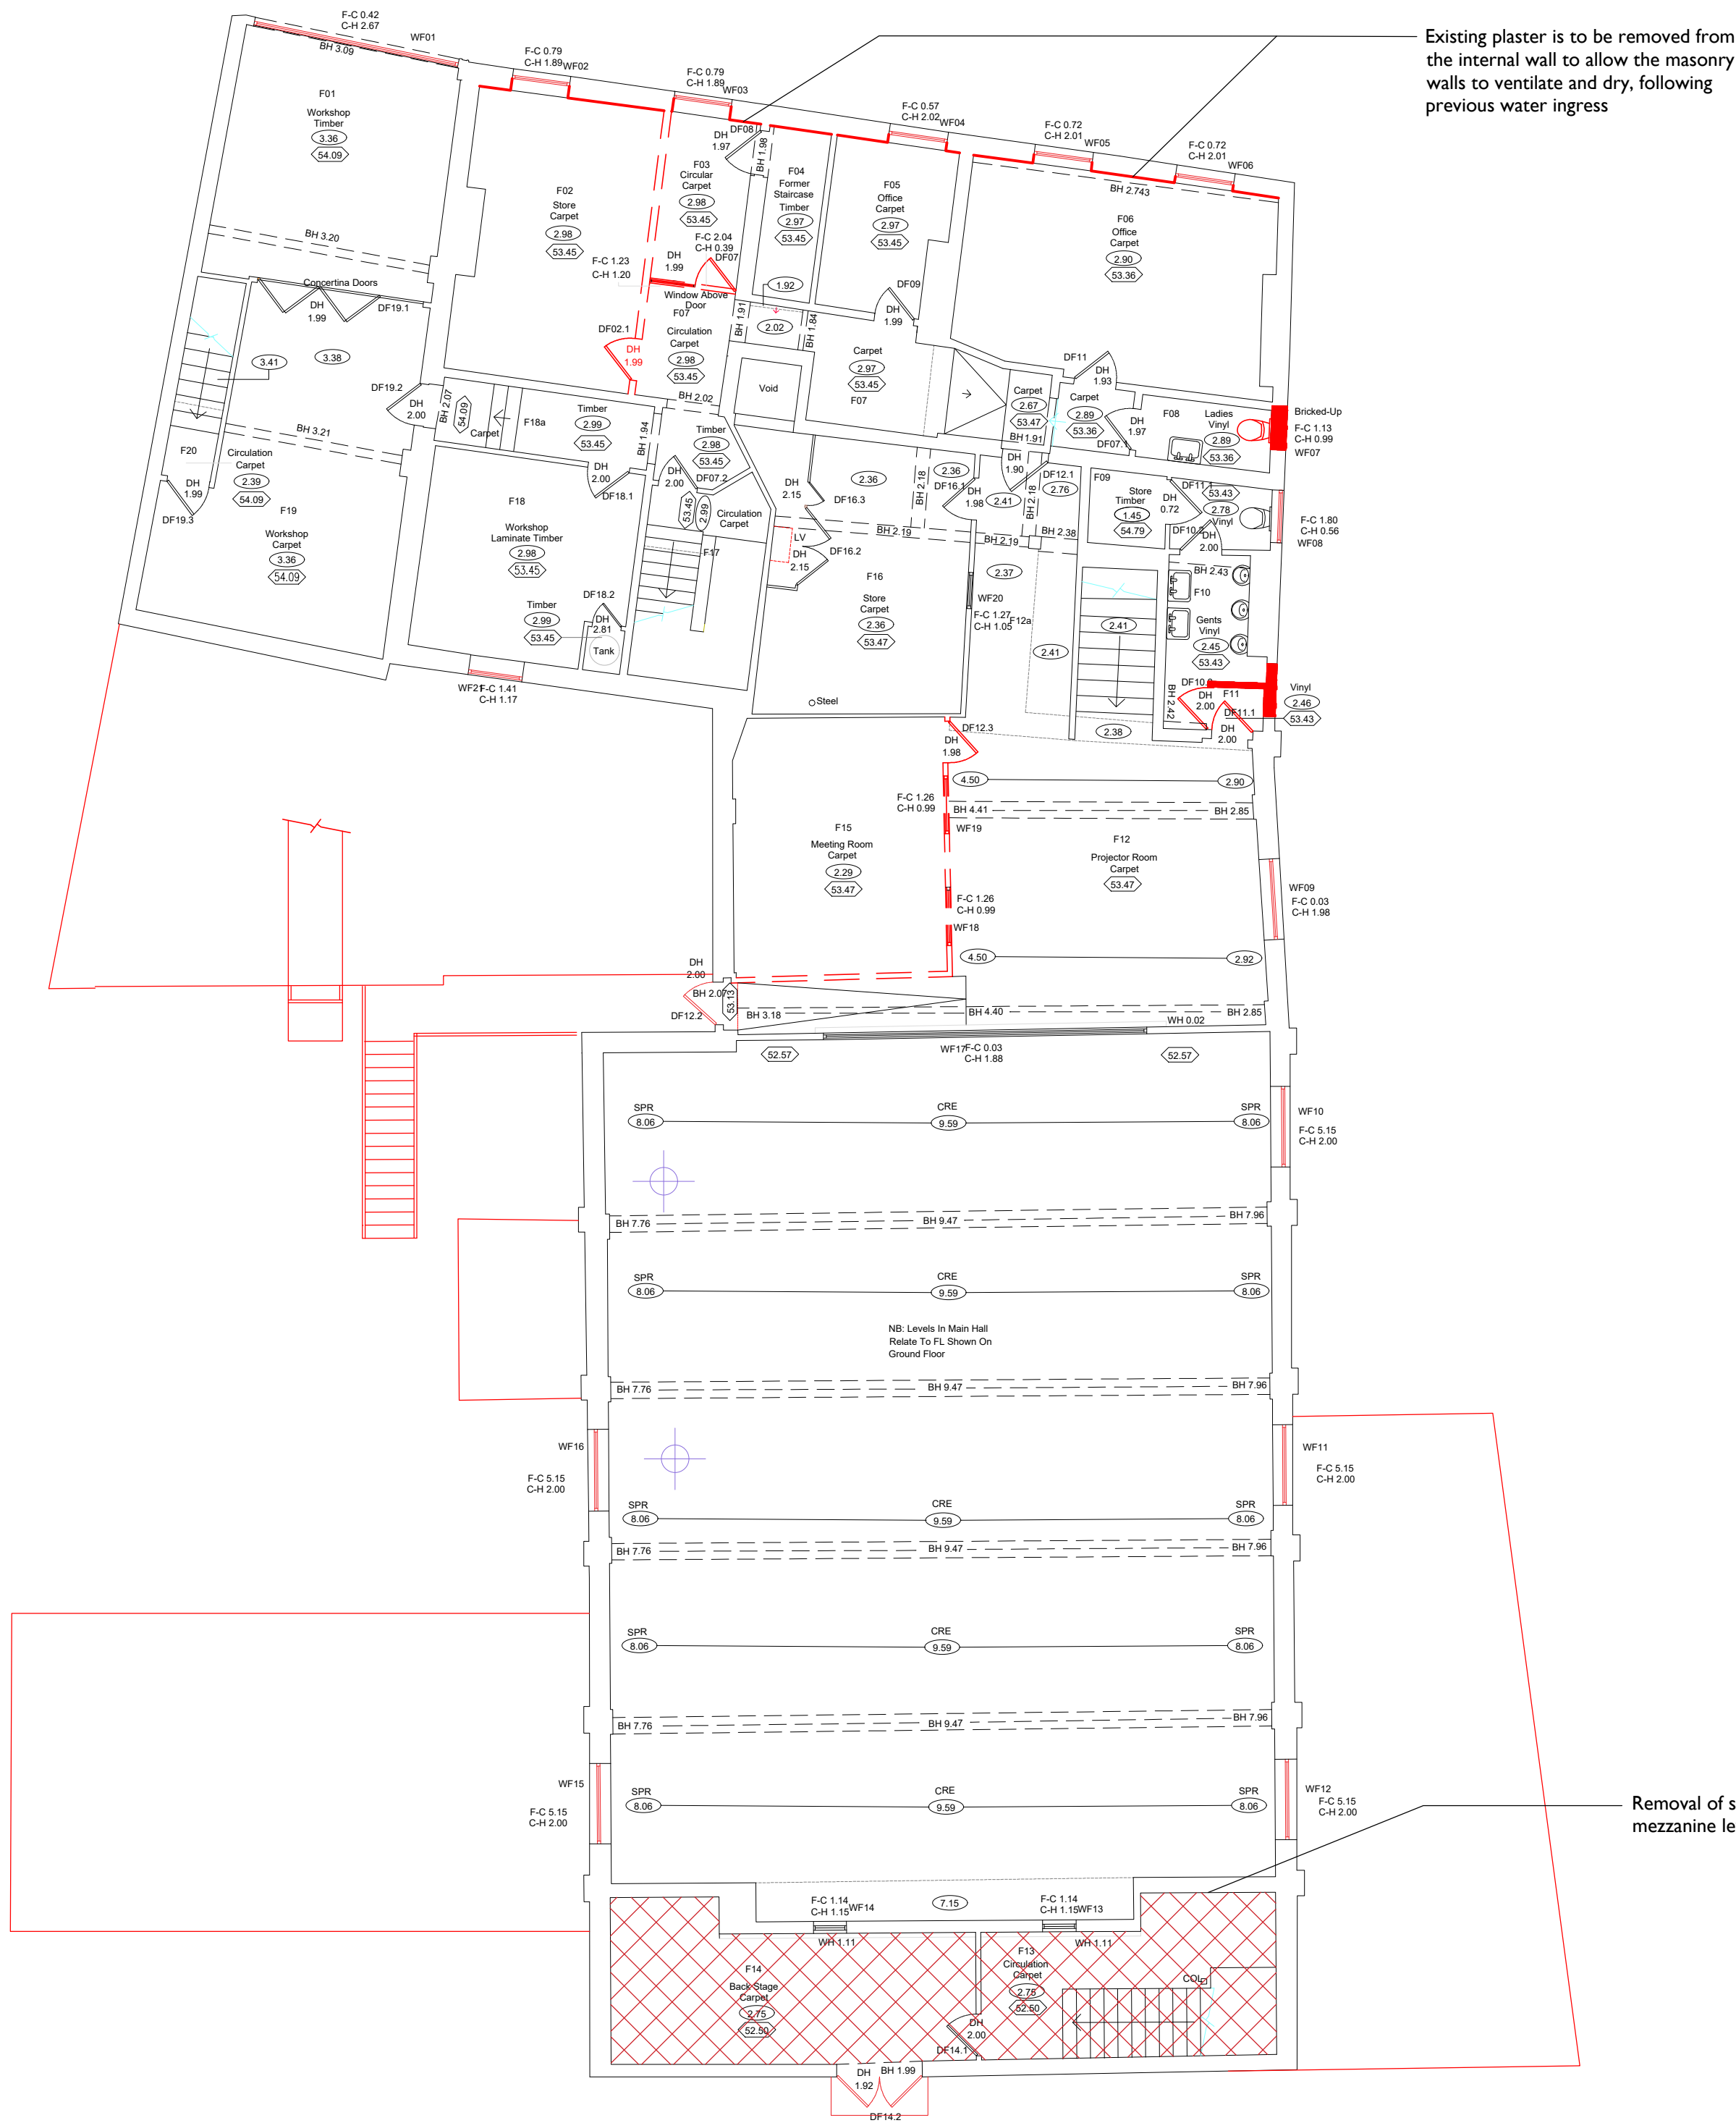


Existing plaster is to be removed from the internal wall to allow the masonry walls to ventilate and dry, following previous water ingress


Removal of suspended ceiling at mezzanine level

2
1001
Reflected Ceiling Plan
1:100

This drawing can be scaled from for the purposes of planning and tender

  

Demolitions

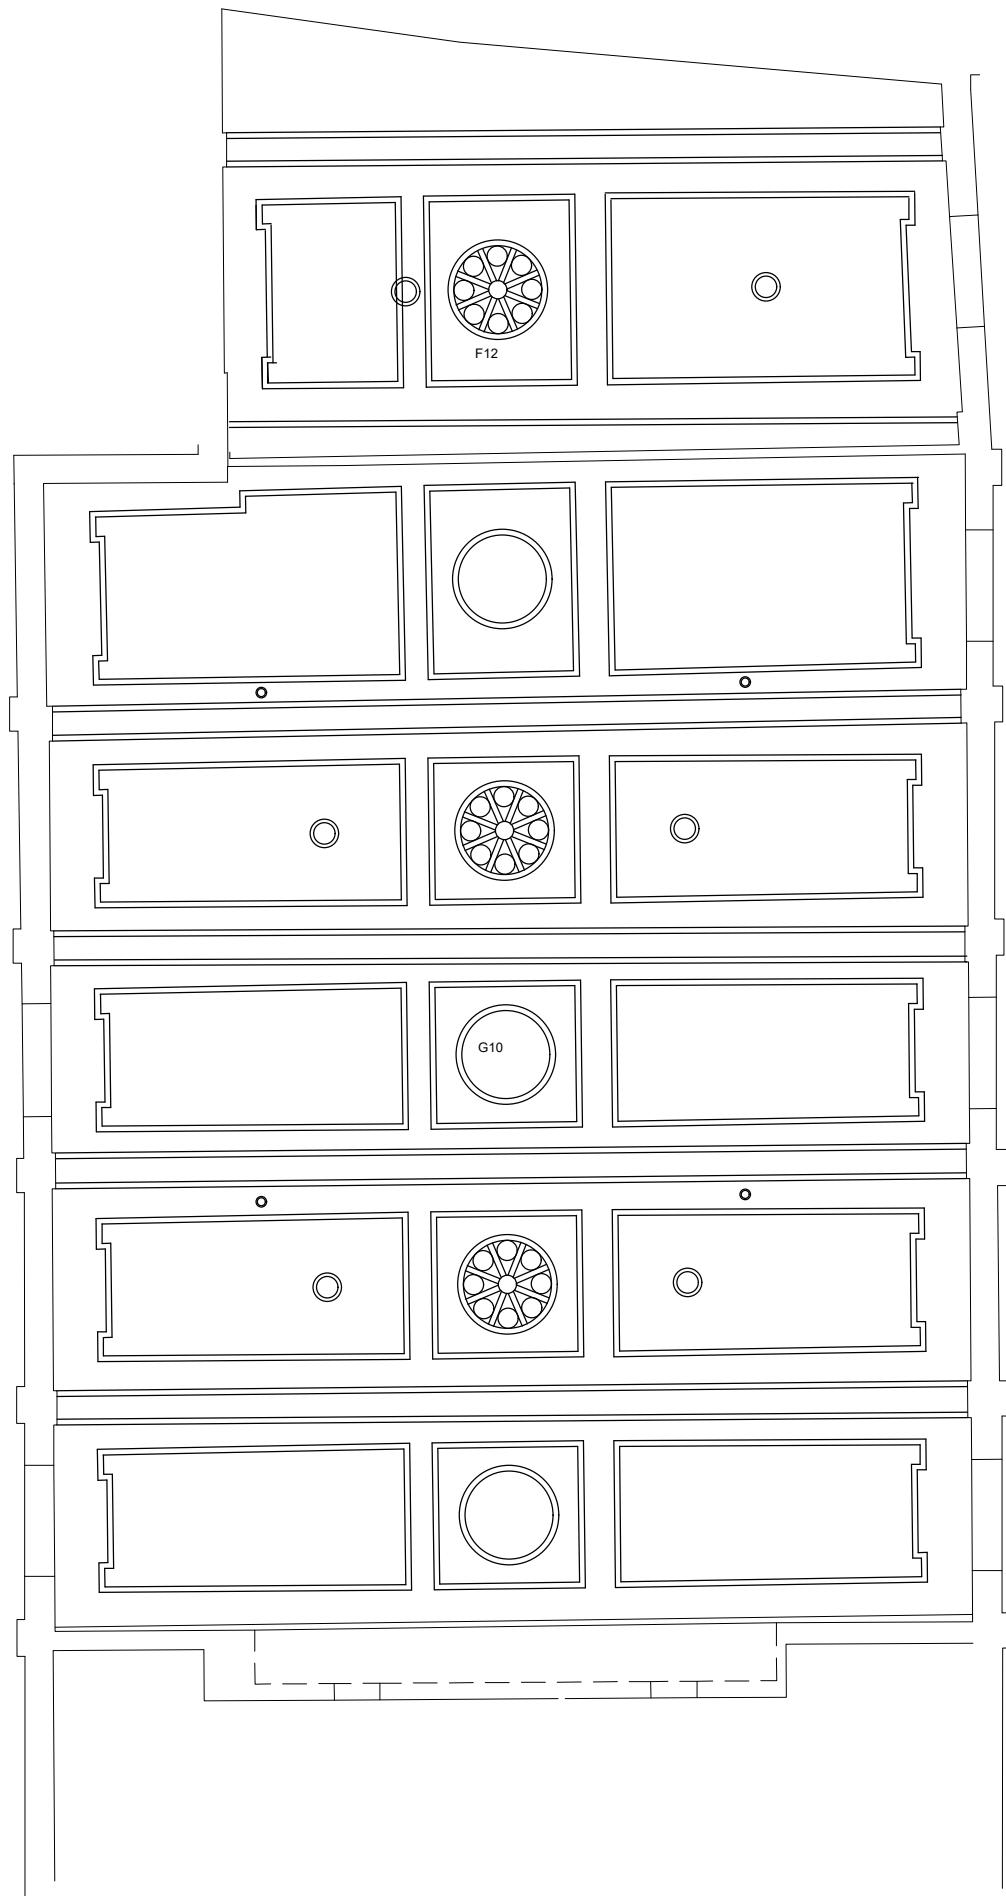

Notes: 26/07/2023 16:29:03

Drawings are based on survey data and may not accurately represent what is physically present.

Do not scale from this drawing. All dimensions are to be verified on site before proceeding with the work.

All dimensions are in millimeters unless noted otherwise.

Purcell shall be notified in writing of any discrepancies.


Key Plan
not to scale

REV	DATE	BY	CHK	DESCRIPTION
P01	16/02/2023	MP	PS	As Indicated
P02	17/02/2023	MP		As Indicated

CLIENT
Knowsley Council

PROJECT
Prescot Picture Palace

JOB NUMBER
241331

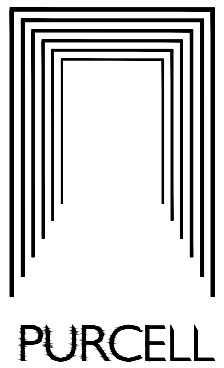

TITLE
Prescot Picture Palace
First Floor Plan

SIZE	SCALE	LAST REVISED	DRAWN	CHECKED
A1L	1:100	17/02/2023	MP	
REV	SUITABILITY/REASON FOR ISSUE			
P03	S4 - Listed Building Consent			
DRAWING NAME				
241331-PUR-00-01-DR-A-1001				