

Notes: 26/07/2023 16:36:27



Drawings are based on survey data and may not accurately represent what is physically present.

Do not scale from this drawing. All dimensions are to be verified on site before proceeding with the work.

All dimensions are in millimeters unless noted otherwise.


Purcell shall be notified in writing of any discrepancies.

Key Plan
not to scale

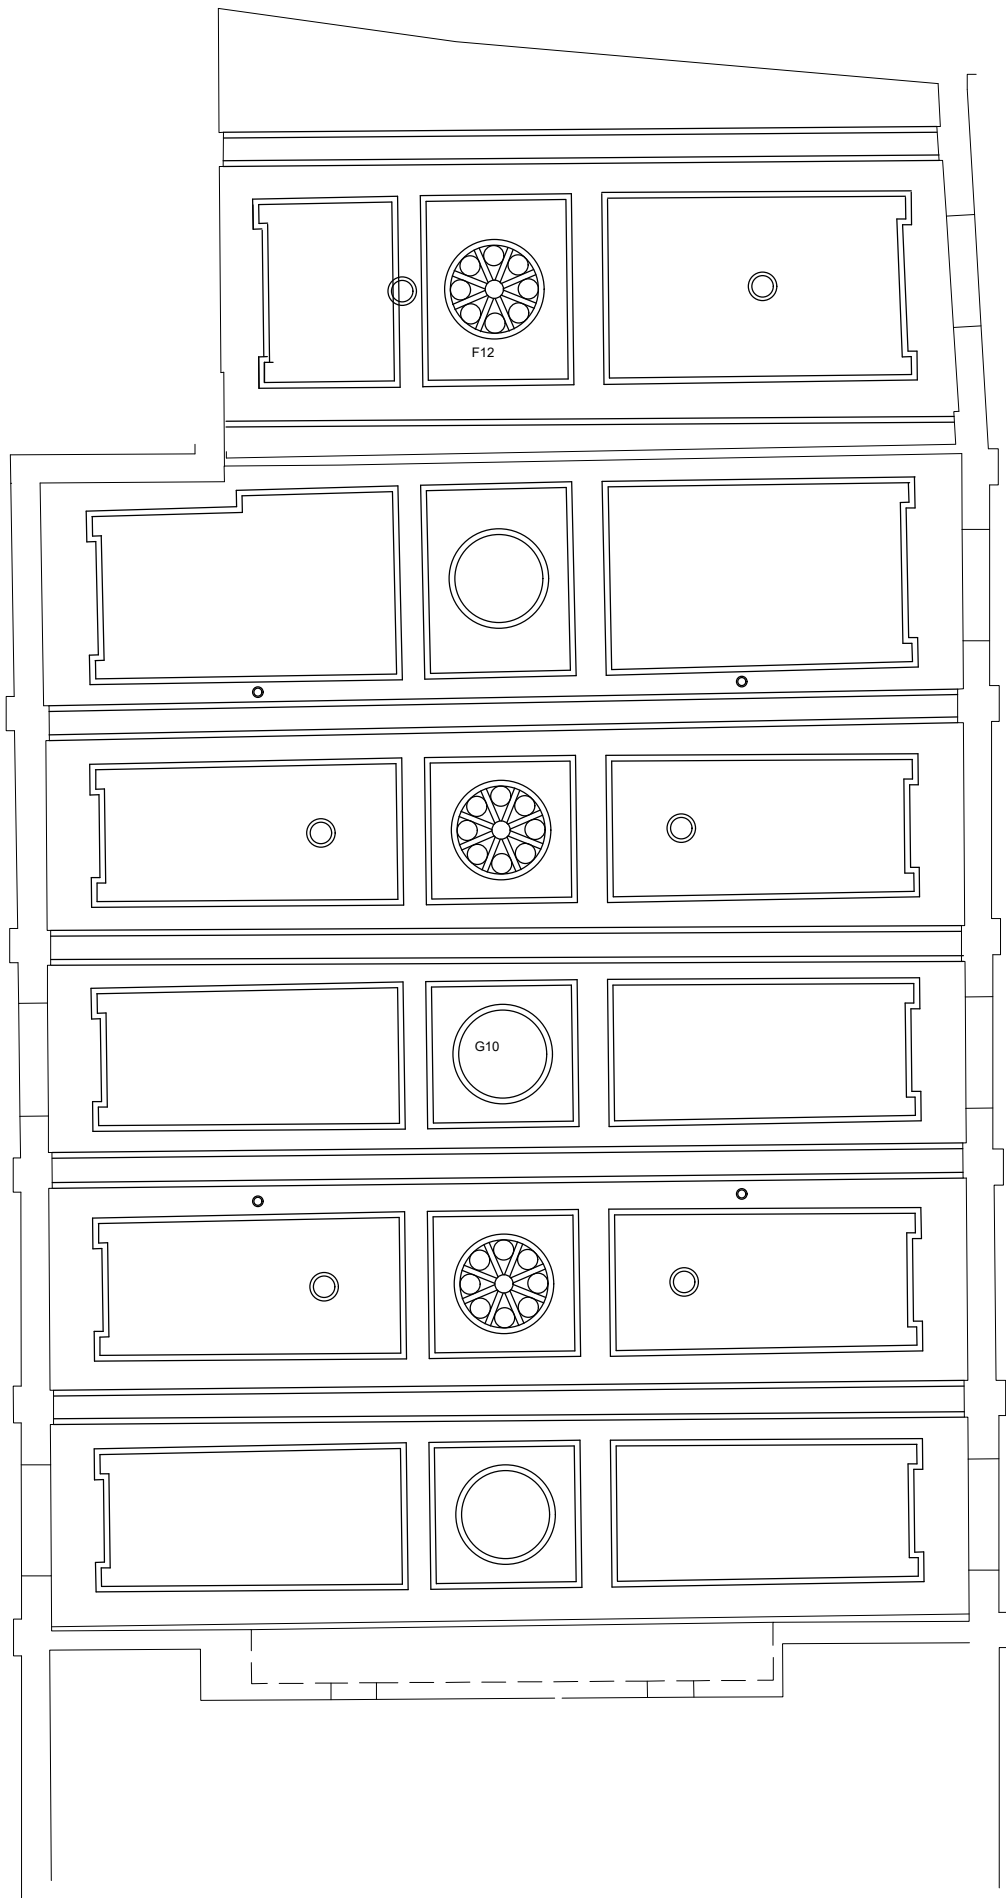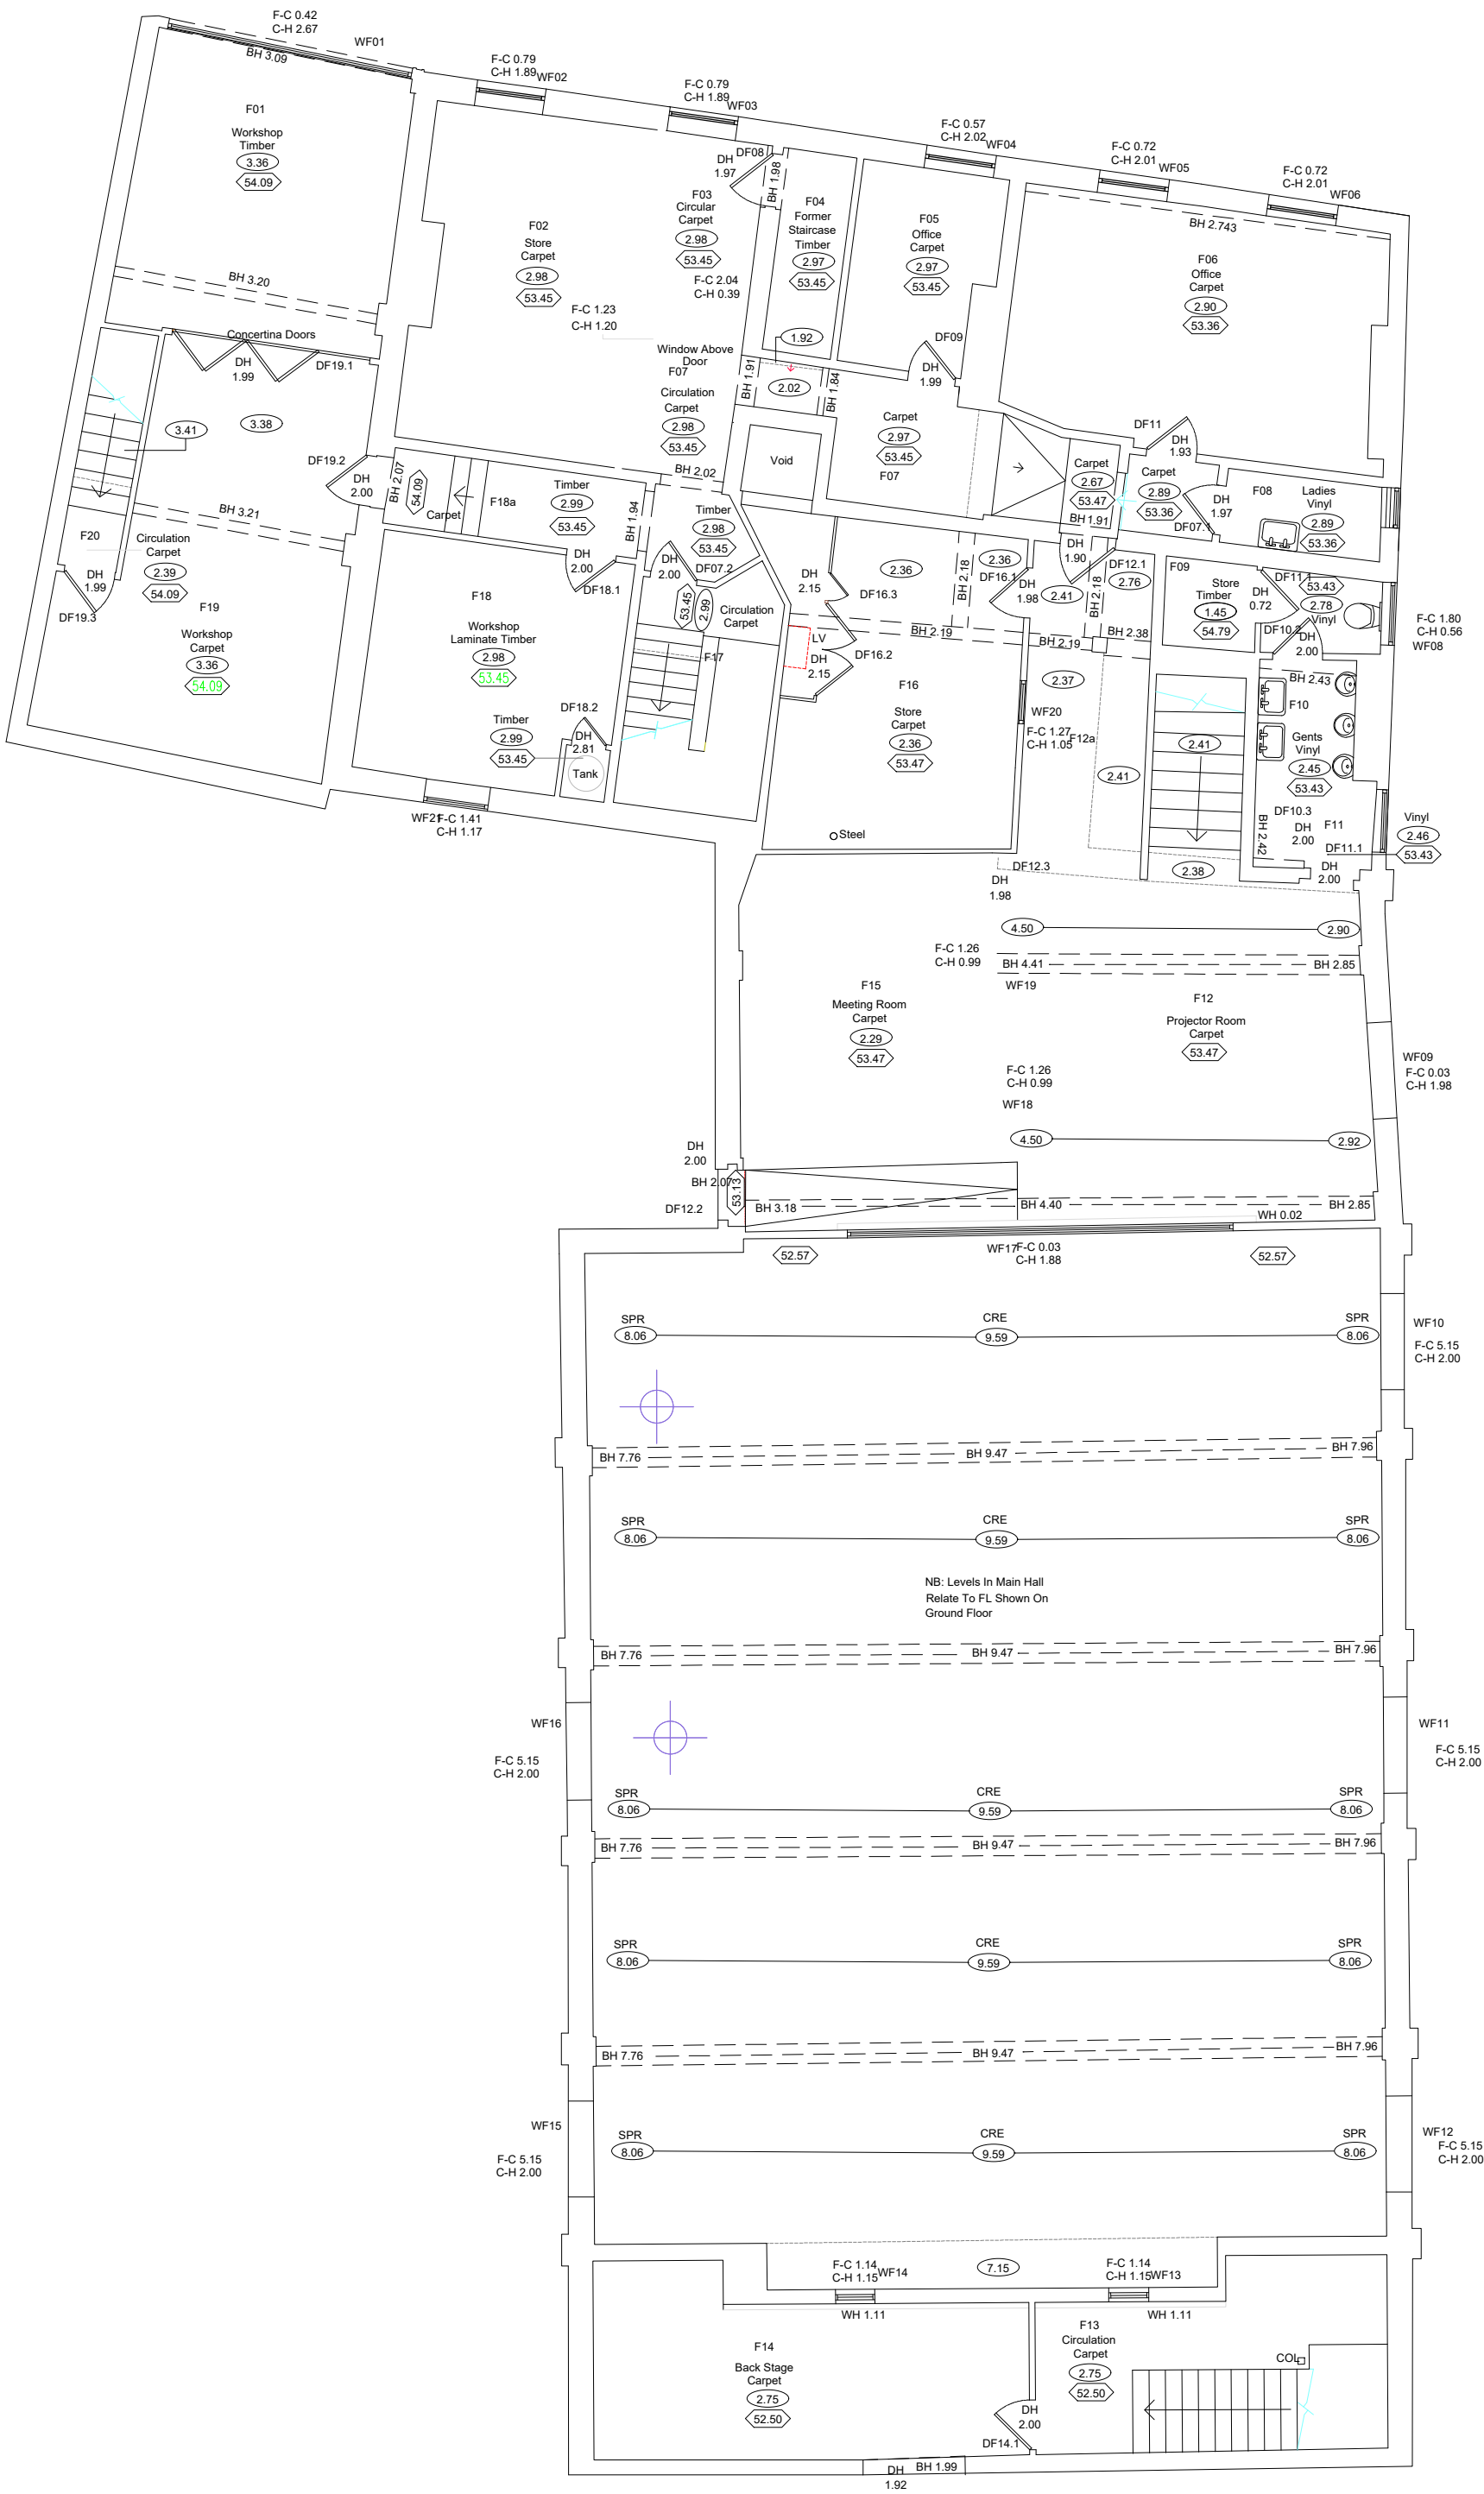

2 Reflected Ceiling Plan
2001 1:100

This drawing can be scaled from for the purposes of planning and tender

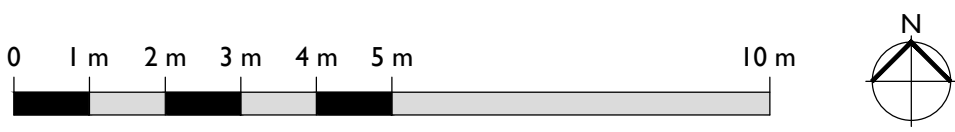

1 Proposed First Floor Plan
2001 1:100


This drawing can be scaled from for the purposes of planning and tender

P01	17/02/2023	MP	PS	As Indicated
P02	04/04/2023			As Indicated
REV	DATE	BY	CHK	DESCRIPTION

CLIENT
Knowsley Council

PROJECT
Prescot Picture Palace

JOB NUMBER
241331

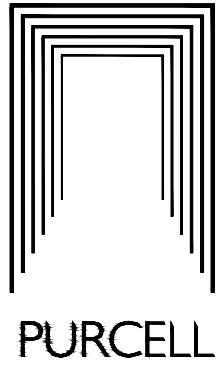

TITLE
Prescot Picture Palace
Proposed First Floor Plan

SIZE	SCALE	LAST REVISED	DRAWN	CHECKED
A1L	1:100	04/04/2023	PS	
REV	SUITABILITY/REASON FOR ISSUE			
P03	S4 - Listed Building Consent			
DRAWING NAME				
241331-PUR-00-01-DR-A-2001				