



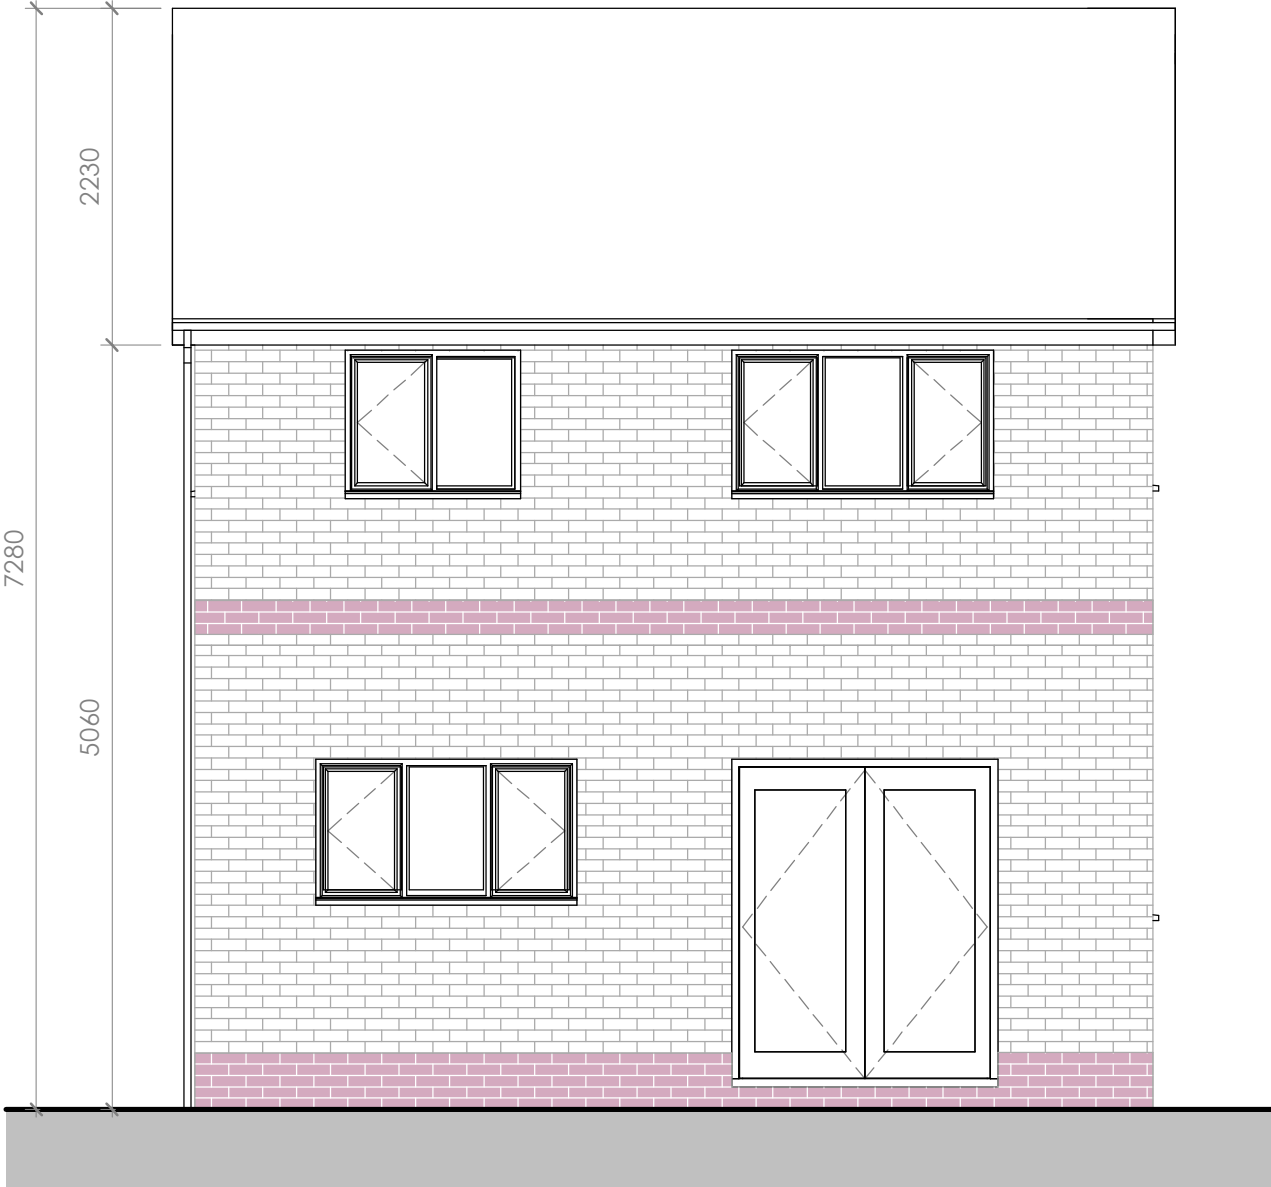

REAR ELEVATION

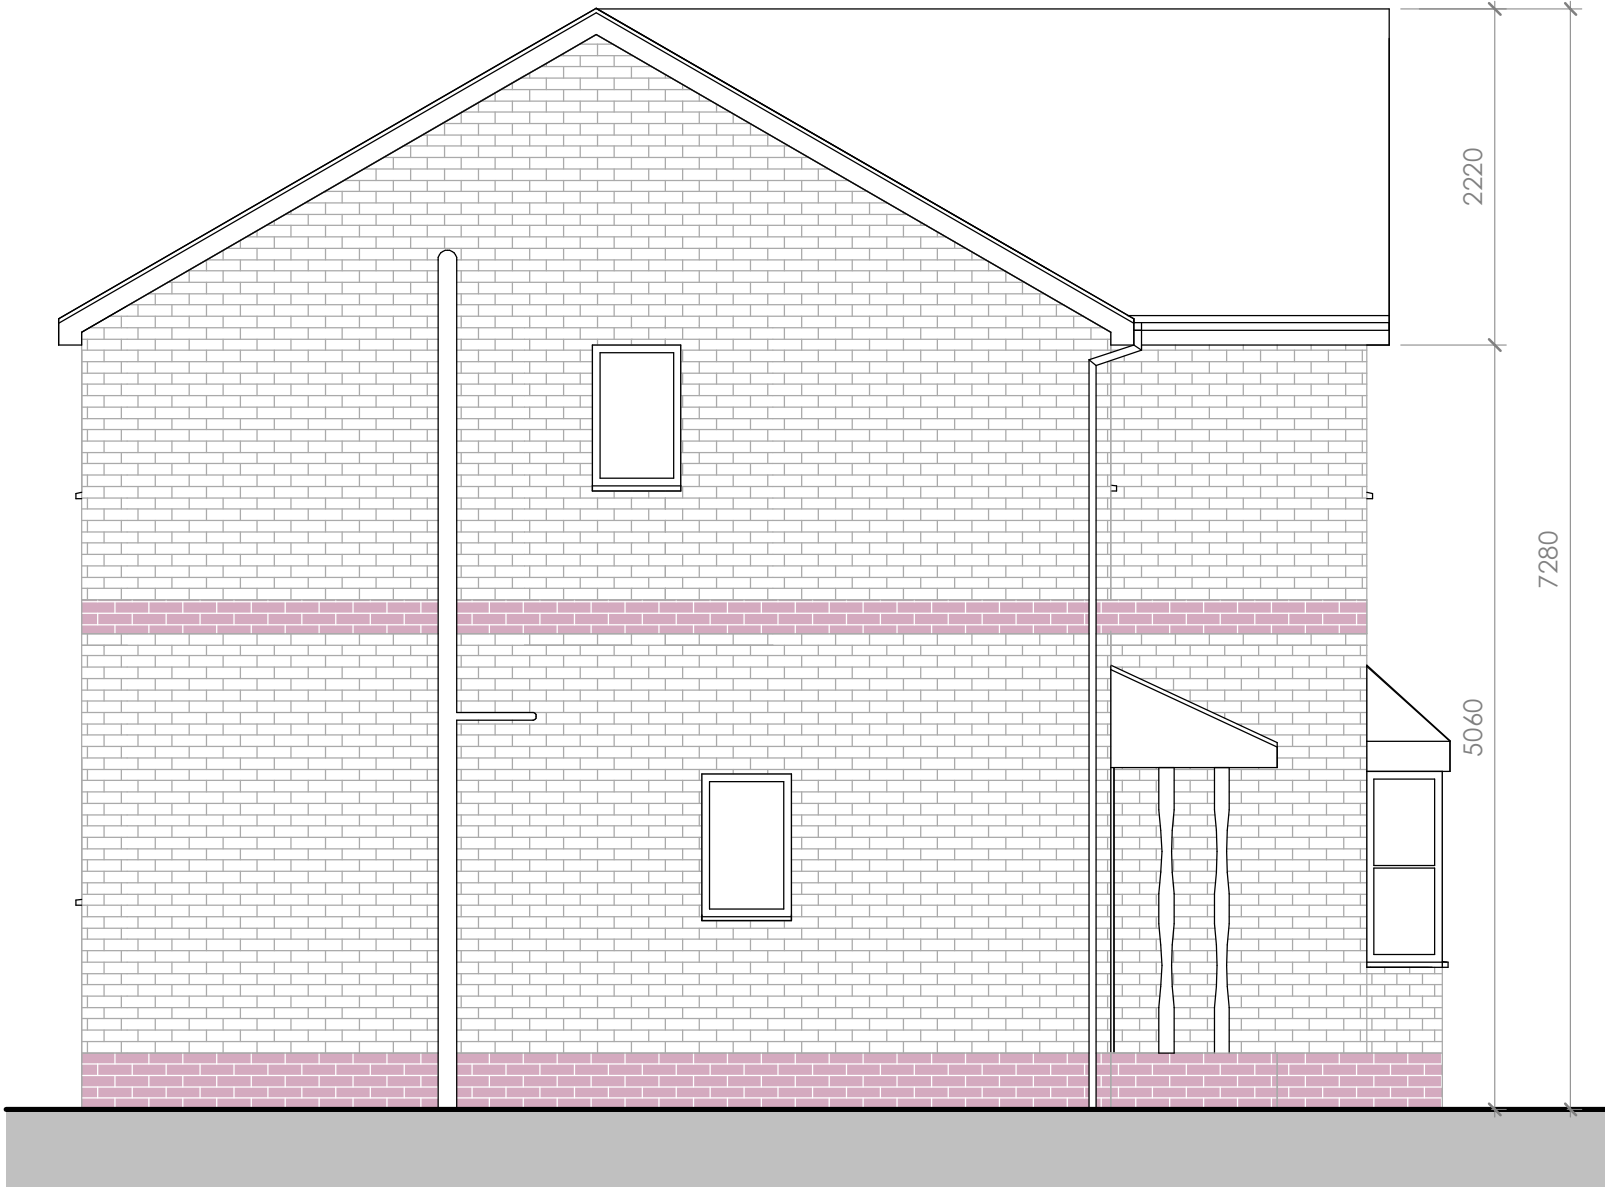

LEFT SIDE ELEVATION

REV	Date	Description	Issued	Additional Notes

Project Title	1070 - 26 Chadwick Way
Client Name	Matthew George
Project Address	26 Chadwick Way, L33 4GB

Title	Rear & Left Side Elevations - Existing			
Drawing No.	1070-02-05-002			
Scale	A3 1 : 50	Date	Issue Date	Drawn by IT
				Checked by AM

ARCHIPHONIC

Positive Change through Architectural Design

Unit 256, Slater Studios, 9 Slater Street, Liverpool, L1 4BW
info@ArchiPhonic.co.uk / +44 (0)151 345 7600