

Project Title

1070 - 26
Chadwick Way

Client Name

Matthew George

Project Address

26 Chadwick Way, L33 4GB

Additional Notes

REV	Date	Description	Issued

Title

Ground & First Floor Plans - Existing

Drawing No.

1070-02-03-001

Scale

A3

1:50

Date


29.01.21

Drawn by


RJ

Checked by

DB

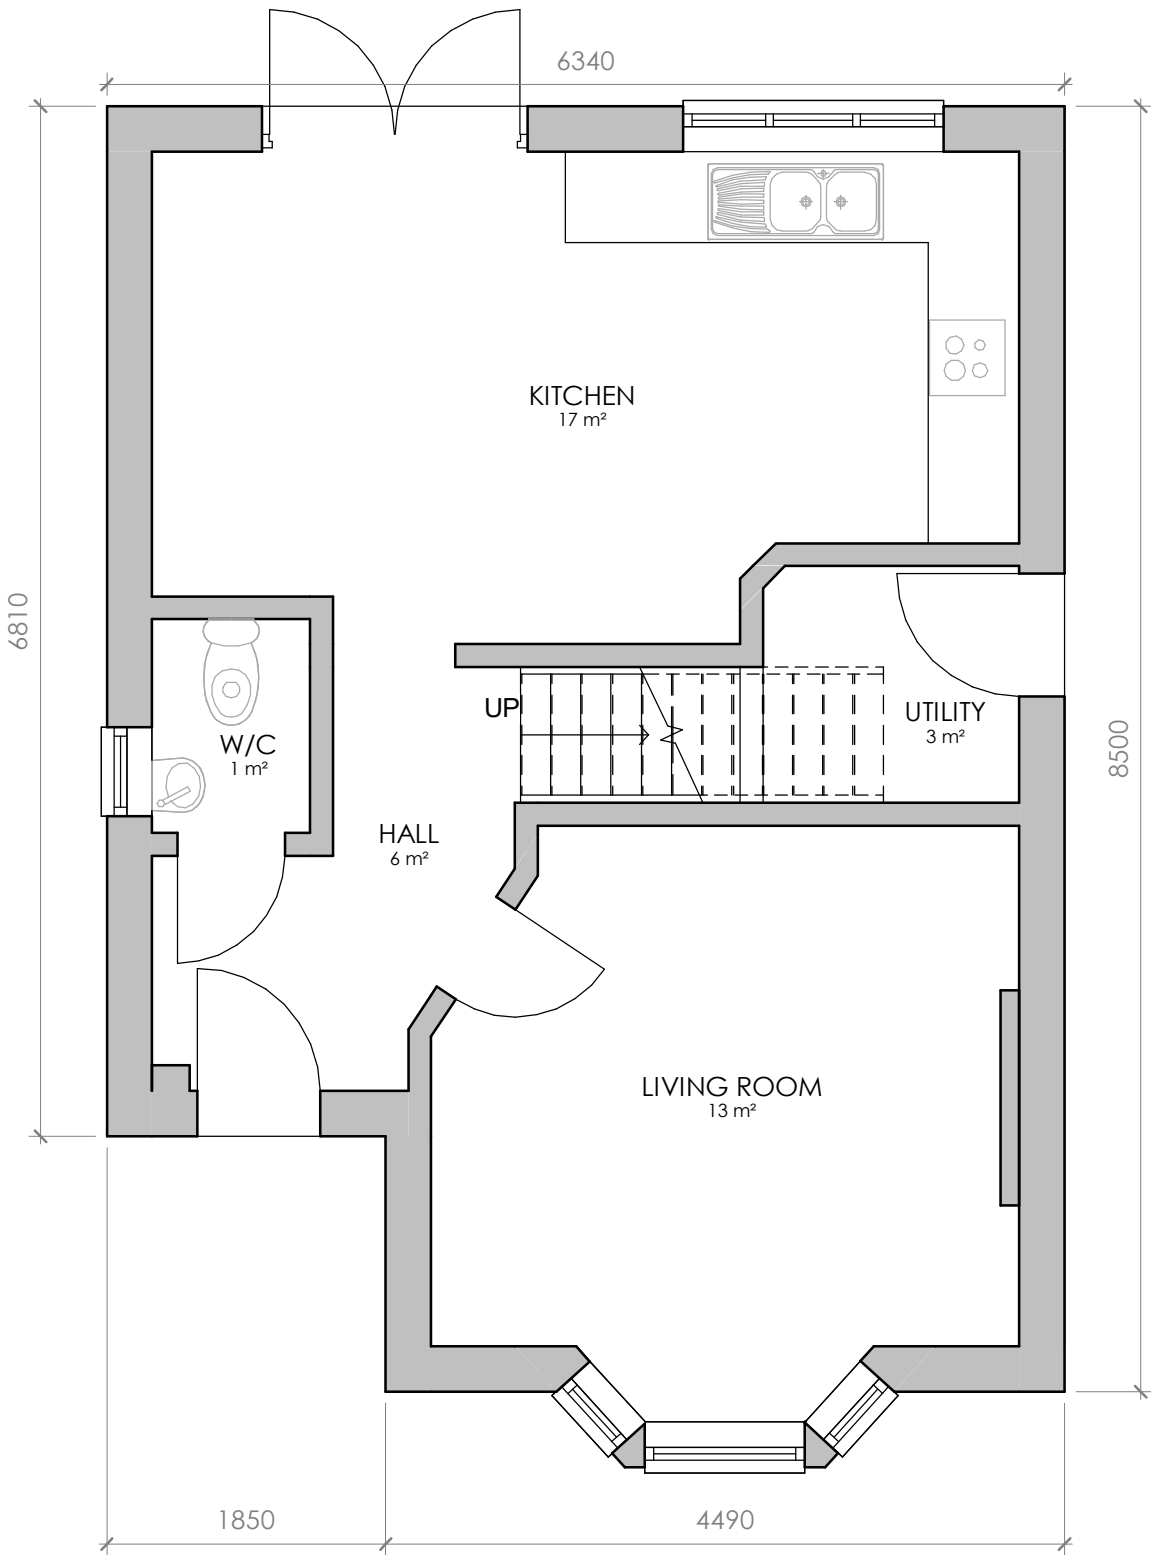

GROUND FLOOR PLAN

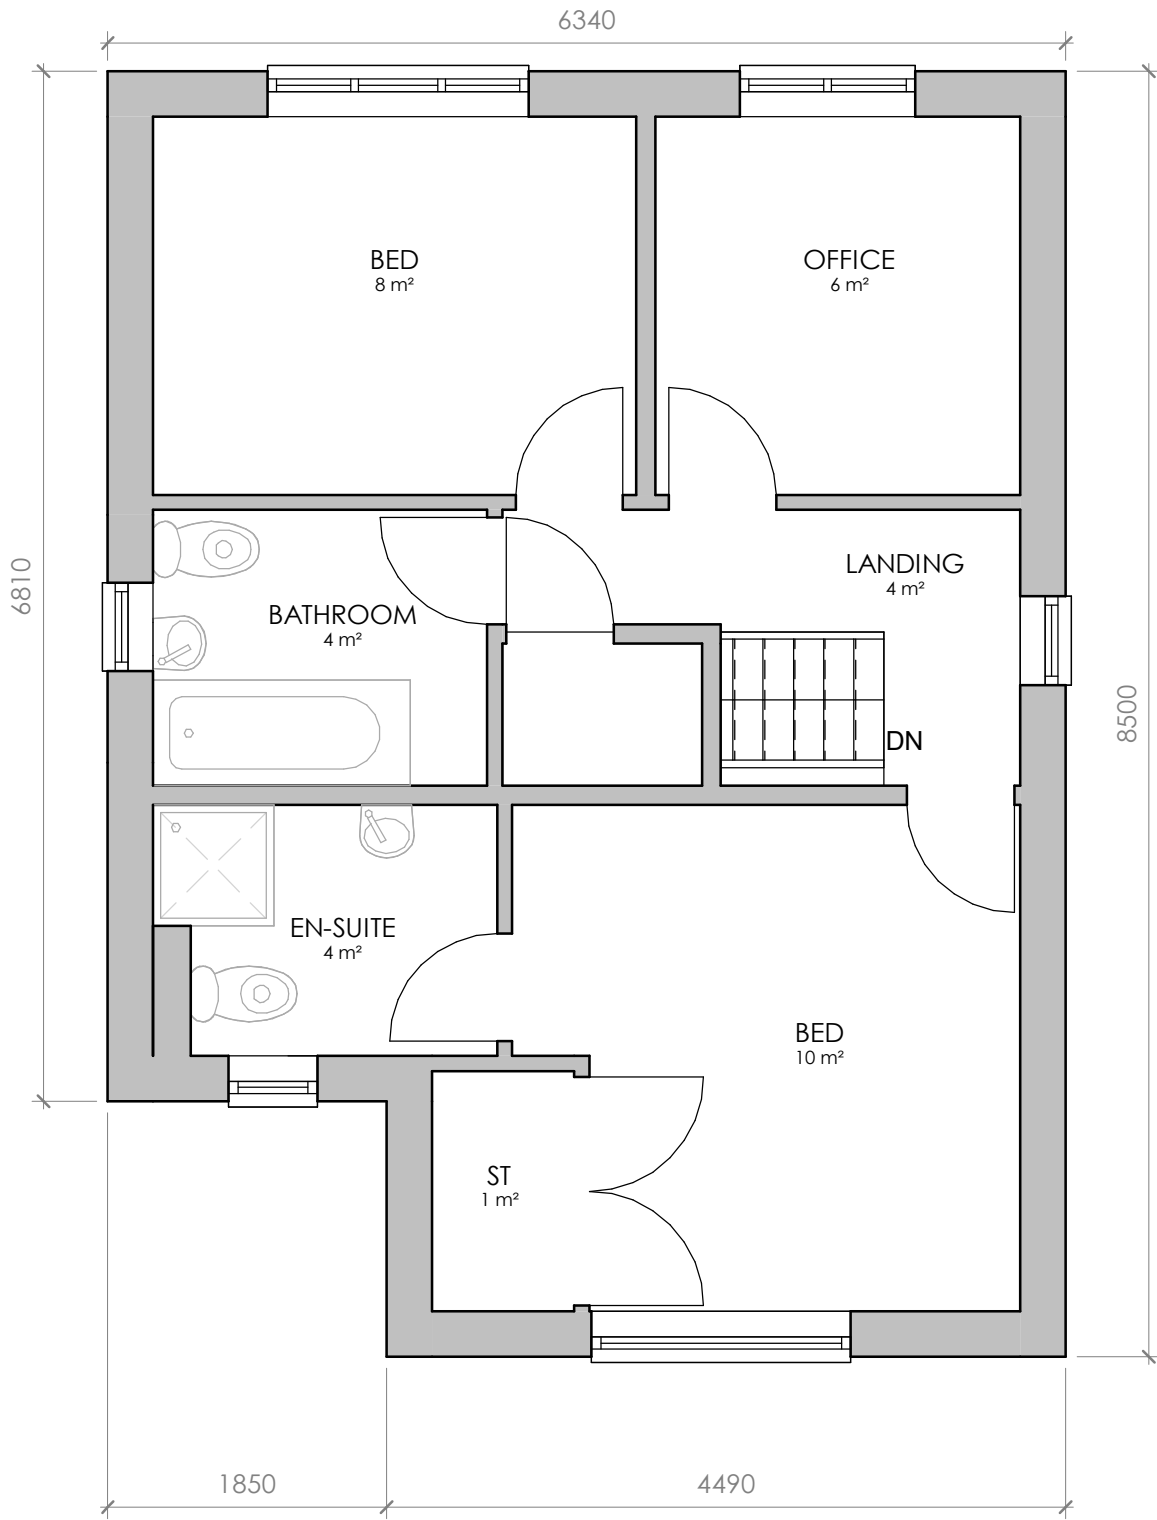

FIRST FLOOR PLAN