



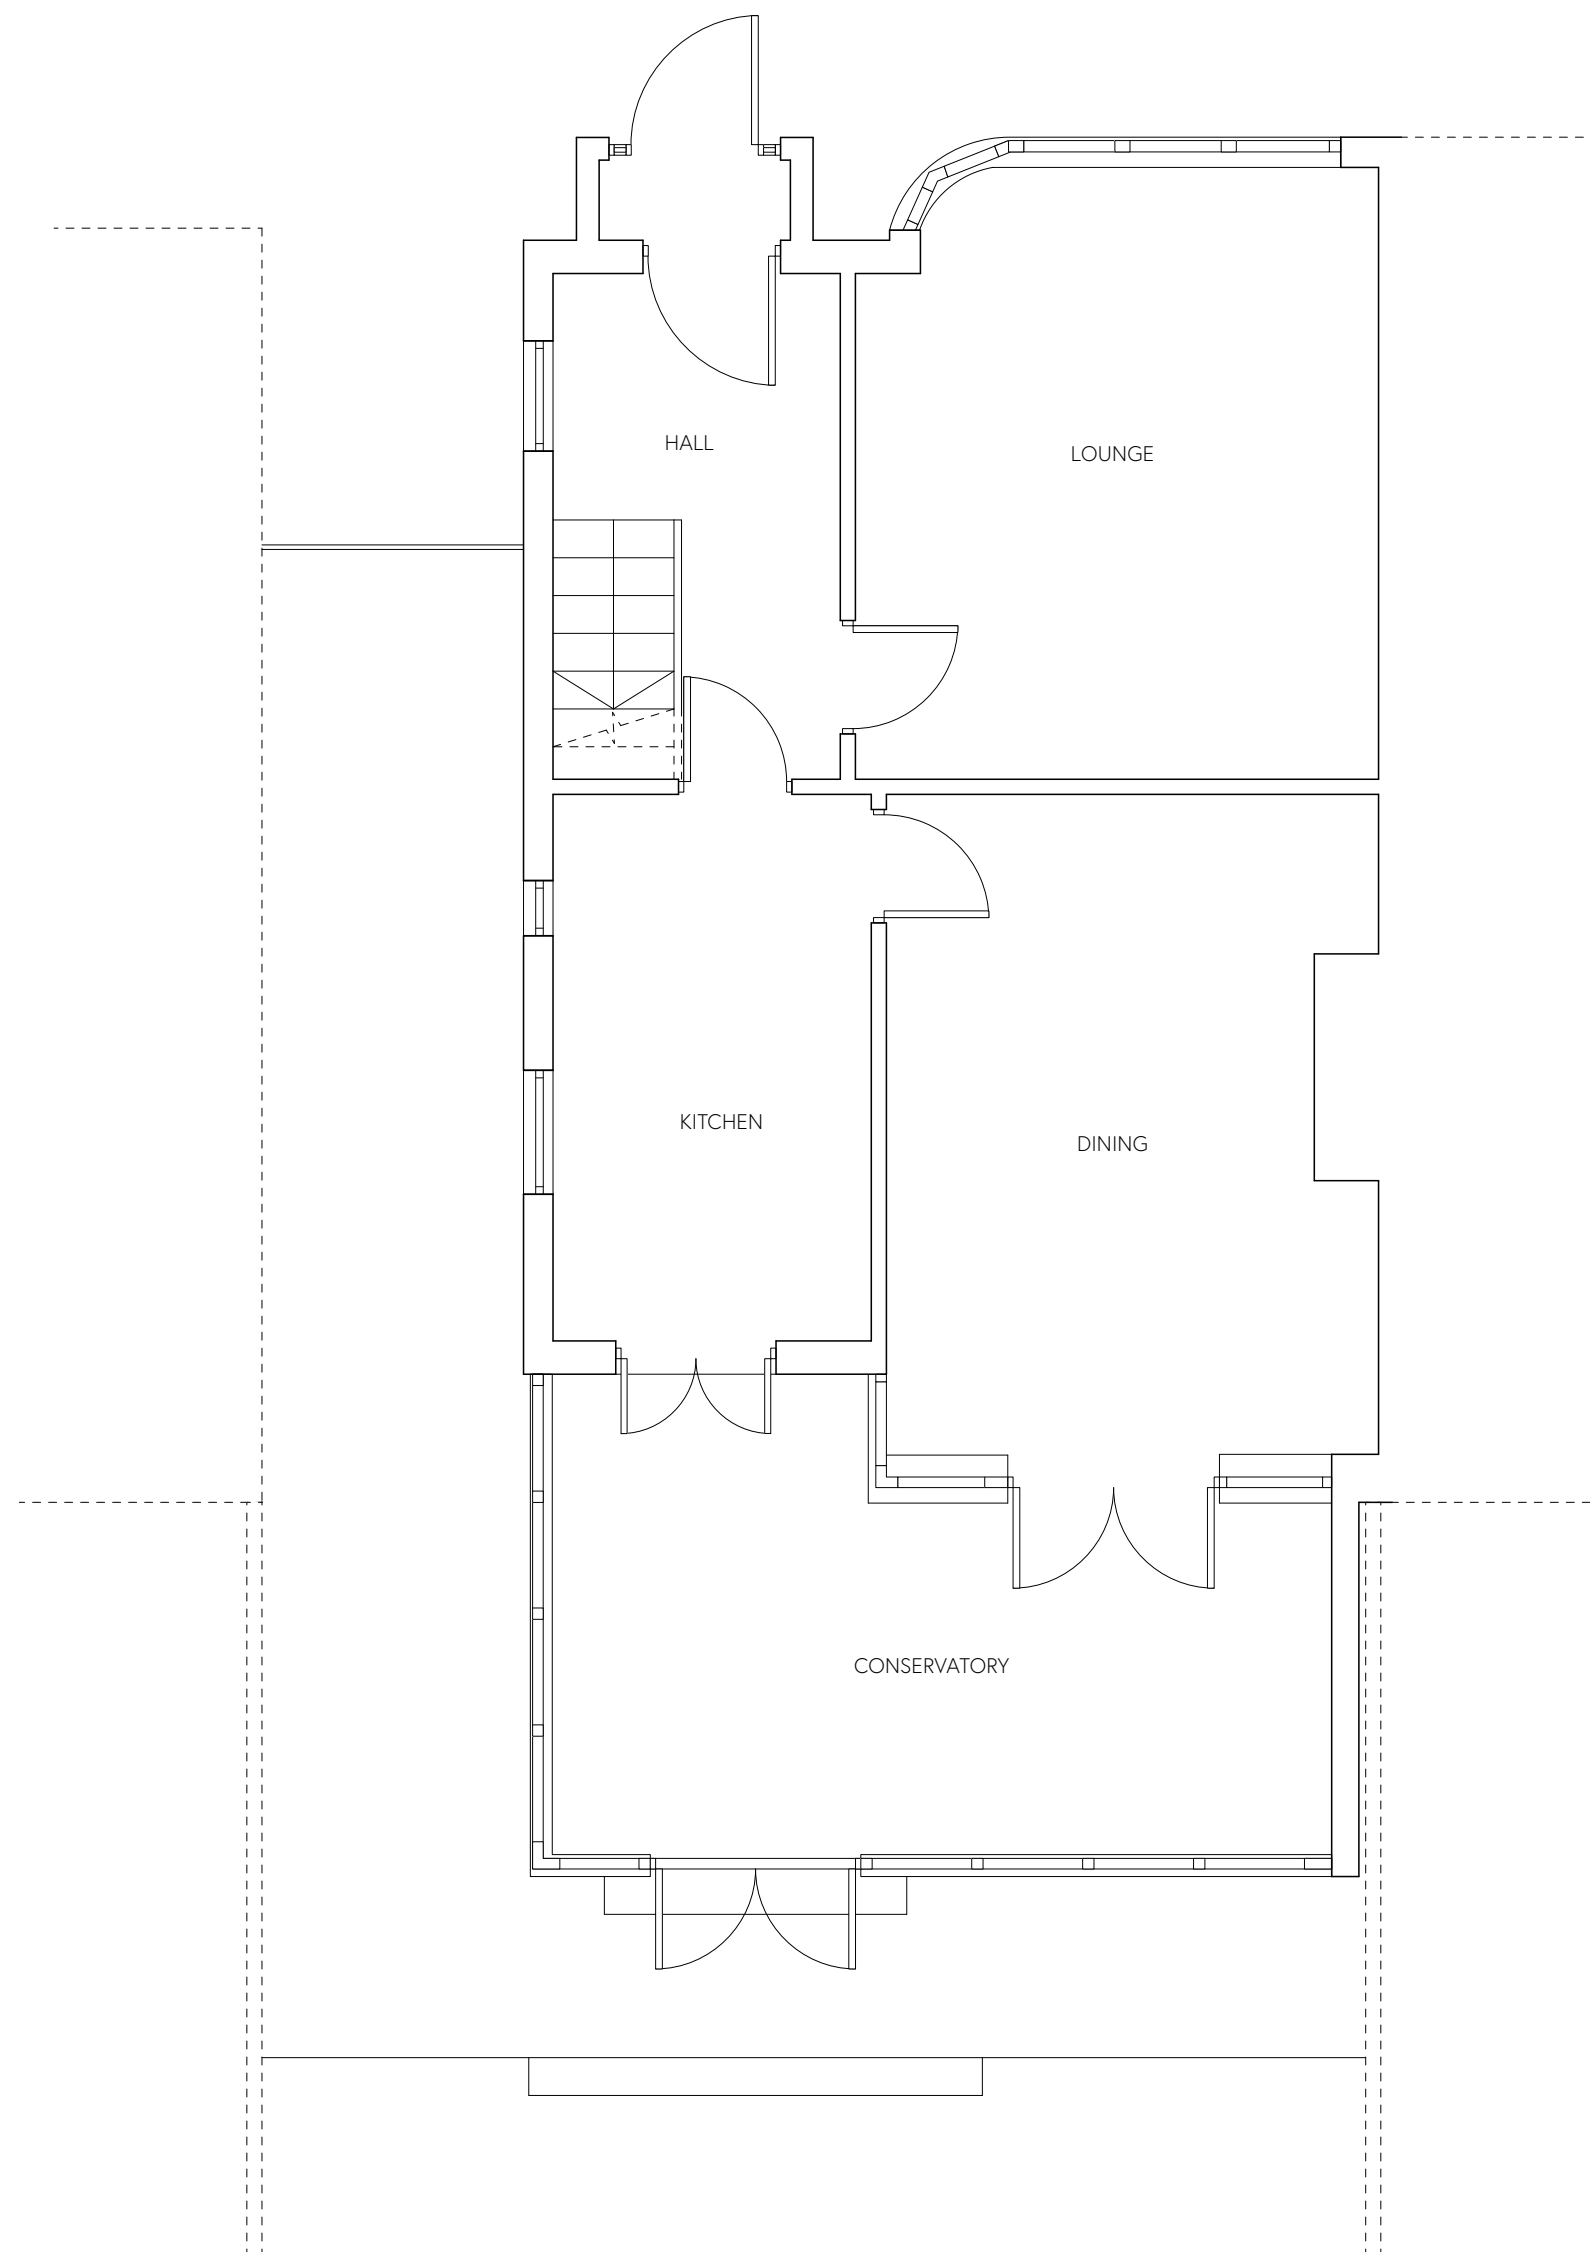


Ground Floor Plan

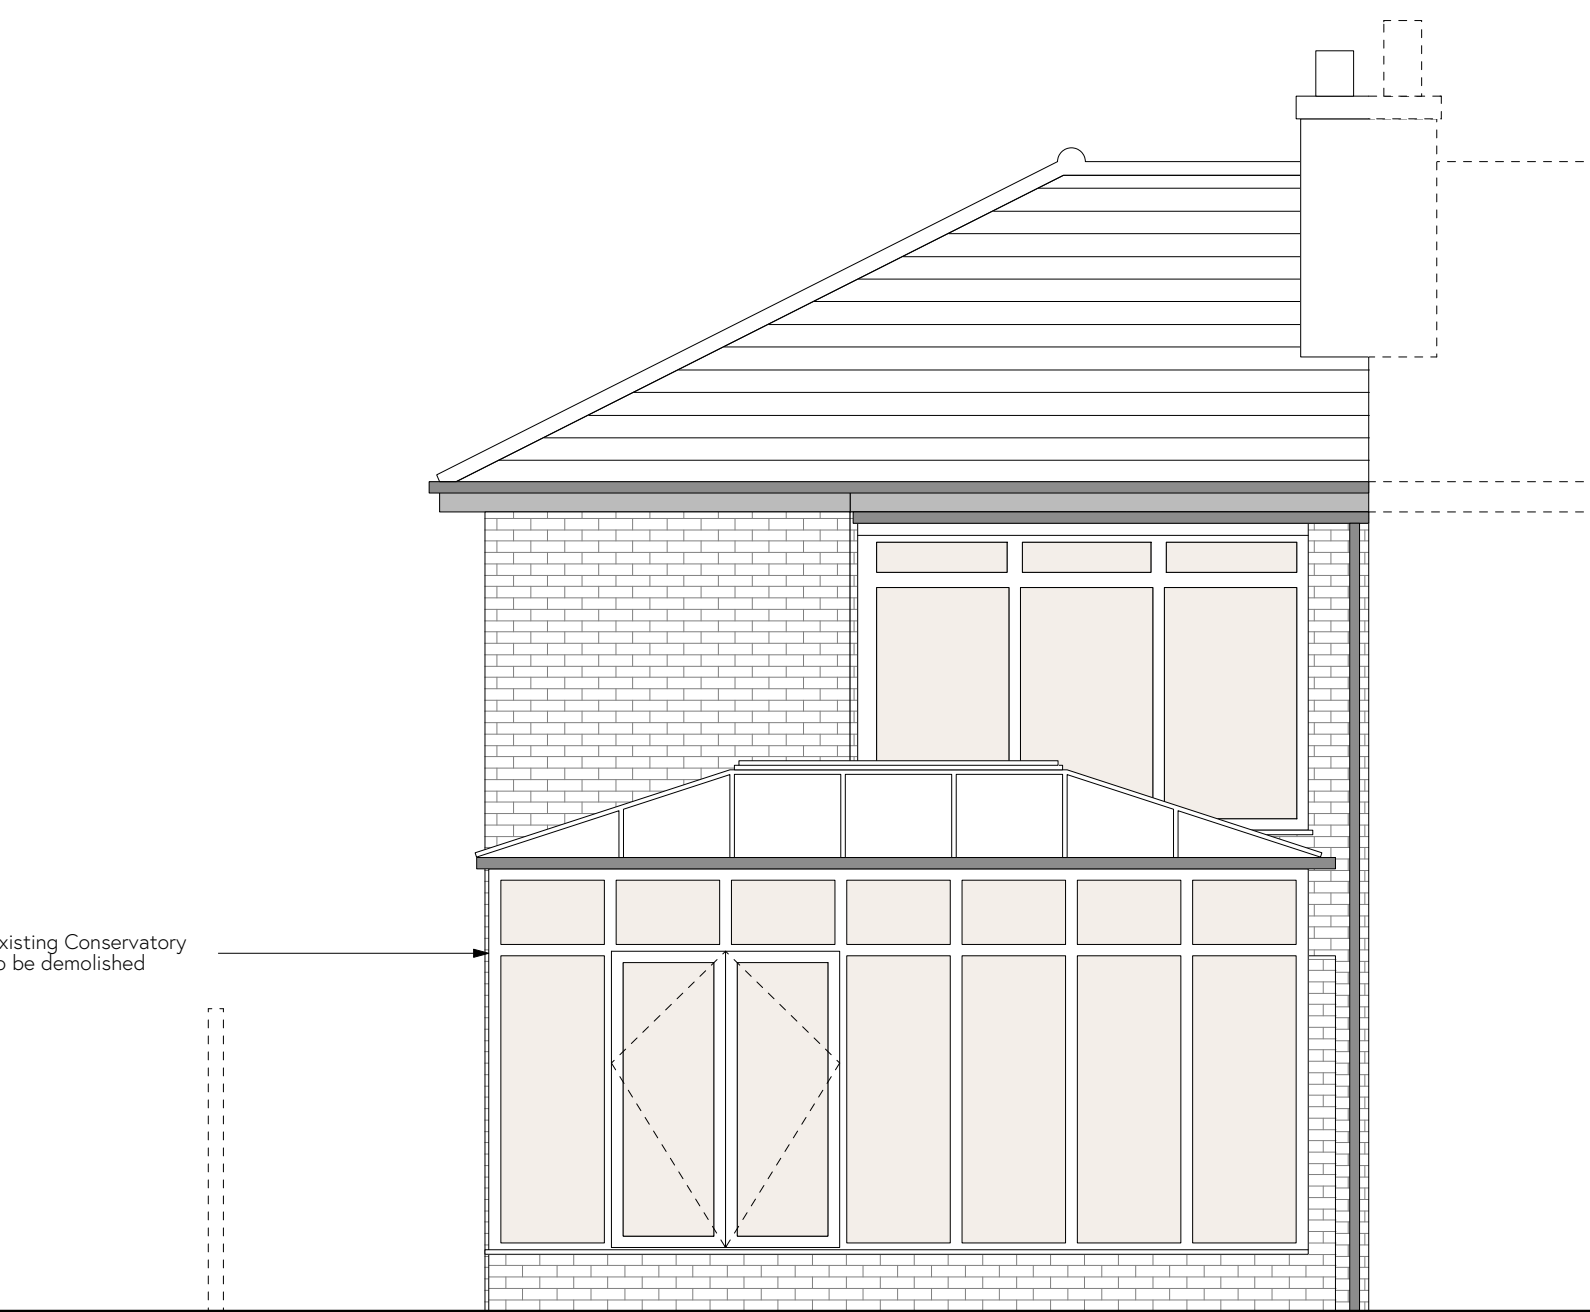

Rear Elevation - South West



Side Elevation - North West

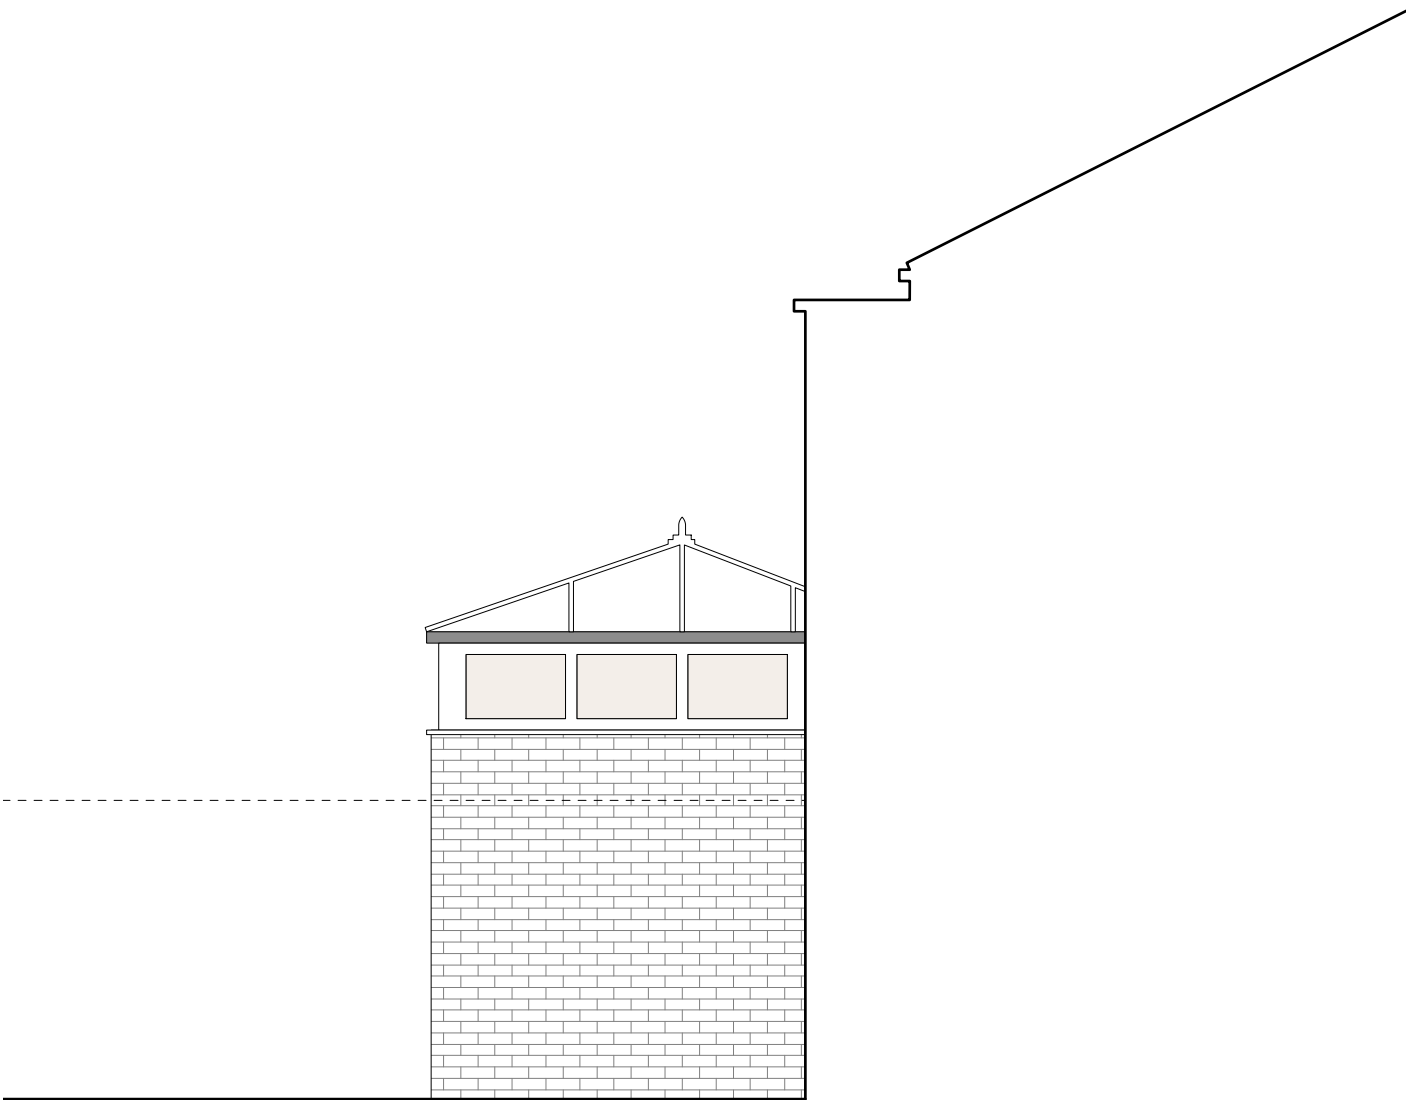


Side Elevation - South East





Front Elevation - North East




NOTES:
DO NOT BUILD FROM THIS DRAWING.
ALL DIMENSIONS TO BE CHECKED ON SITE.
STRUCTURAL ENGINEER TO CONFIRM ALL LINTEL/RSJ SIZES
AND LOCATIONS.
ALL STRUCTURAL ELEMENTS TO STRUCTURAL ENGINEER'S
DESIGN.

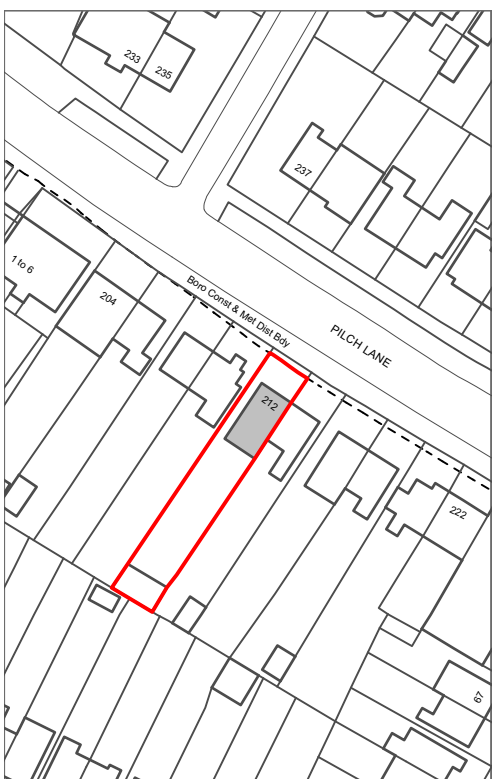

Site Location Plan 1:1250

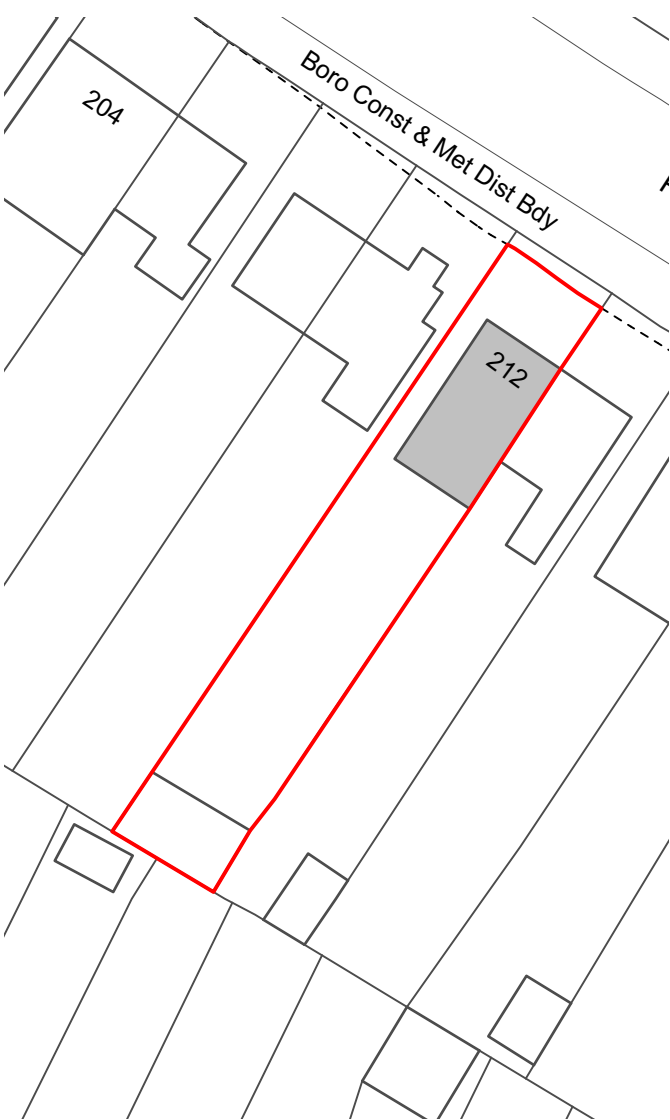 

Block Plan - Existing 1:500

 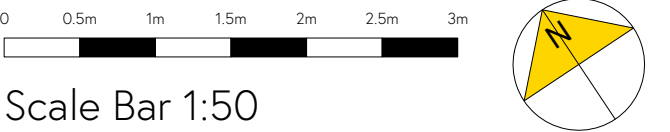 

EXISTING



Site Address:
212, Pilch Lane
Liverpool
L14 0JQ

e: studio@pddirect.co.uk
p: Planning Drawings Direct
The Limes,
Bayshill Road,
Cheltenham, GL50 3AW

Project Ref: 22-0310
Drawing No: 100
Revision:

Date: Mar '22
Scale: 1:50 @ A1
Drawn: EM

Project: Extensions and Alterations
Existing Plans and Elevations
Client: Mr Lam