


REAR ELEVATION

SIDE ELEVATION




SCALE 1:100

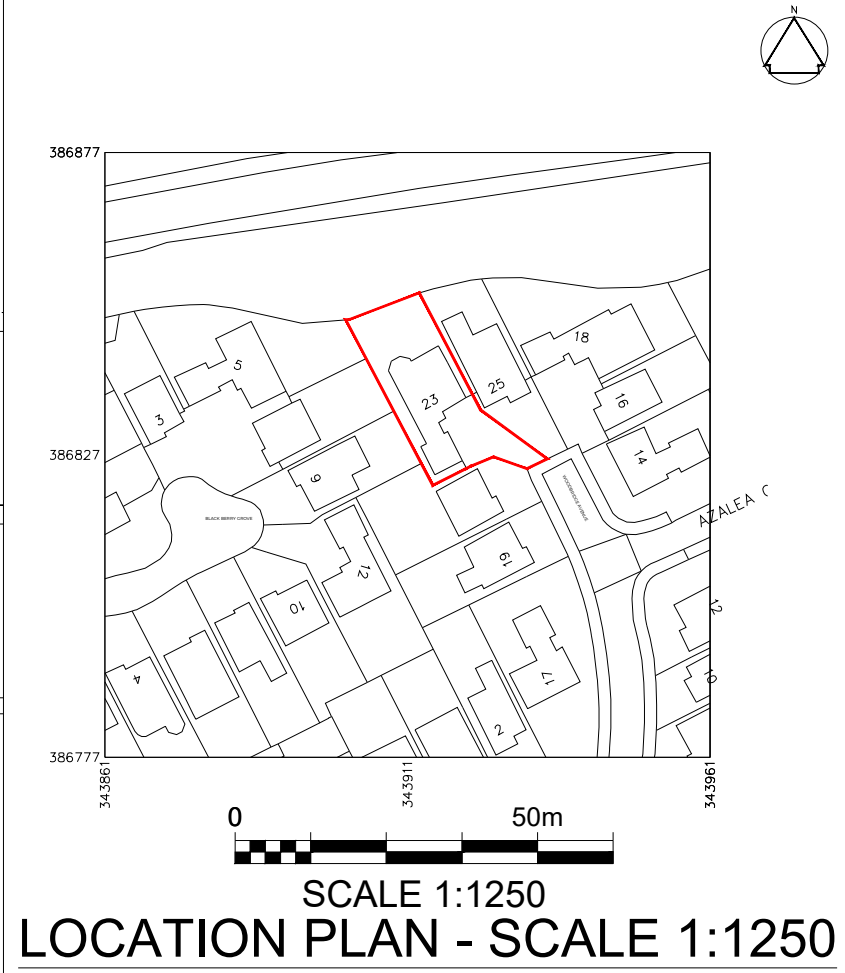


SCALE 1:1250


LOCATION PLAN - SCALE 1:1250

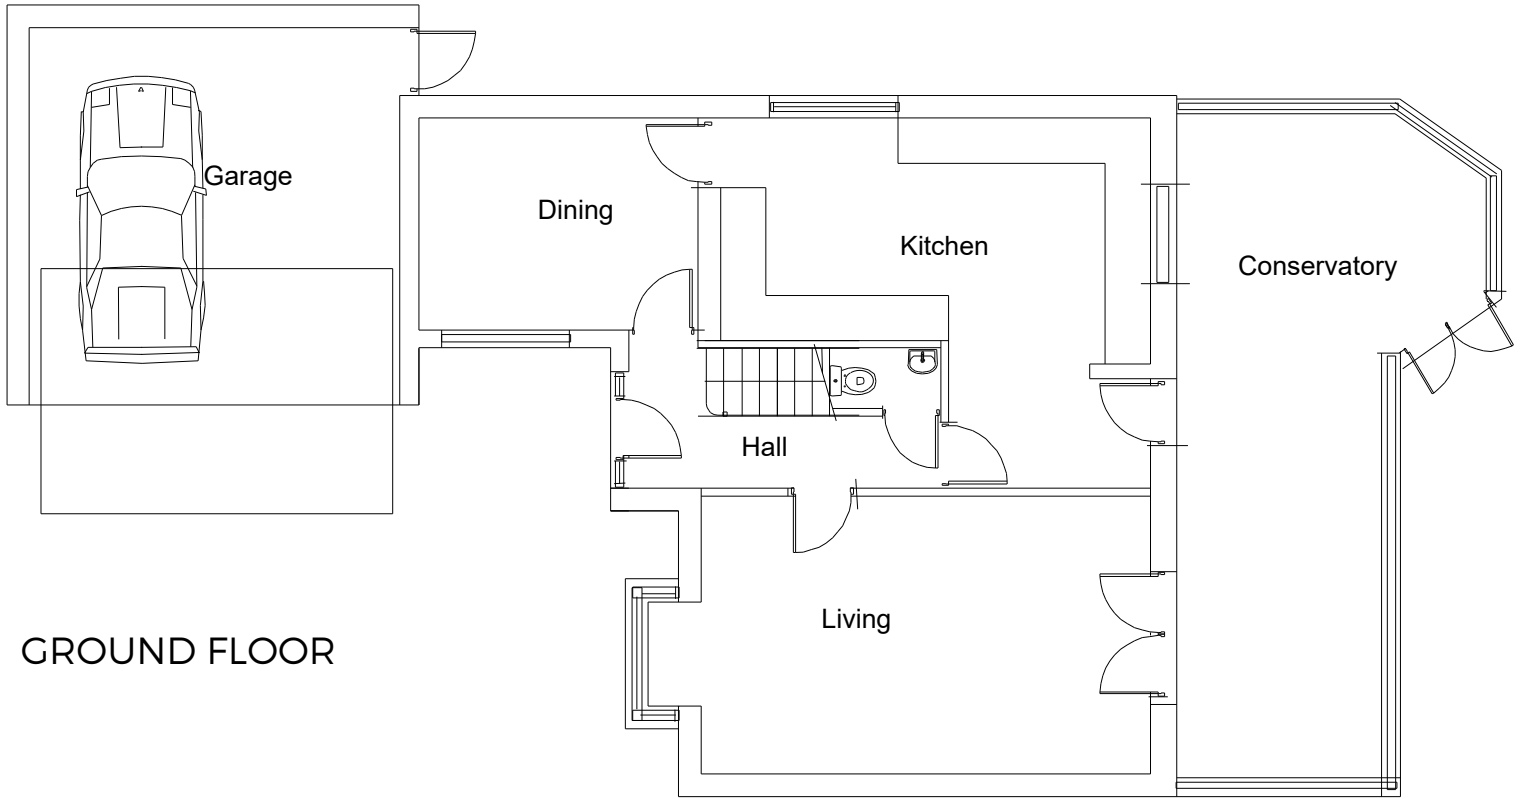

GROUND FLOOR

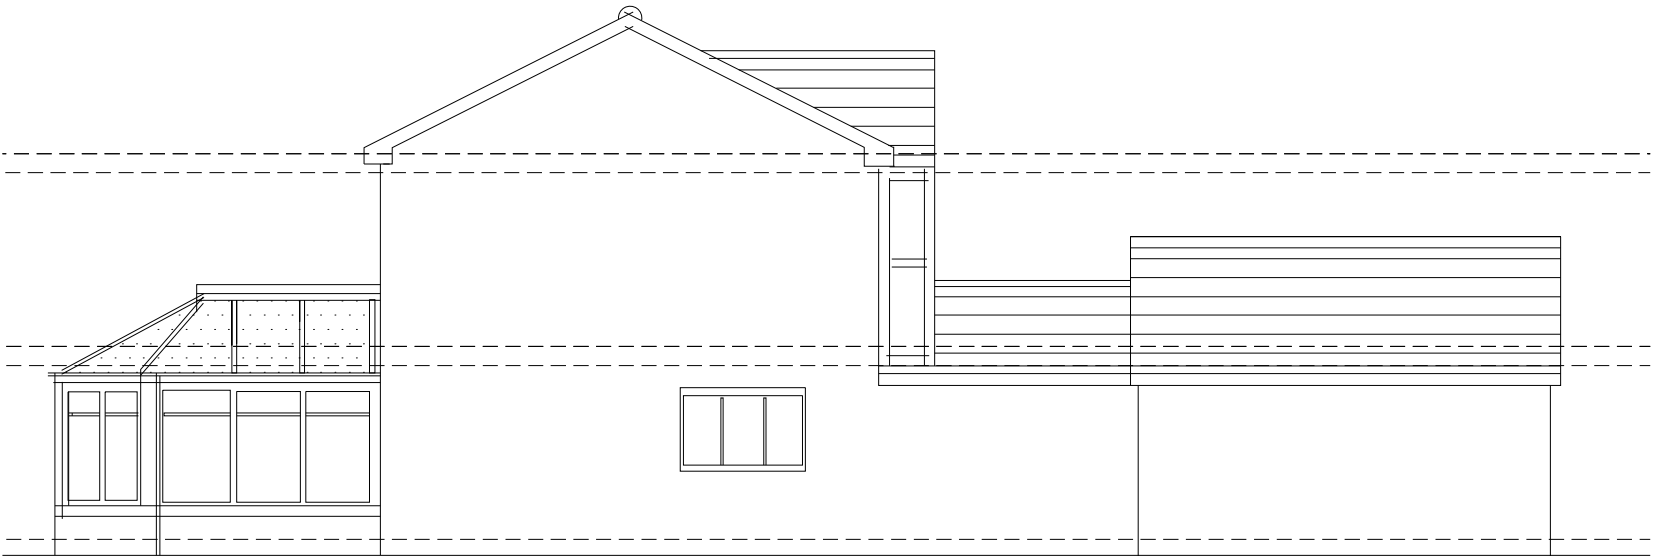

SIDE ELEVATION

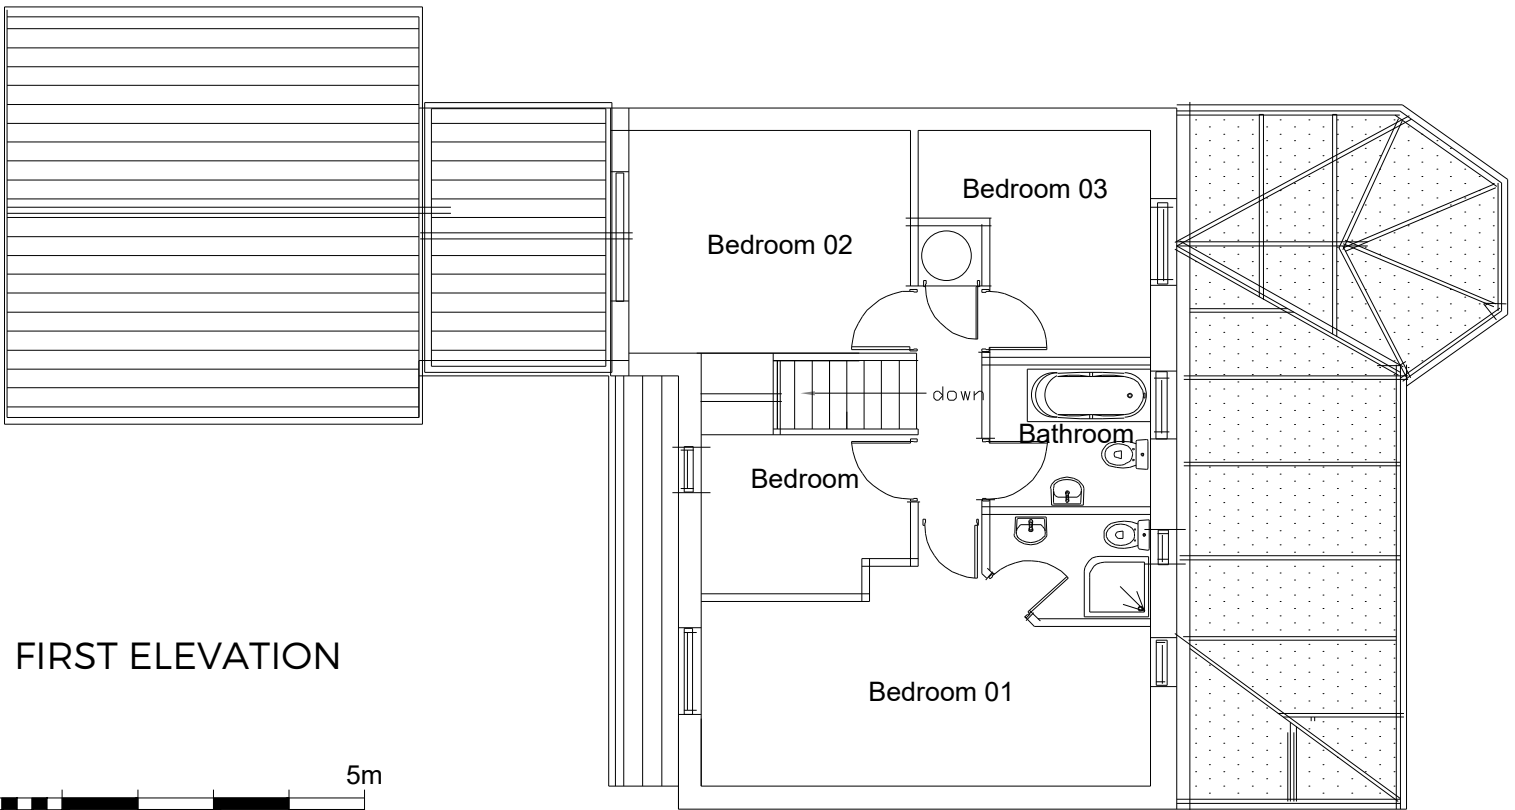

FIRST ELEVATION



SCALE 1:100



FRONT ELEVATION

B	DIMENSION ADDED	31.10.22
A	FIRST ISSUE	
REV	AMENDMENTS	DATE
PROJECT		
23 WOODBRIDGE AVENUE L26 7XH		
TITLE		
EXISTING FLOOR PLANS & ELEVATIONS		
SCALE	DATE	
VARIED@A2	OCT 22	
NO.	REVISION	
02	B	