


REAR ELEVATION


SIDE ELEVATION

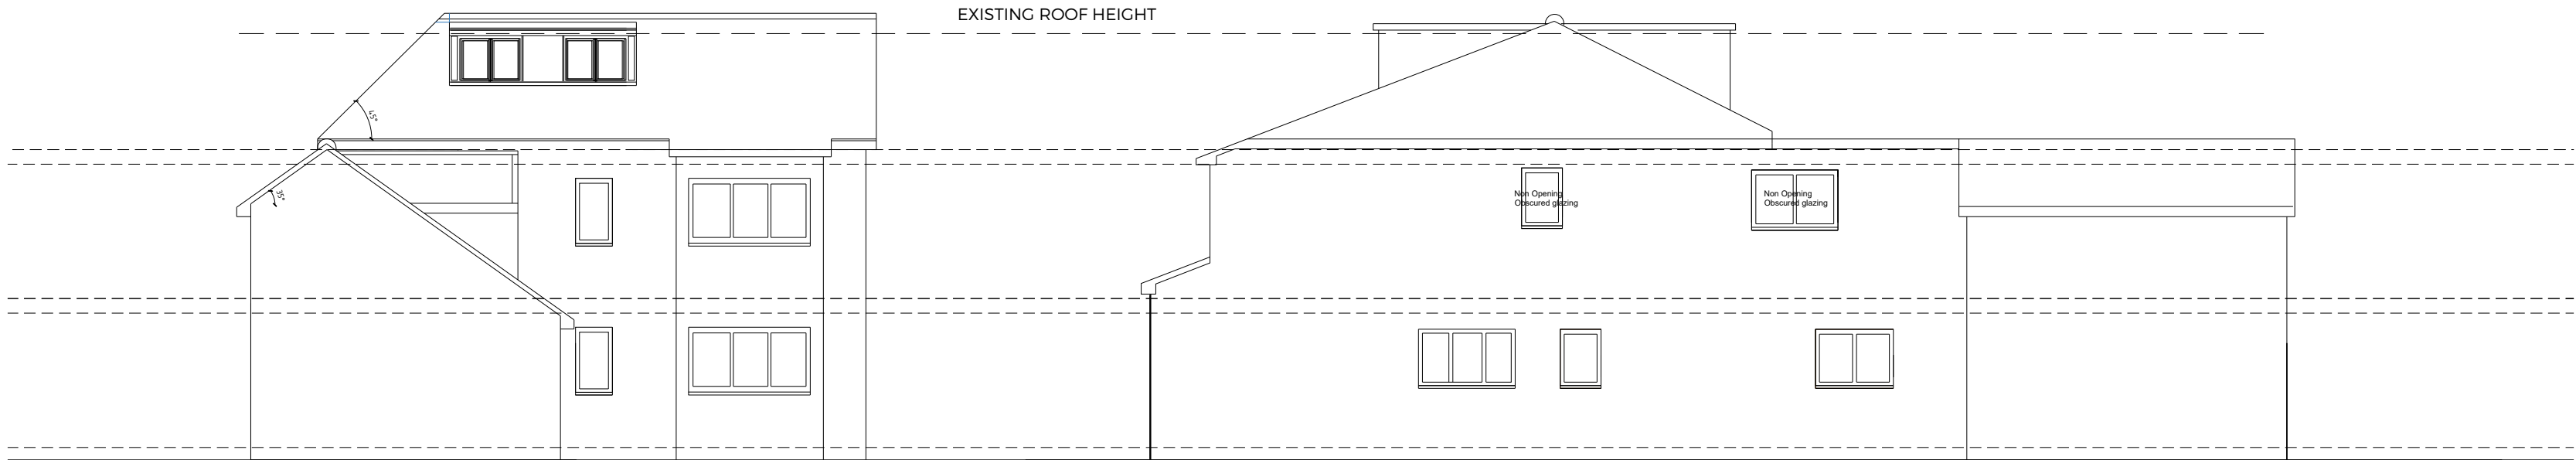

FRONT ELEVATION

SIDE ELEVATION

0 5m
SCALE 1:100

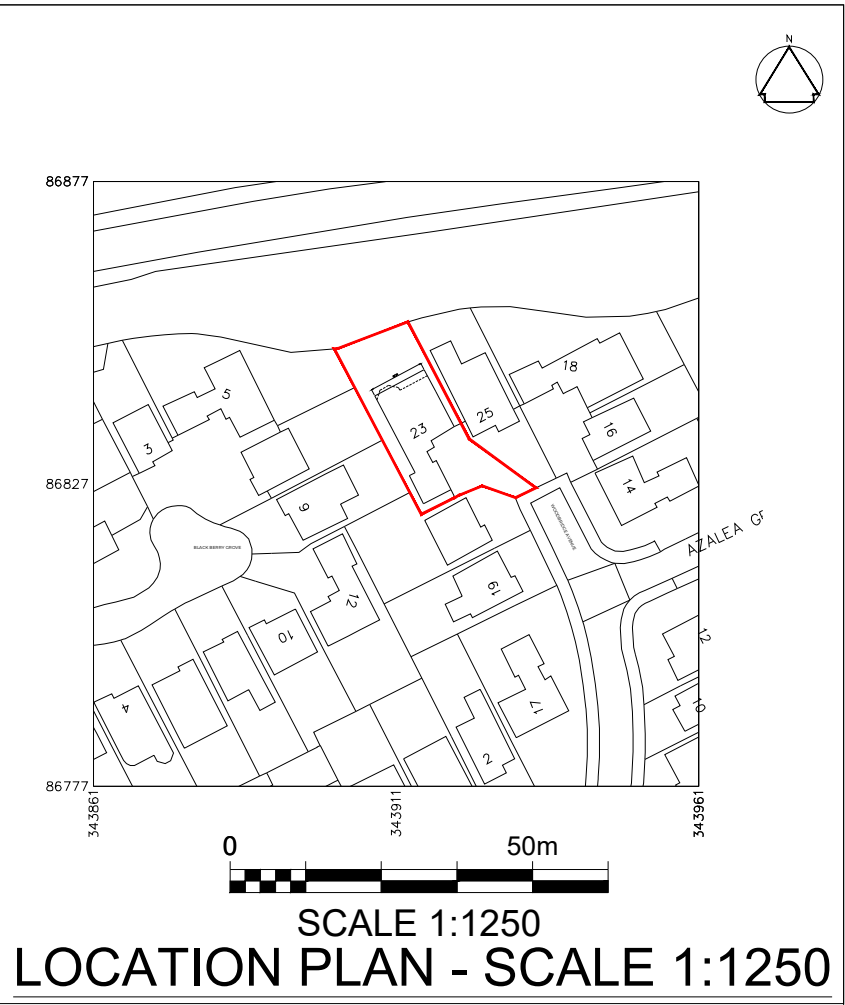

A	TITLE AMENDED	31.10.22
A	FIRST ISSUE	
REV	AMENDMENTS	DATE
PROJECT		
23 WOODBRIDGE AVENUE L26 7XH		
TITLE		
PROPOSED ELEVATIONS		
SCALE		DATE
VARIED@A2		OCT 22
NO.	REVISION	
04	B	