


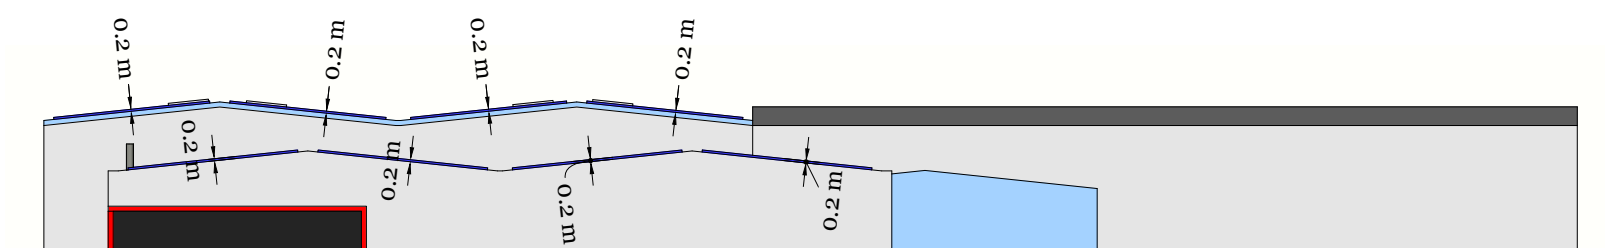


South Elevation



North Elevation



East Elevation

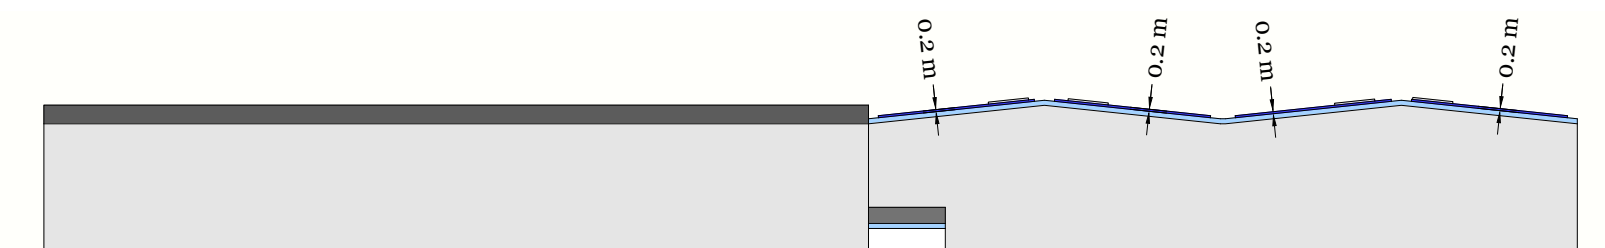

West Elevation

Notes:
All panel areas a maximum of 200mm from the roof surface

Maximum area for proposed solar panels shown in blue

Rev:	Description:	By:	Date:
A	Initial design for planning	JM	28/10/22
B	...	JM	
C	...	JM	



Project Name	Dams Furniture - Solar Elevations
Drawing Title	
Status	Initial design
Drawn JM	Approved TS
Date	28/10/22
Scale @ A3	1 : 750

