





Existing Front Elevation

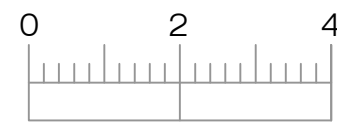

Scale Bar (m)

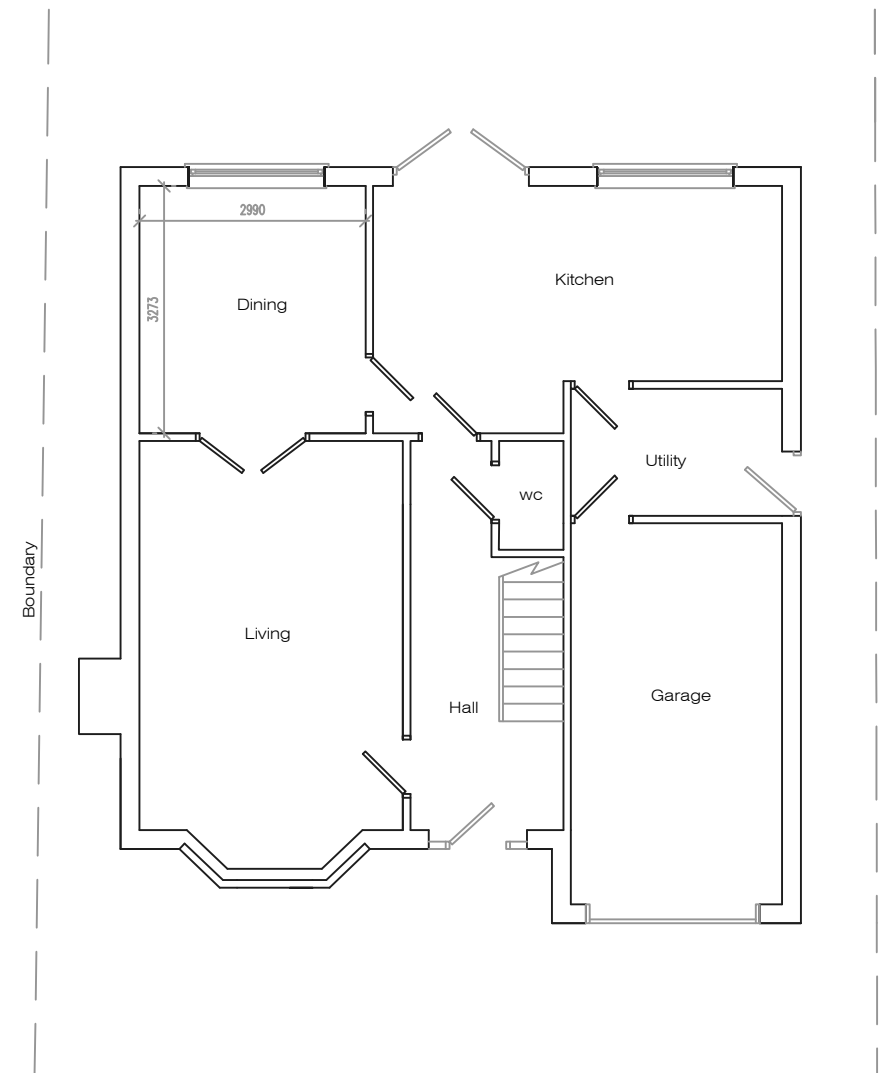

Existing Ground Floor Plan

Address 32 Balmoral Way, L34				
Job Title Conversion of garage into habitable room				
Drawing title Existing Plans				
Chkd	Appvd	date June '26	scale 1:100 @ A2	Dwg No. 001