



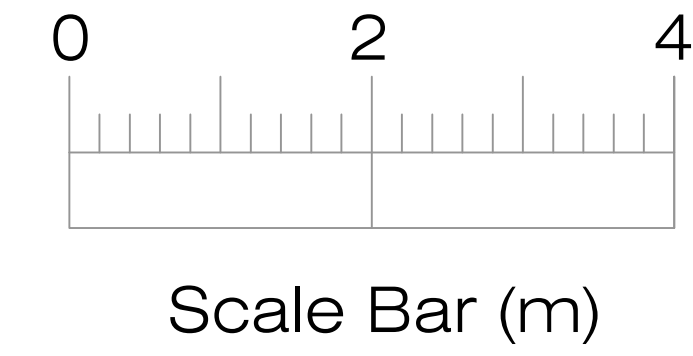

Proposed Front Elevation

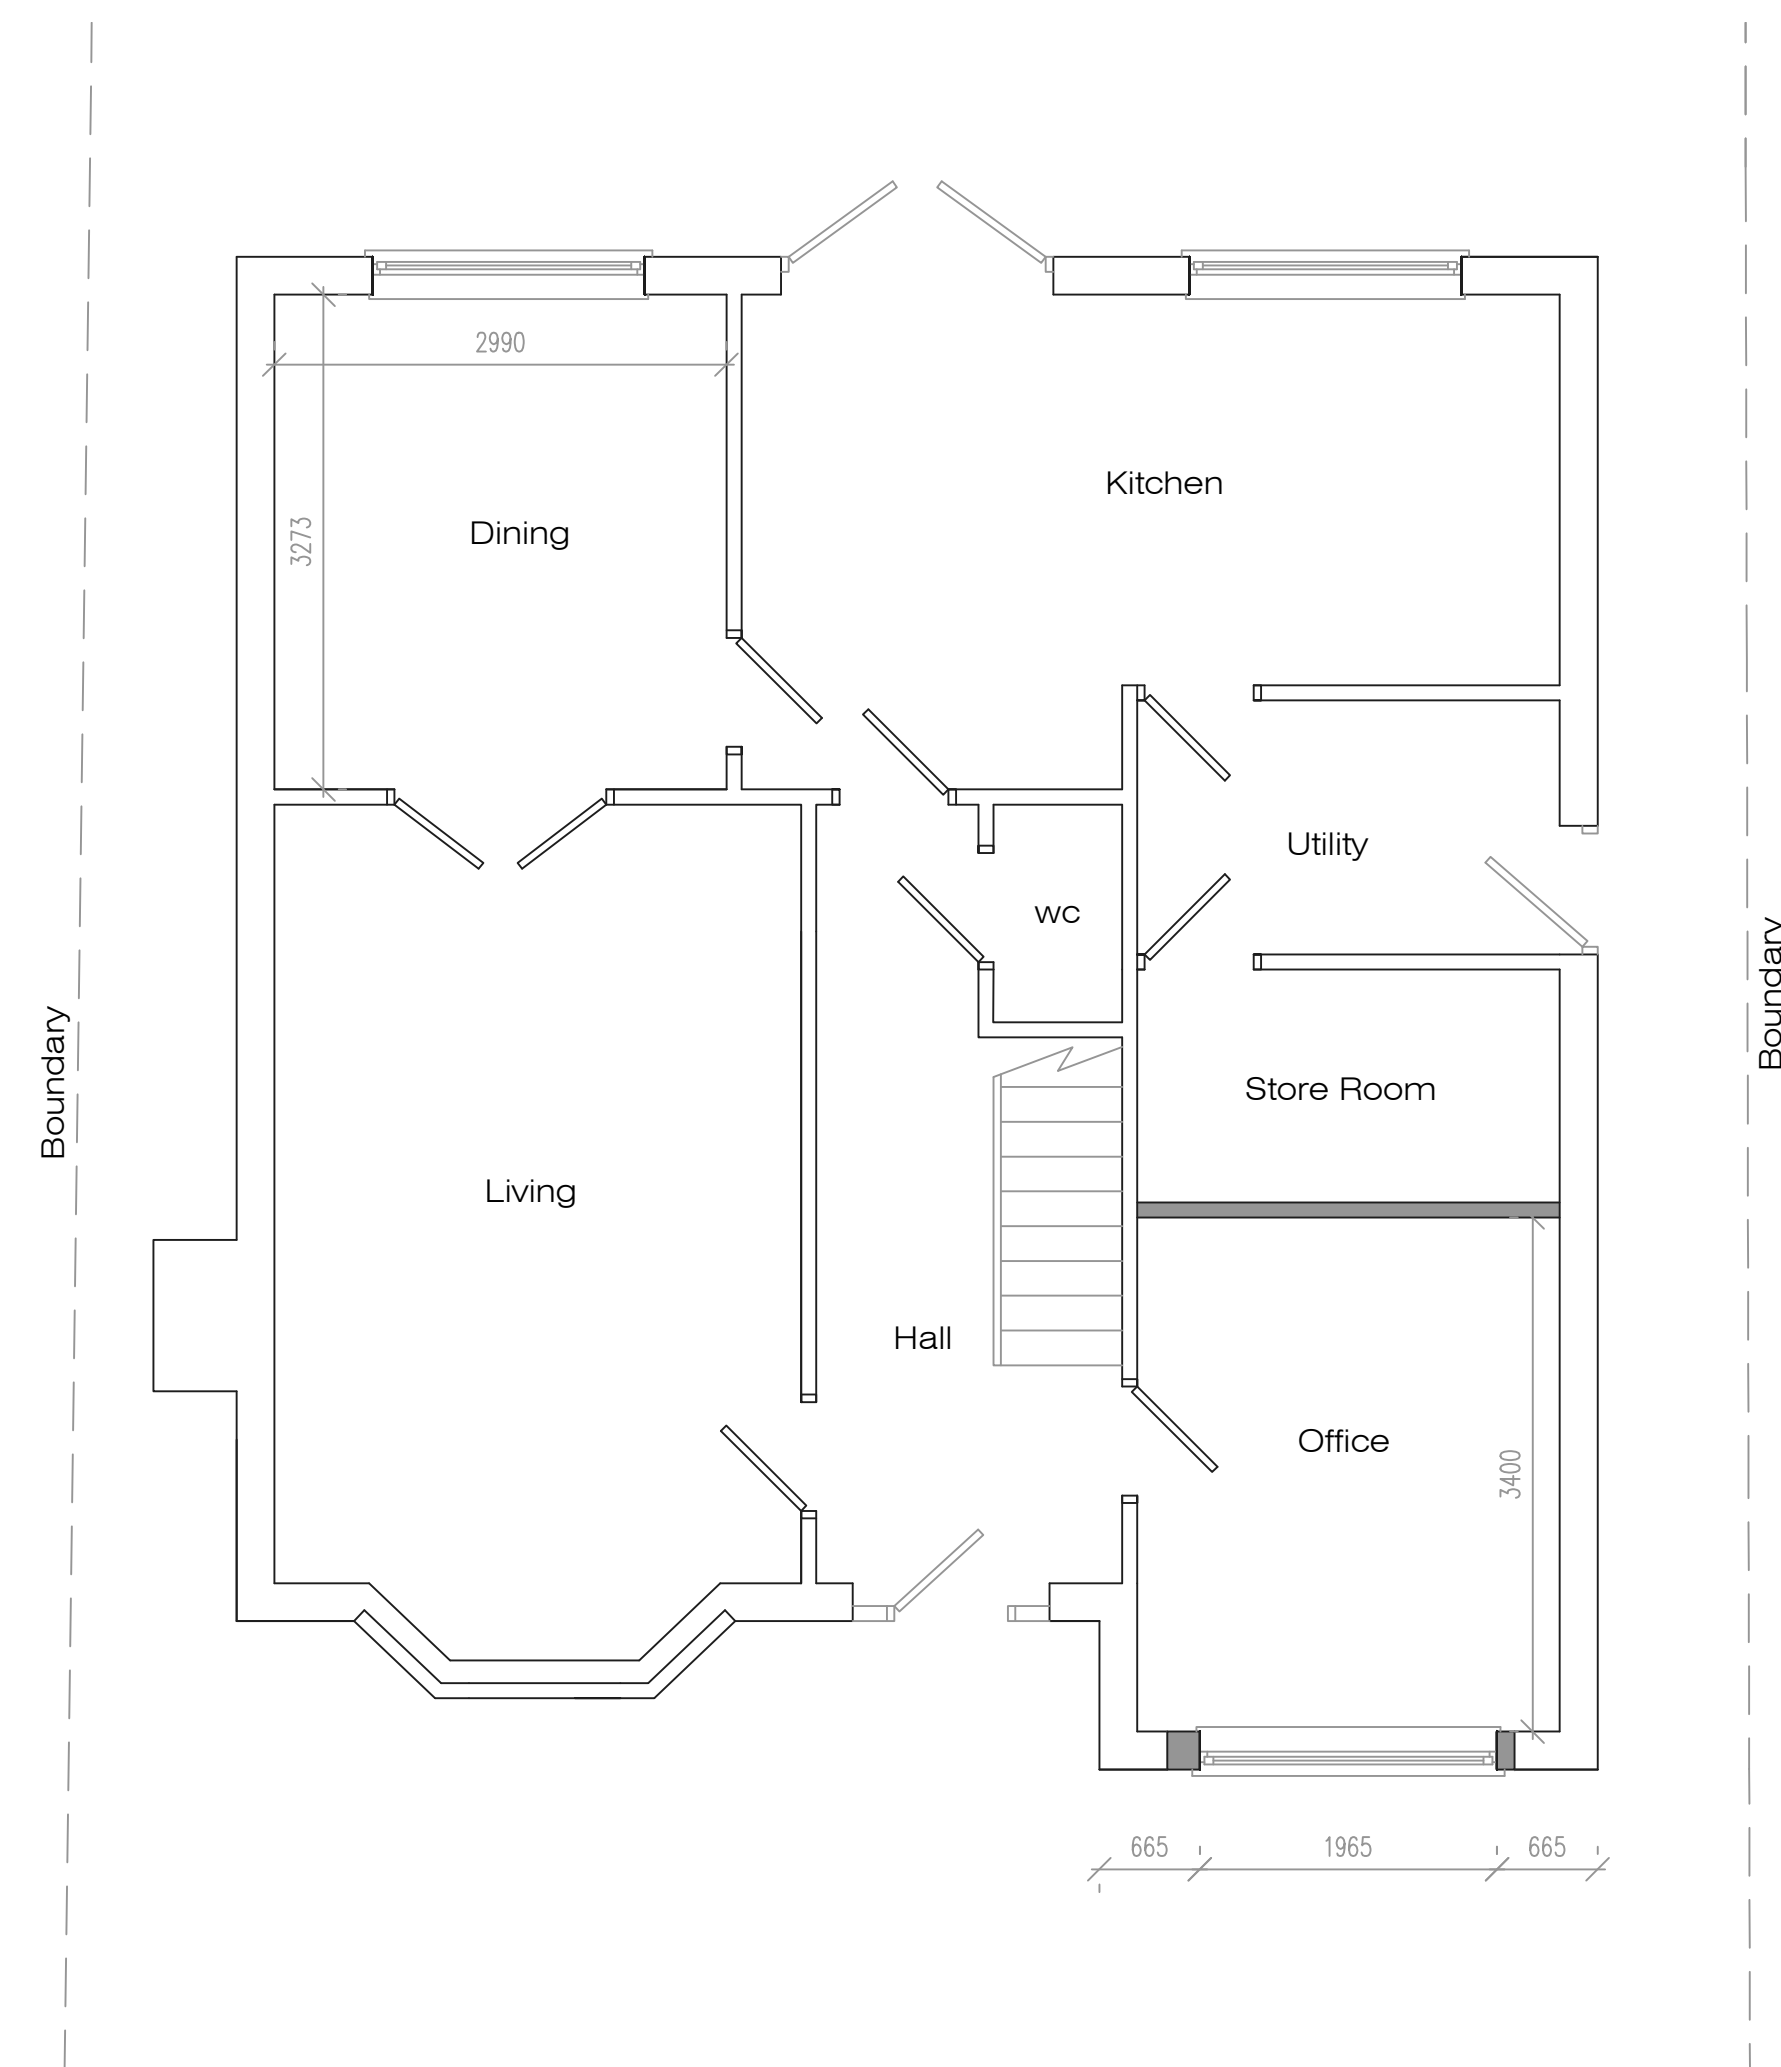

Proposed Ground Floor Plan

Address				
32 Balmoral Way, L34				
Job Title				
Conversion of garage into habitable room				
Drawing title				
Proposed Plans				
Chkd	Appvd	date	scale	Dwg No.
		June '26	1:50 @ A1	002