


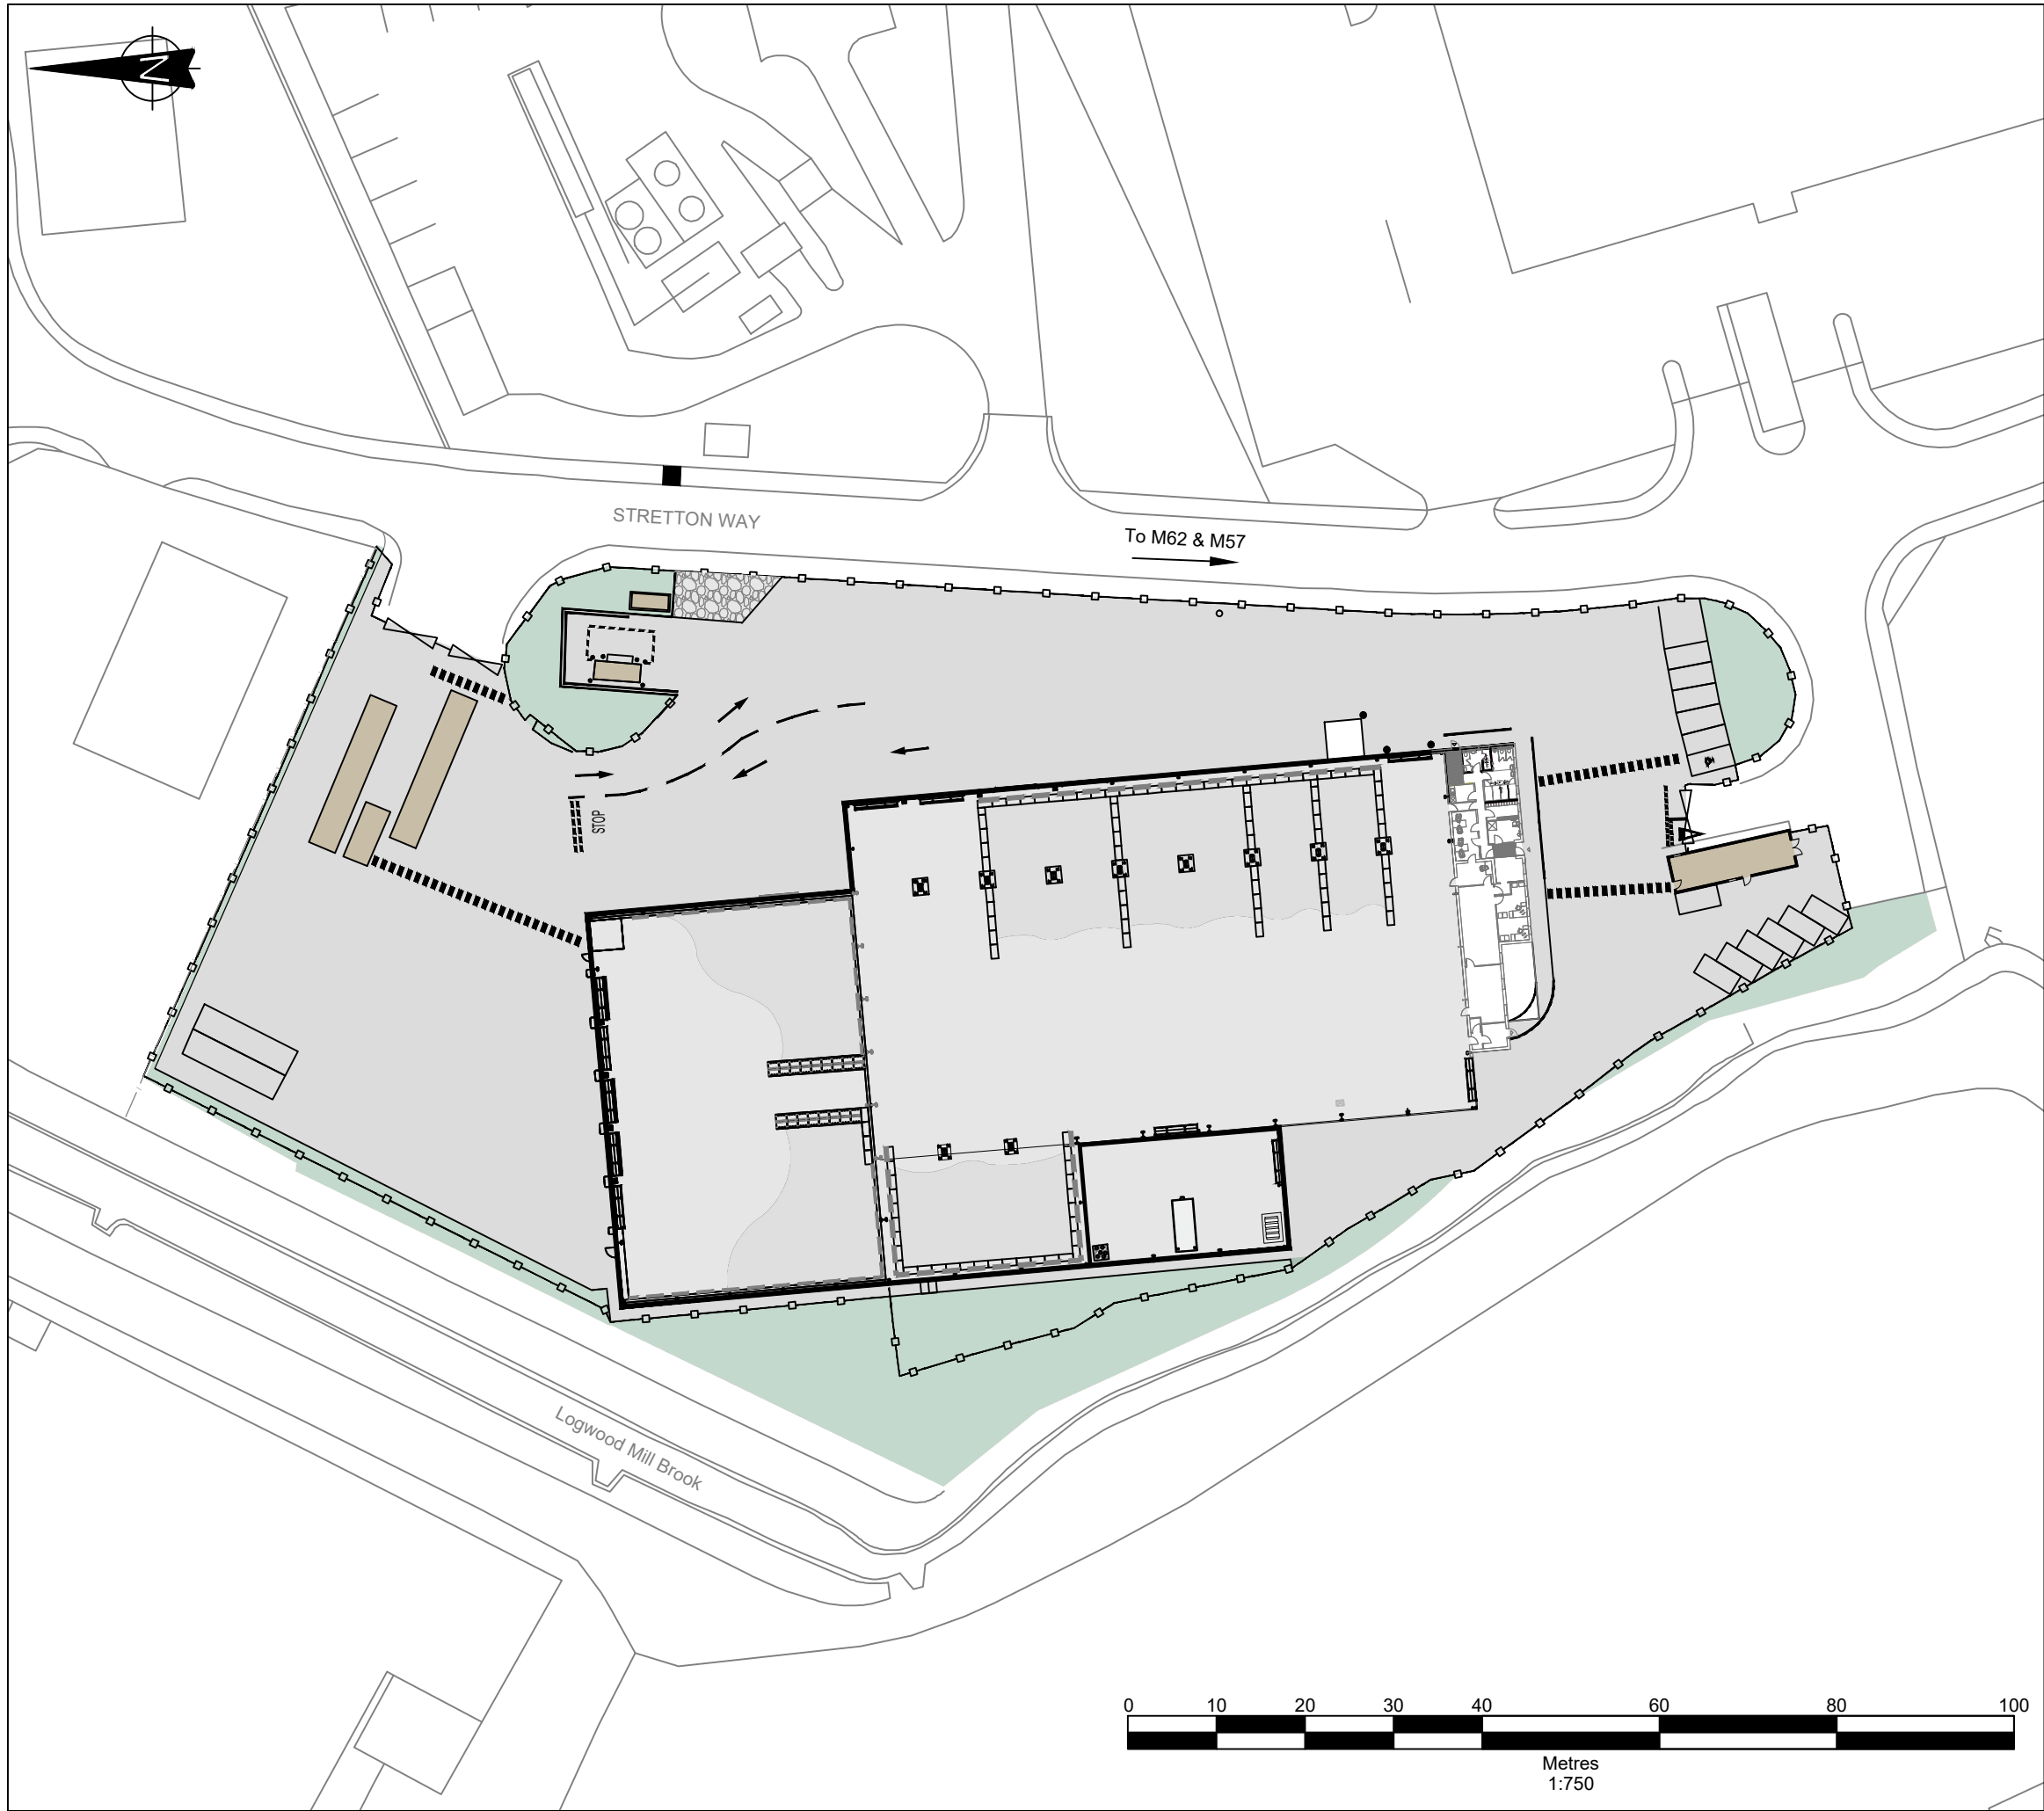

- NOTES:
1. ALL DIMENSIONS IN MILLIMETRES AND ALL LEVELS IN METRES ABOVE ORDNANCE DATUM.
 2. DO NOT SCALE FROM THIS DRAWING.
 3. ANY ANOMALIES IDENTIFIED WITH THE DETAILS SHOWN ON THIS DRAWING ARE TO BE BROUGHT TO THE ATTENTION OF FCC ENVIRONMENT (UK) LIMITED PRIOR TO CONSTRUCTION WORKS COMMENCING.

LEGEND:

	Fence
	Concrete Hardstanding
	Landscape Area
	Rough Ground

Revision:	Date:	Description:	By:	Chk:
-	-	-	-	-
B	17.02.26	Scale bar amended	BS	RB
A	03.02.26	Scale bar added	BH	RB

Reference files:
Information taken from plans;

Reproduced from Ordnance Survey Digital maps with the permission of the Controller of His Majesty's Stationery Office. © Crown copyright. FCC Environment (UK) Limited, 3 Sidings Court, White Rose Way, Doncaster DN4 5NU. Licence No 0100031673

FCC Environment (UK) Limited
3 Sidings Court, White Rose Way, Doncaster. DN4 5NU

Site:		HUYTON WTS		
Drawing Title:		Existing Site Plan		
Drawn By:	Checked By:	Date:	Scale:	Paper Size:
BS	RB	17.02.26	1:750	A3
Status:	Revision:	Drawing No:	Plan Number:	
FINAL	B	105A505	PLAN 02	