





FRONT ELEVATION



REAR ELEVATION

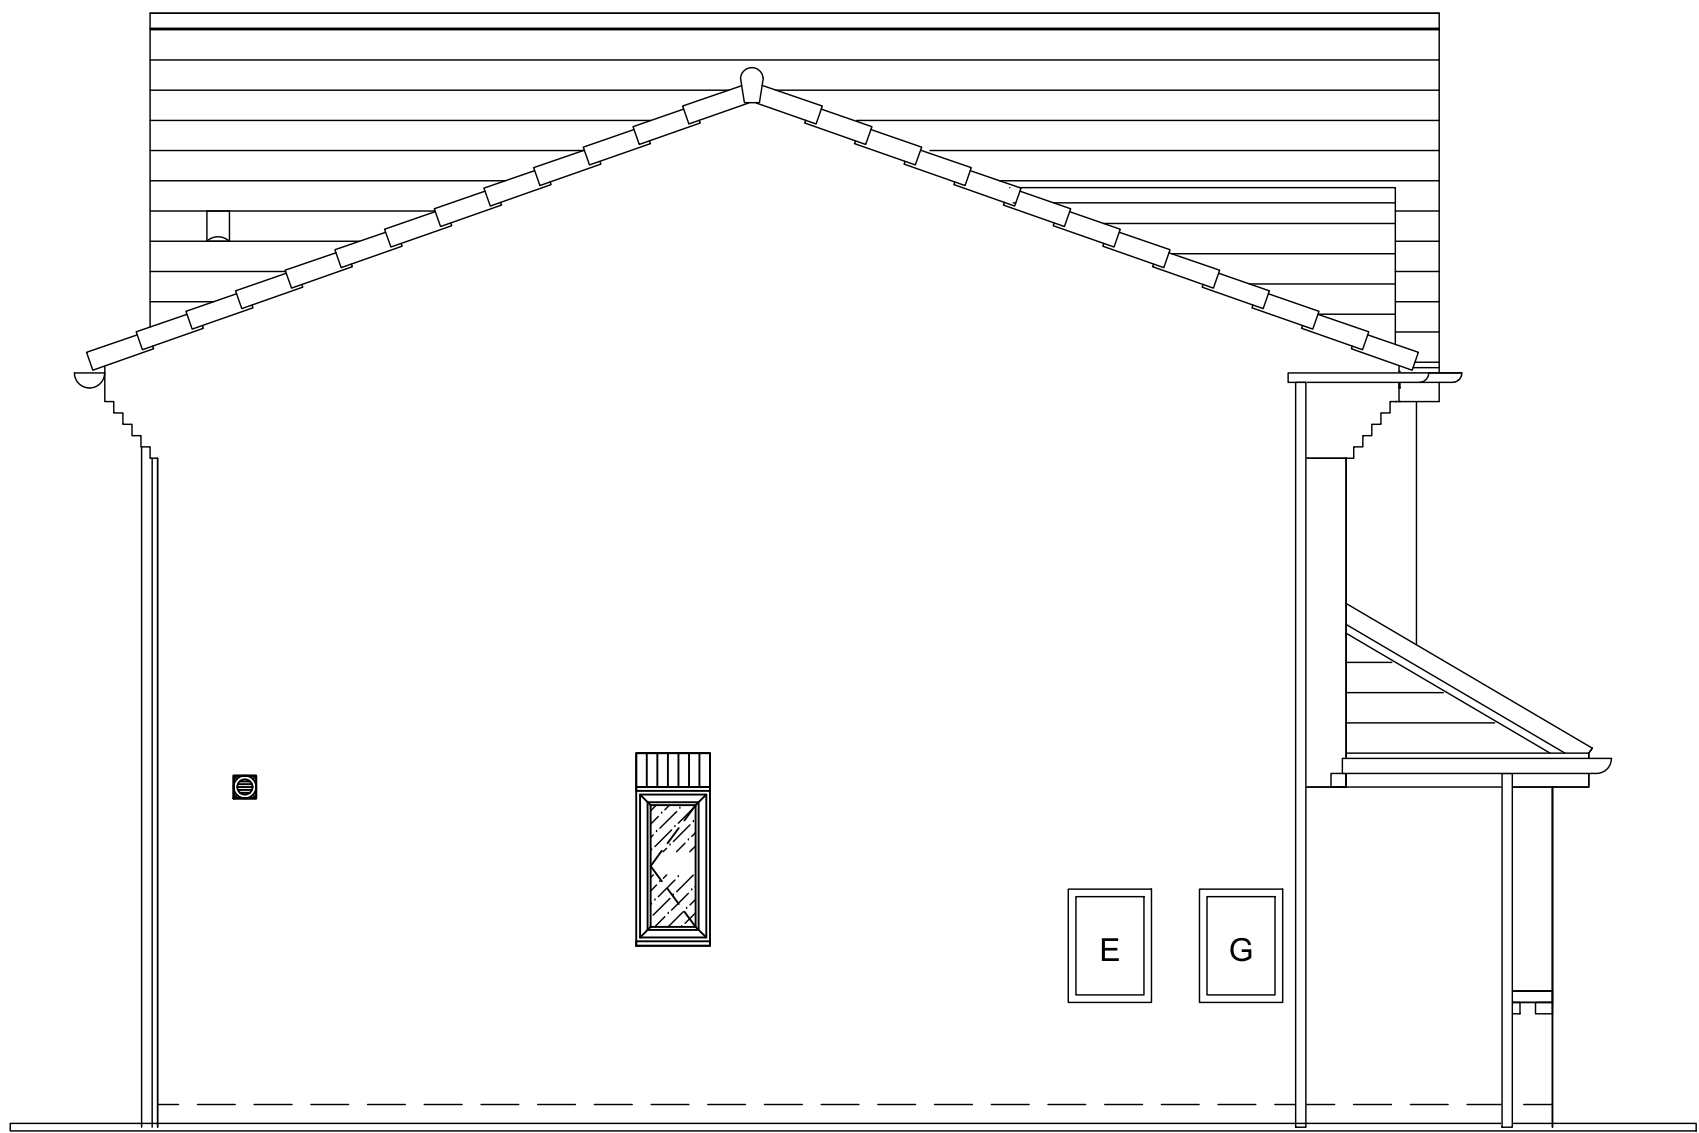

SIDE ELEVATION

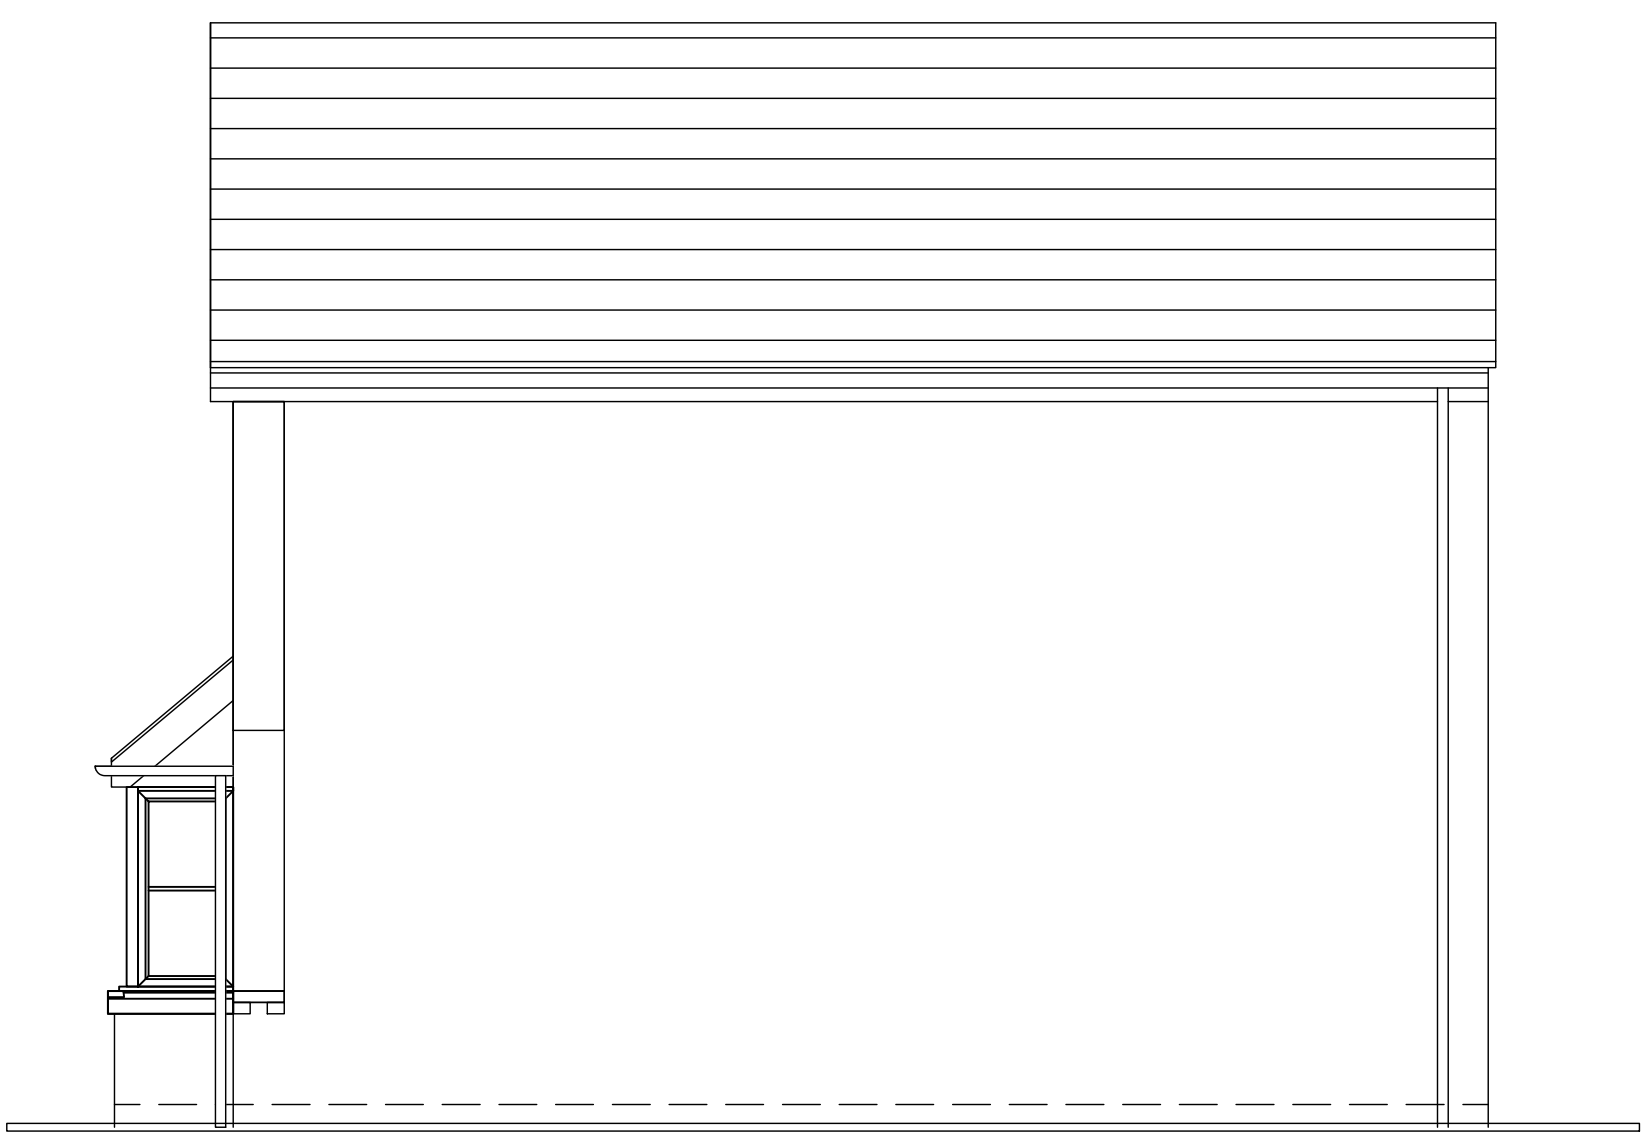

SIDE ELEVATION

© PVA ARCHITECTURE
THIS DRAWING IS THE PROPERTY OF PVA ARCHITECTURE LTD. AND IS
ISSUED ON THE CONDITION THAT IT IS NOT TO BE REPRODUCED, COPIED OR
USED IN ANY MANNER WITHOUT THE WRITTEN CONSENT OF PVA ARCHITECTURE LTD.
NO GUARANTEE OR WARRANTY IS MADE BY THE ARCHITECT FOR THE ACCURACY OF THE INFORMATION
CONTAINED HEREIN. THE ARCHITECT SHALL NOT BE RESPONSIBLE FOR ANY CONSEQUENCES OF THE
USE OF THIS DRAWING. THE ARCHITECT SHALL NOT BE RESPONSIBLE FOR ANY CONSEQUENCES OF THE
USE OF THIS DRAWING. THE ARCHITECT SHALL NOT BE RESPONSIBLE FOR ANY CONSEQUENCES OF THE
USE OF THIS DRAWING.

Rev: 01
Date: 03/02/2025
By: PKH
Checked: PKH
Desc: EXISTING ELEVATIONS

Scale 1:50
0 0.5 1.5 3 5m



CLIENT:		TITLE:			
63 MIDDLETON DRIVE PRESCOT, L35 7AD		EXISTING ELEVATIONS			
PROJECT:		SCALE:	DATE:	DRAWN BY:	CHECKED:
GARAGE CONVERSION		1:50 @A1	03/02/2025	PKH	-
STATUS:		PROJ No:	DWG No:	REV:	
PLANNING		PKH/500	02	-	