




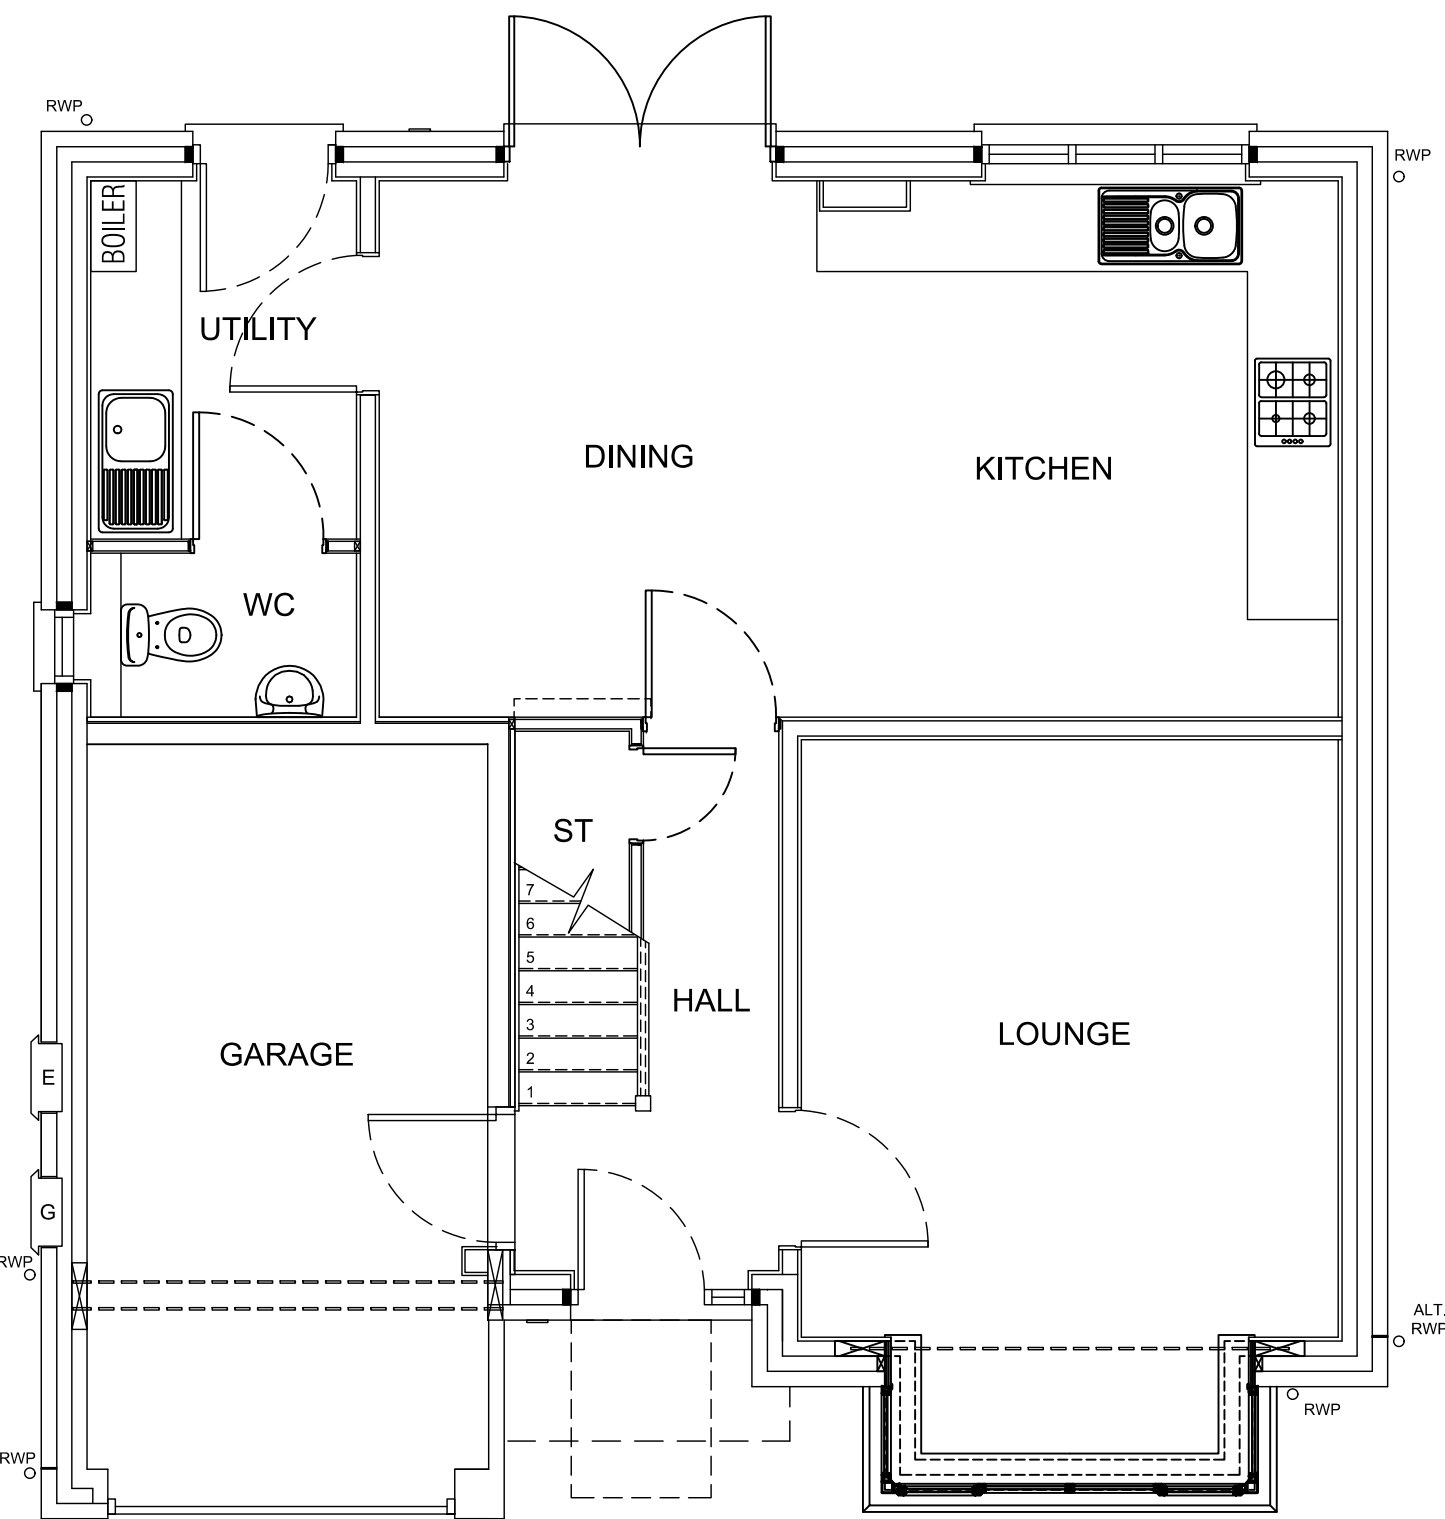


GROUND FLOOR PLAN

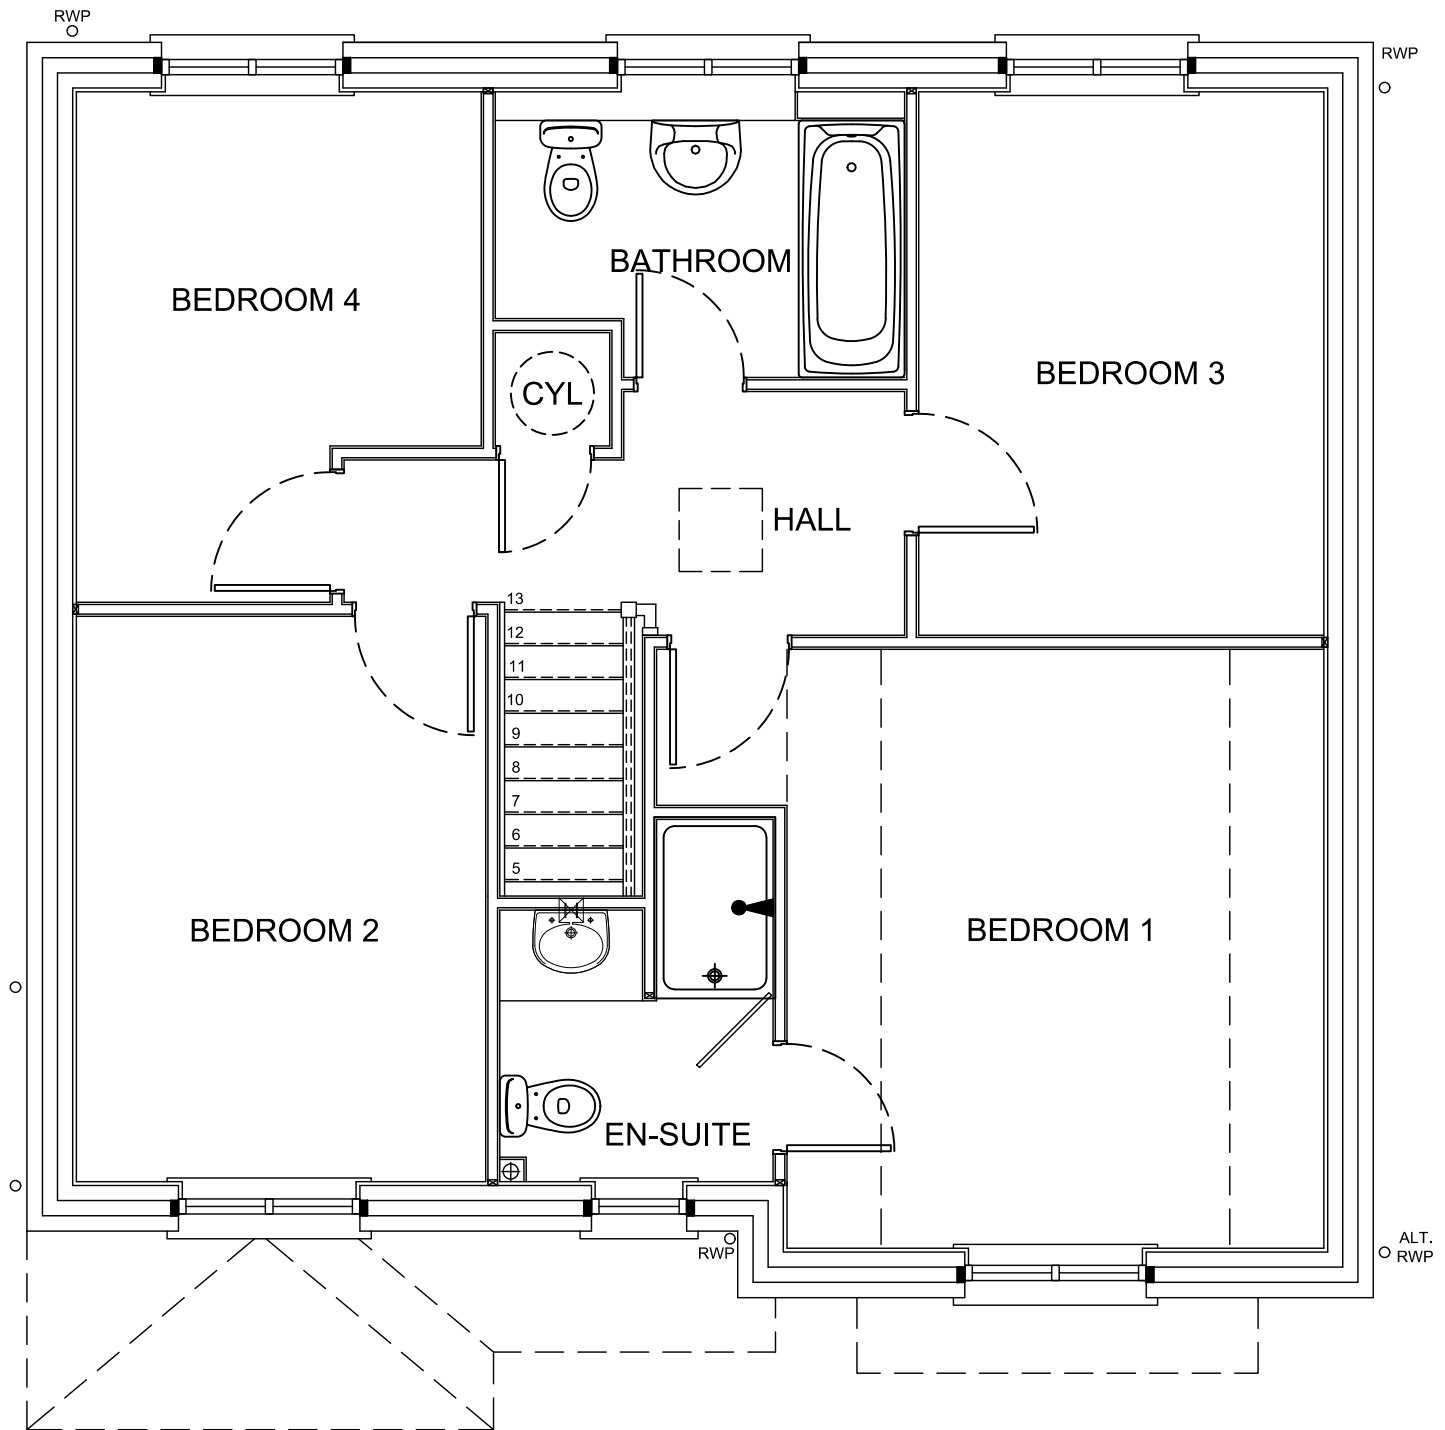


FIRST FLOOR PLAN

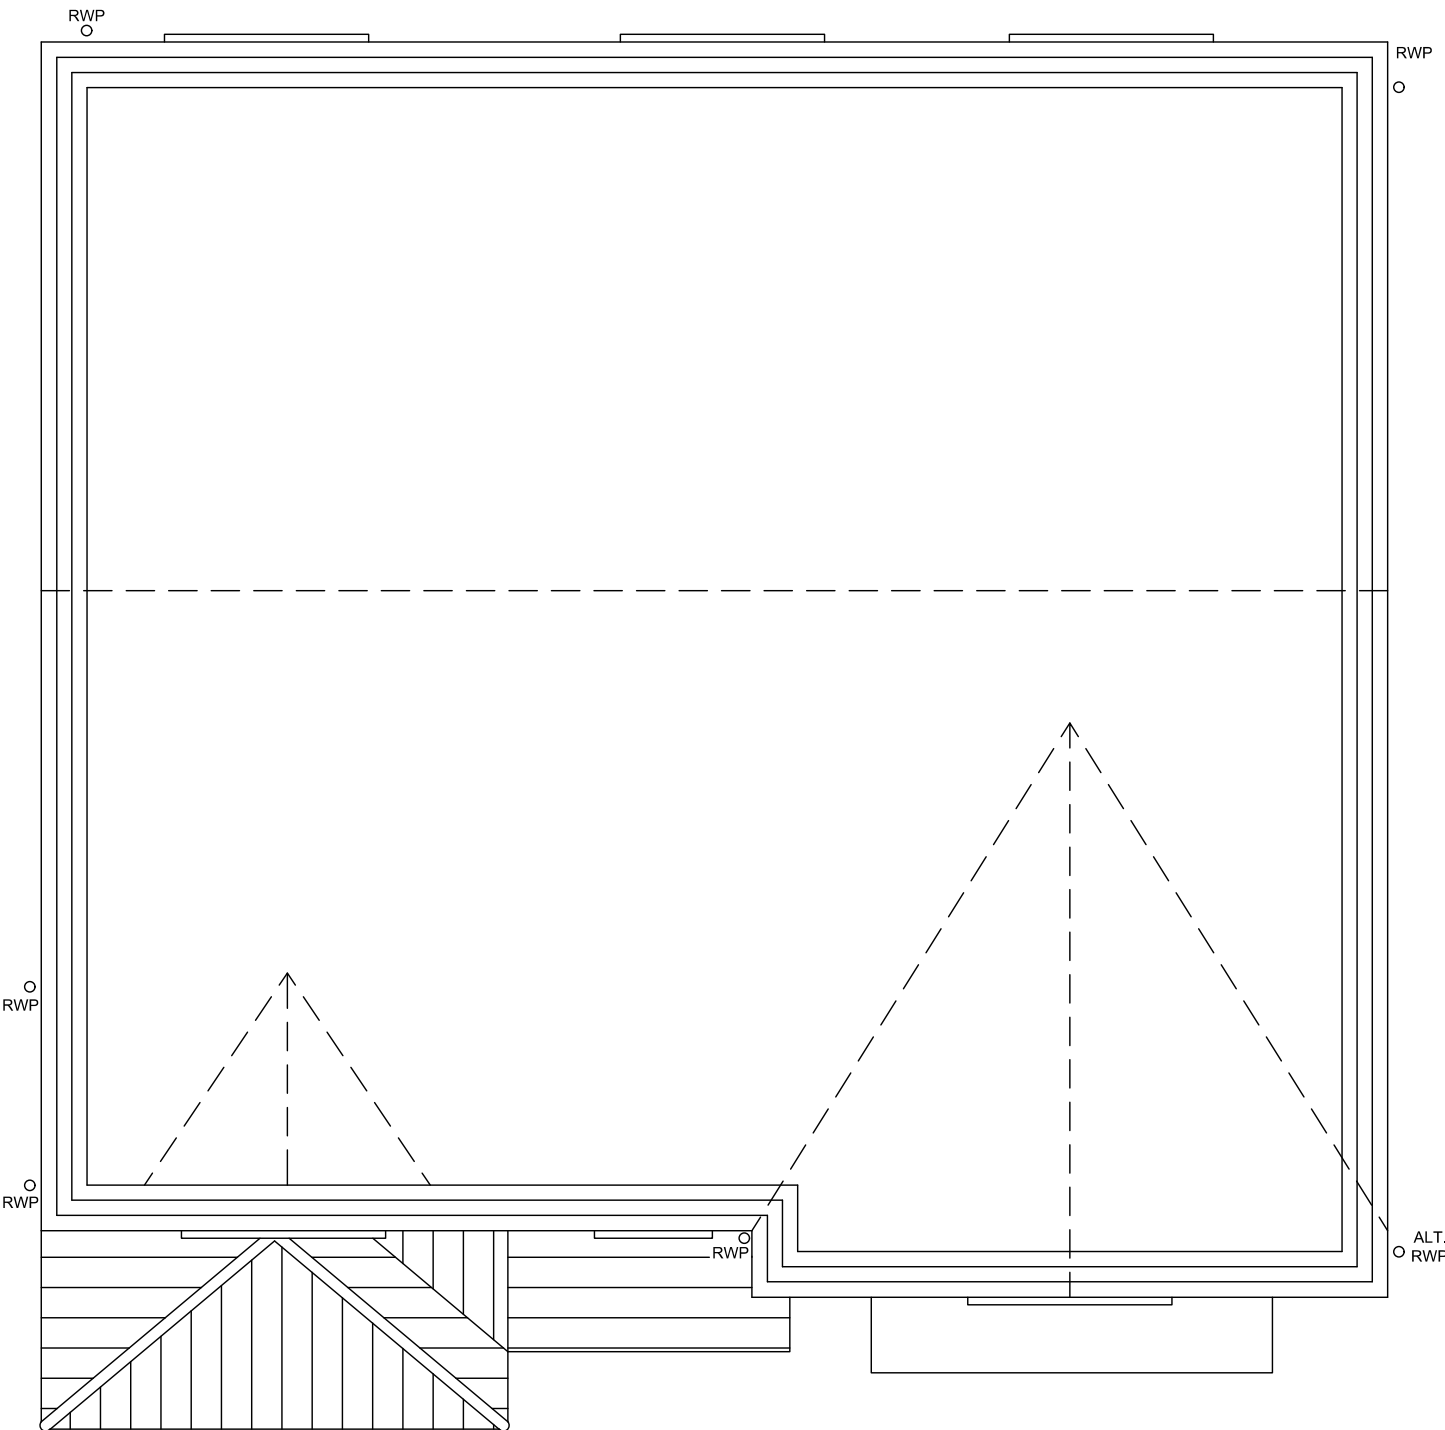

LOFT FLOOR PLAN

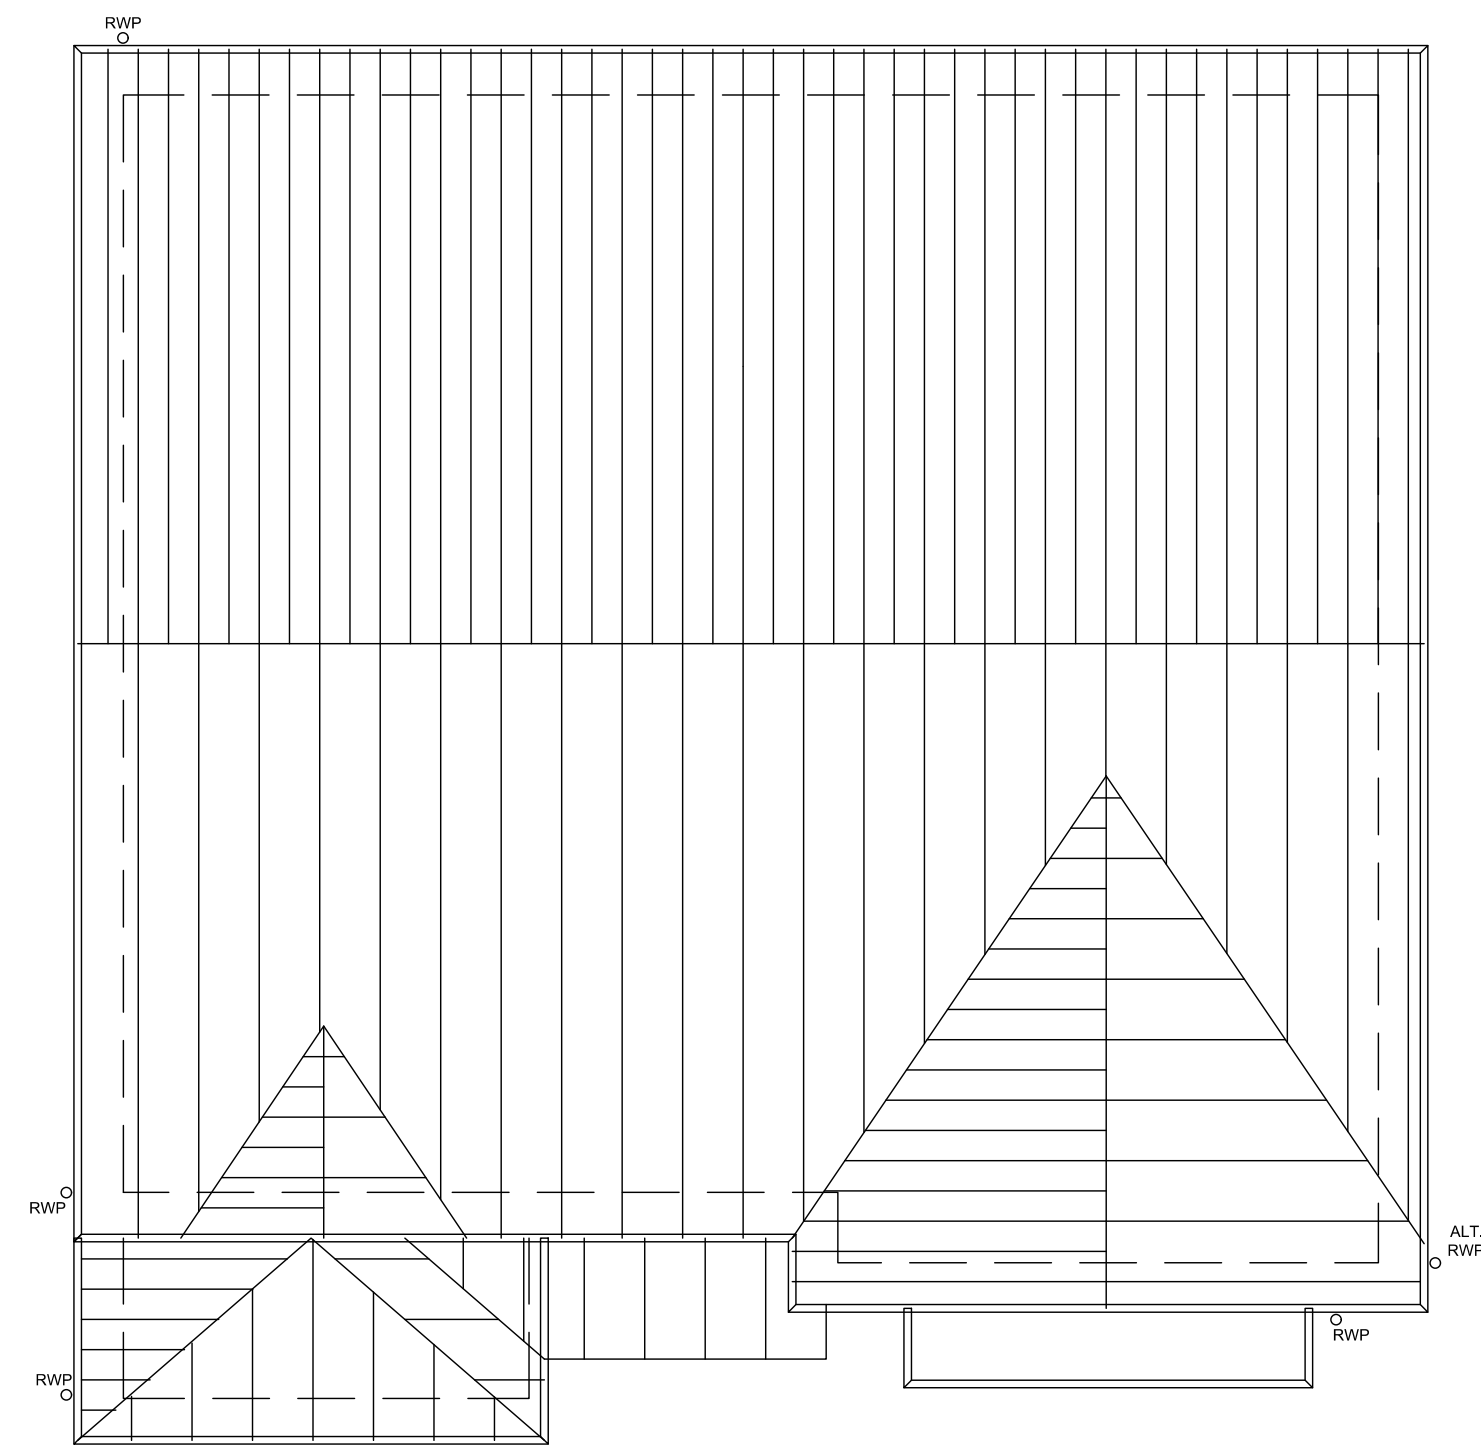

ROOF PLAN

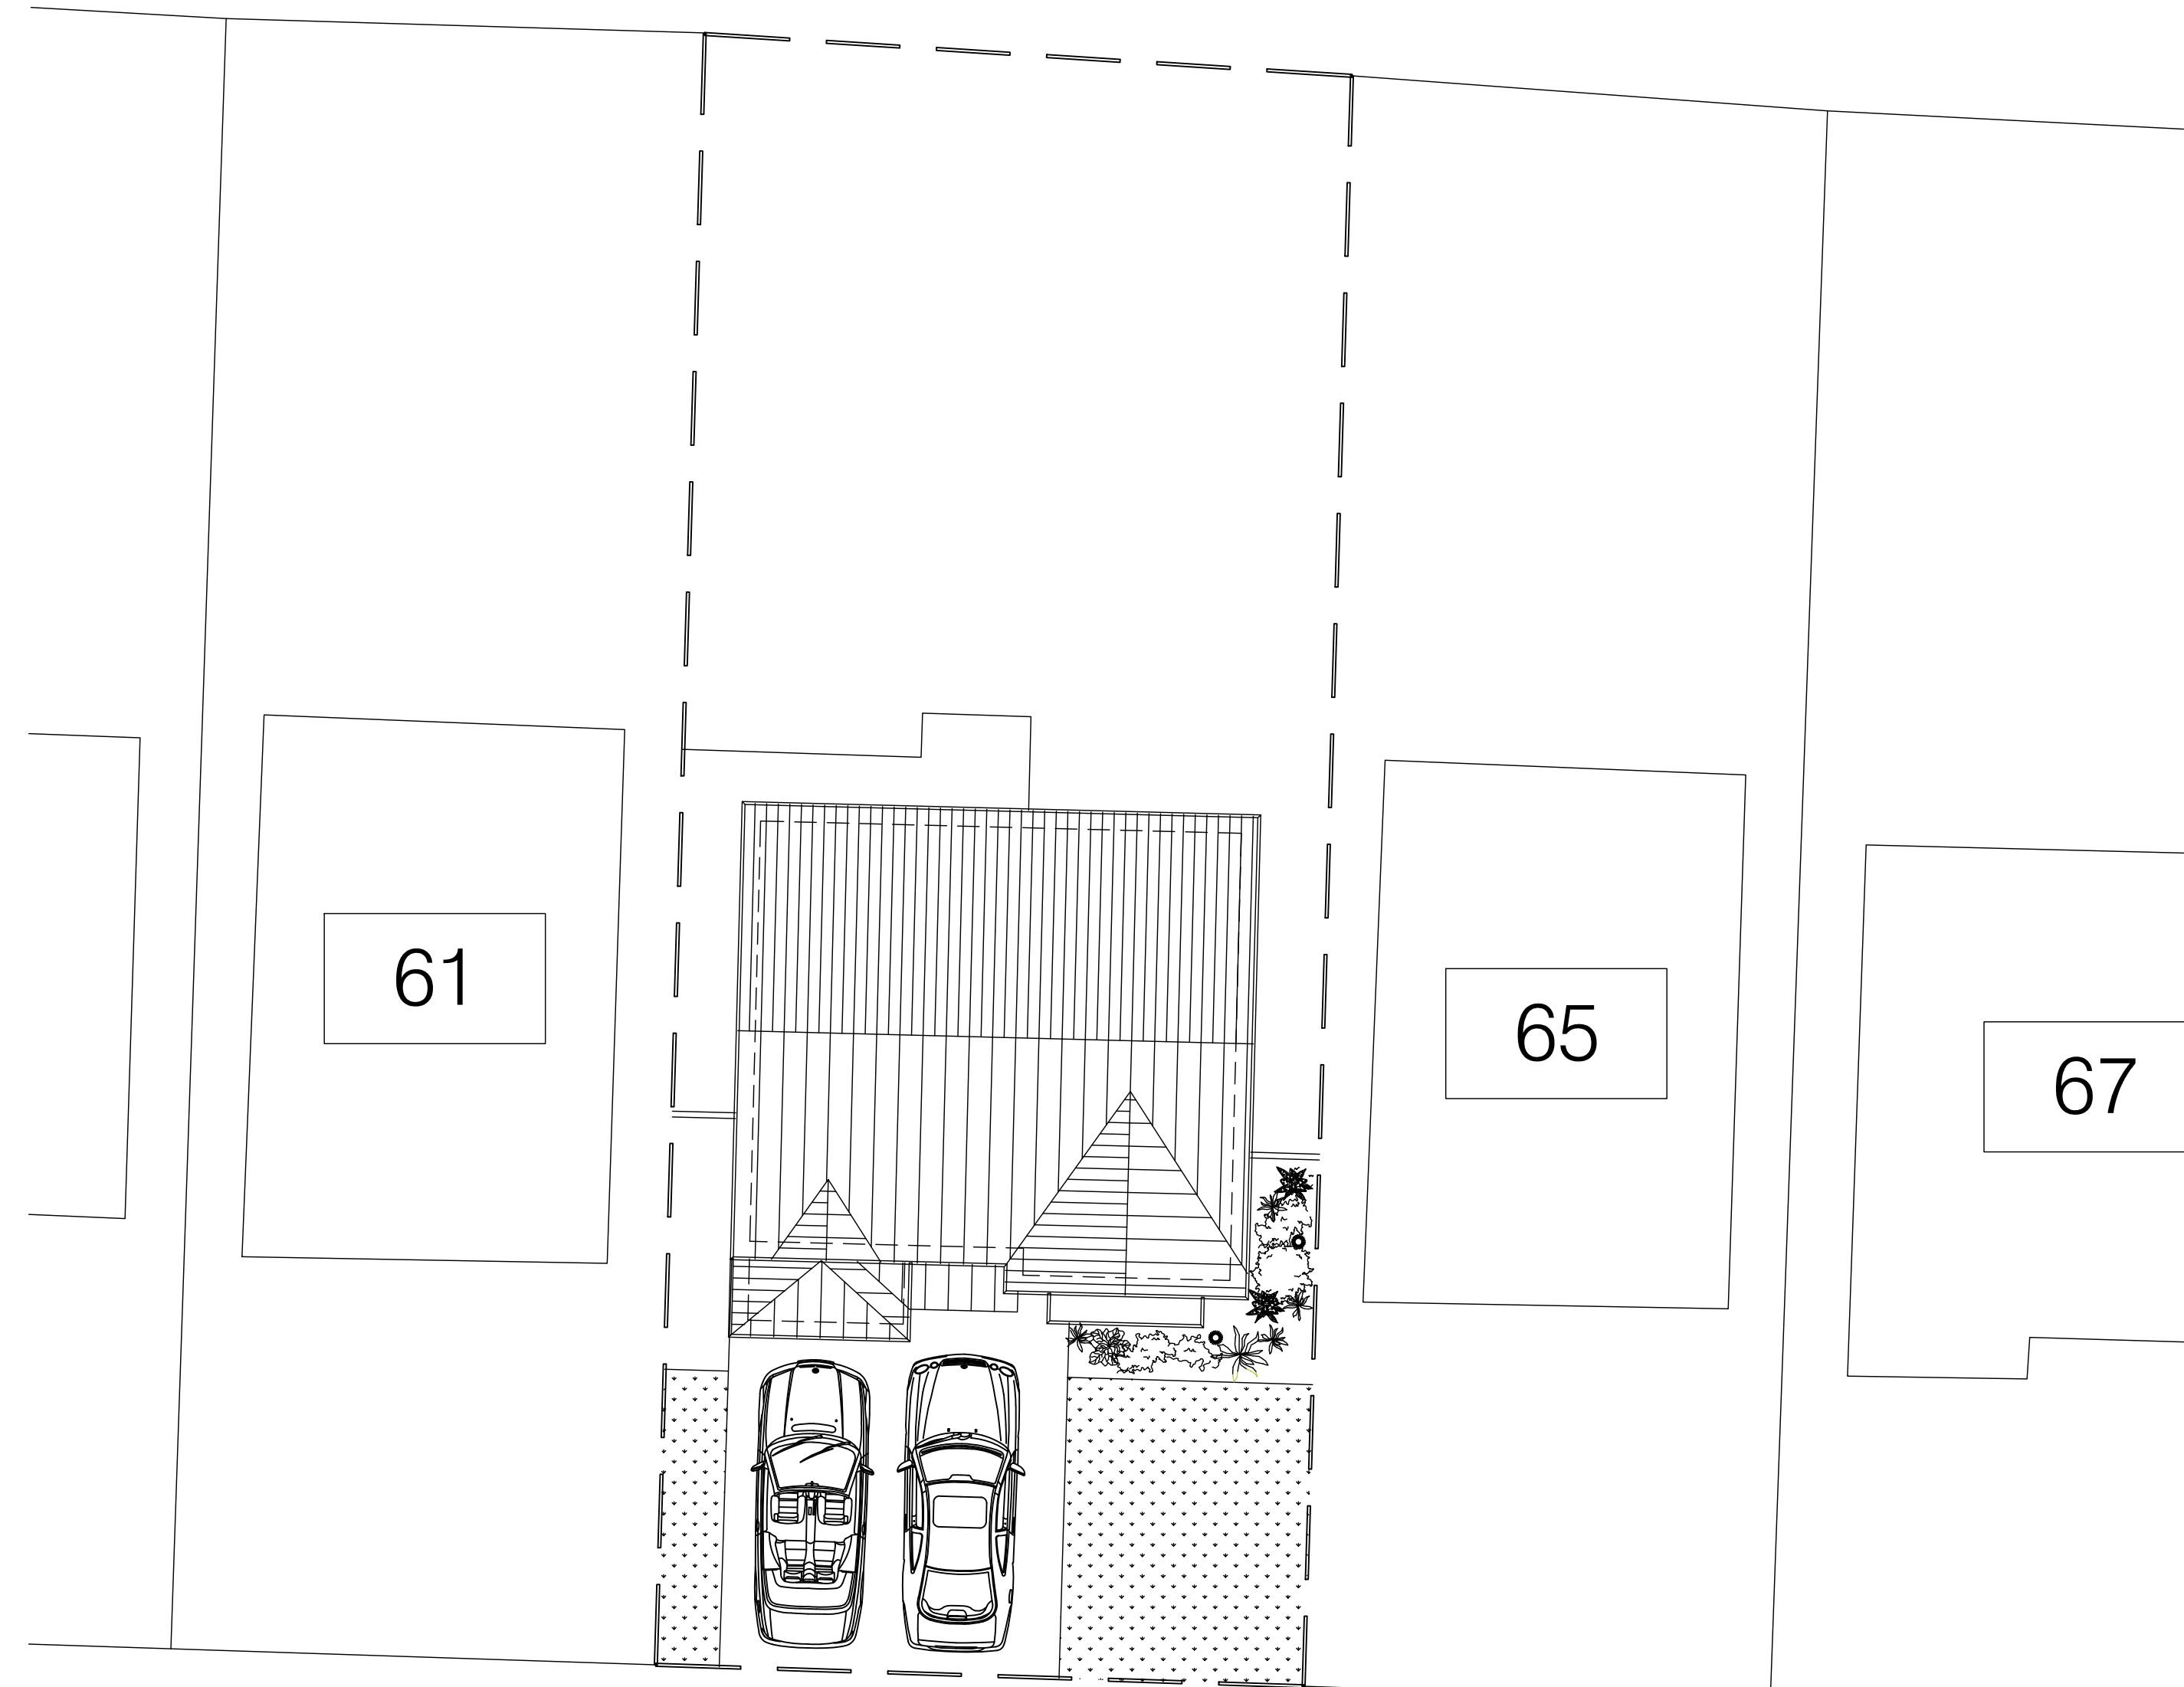

SITE PLAN 1:100

MIDDLETON DRIVE



CLIENT:	TITLE: EXISTING FLOOR PLANS & SITE PLAN			
63 MIDDLETON DRIVE PRESCOT, L35 7AD				
PROJECT: GARAGE CONVERSION	SCALE: 1:50 @A1	DATE: 03/02/2025	DRAWN BY: PKH	CHECKED: -
STATUS: PLANNING	PROJ No: PKH/500	DWG No: 01	REV: -	

