





FRONT ELEVATION



REAR ELEVATION

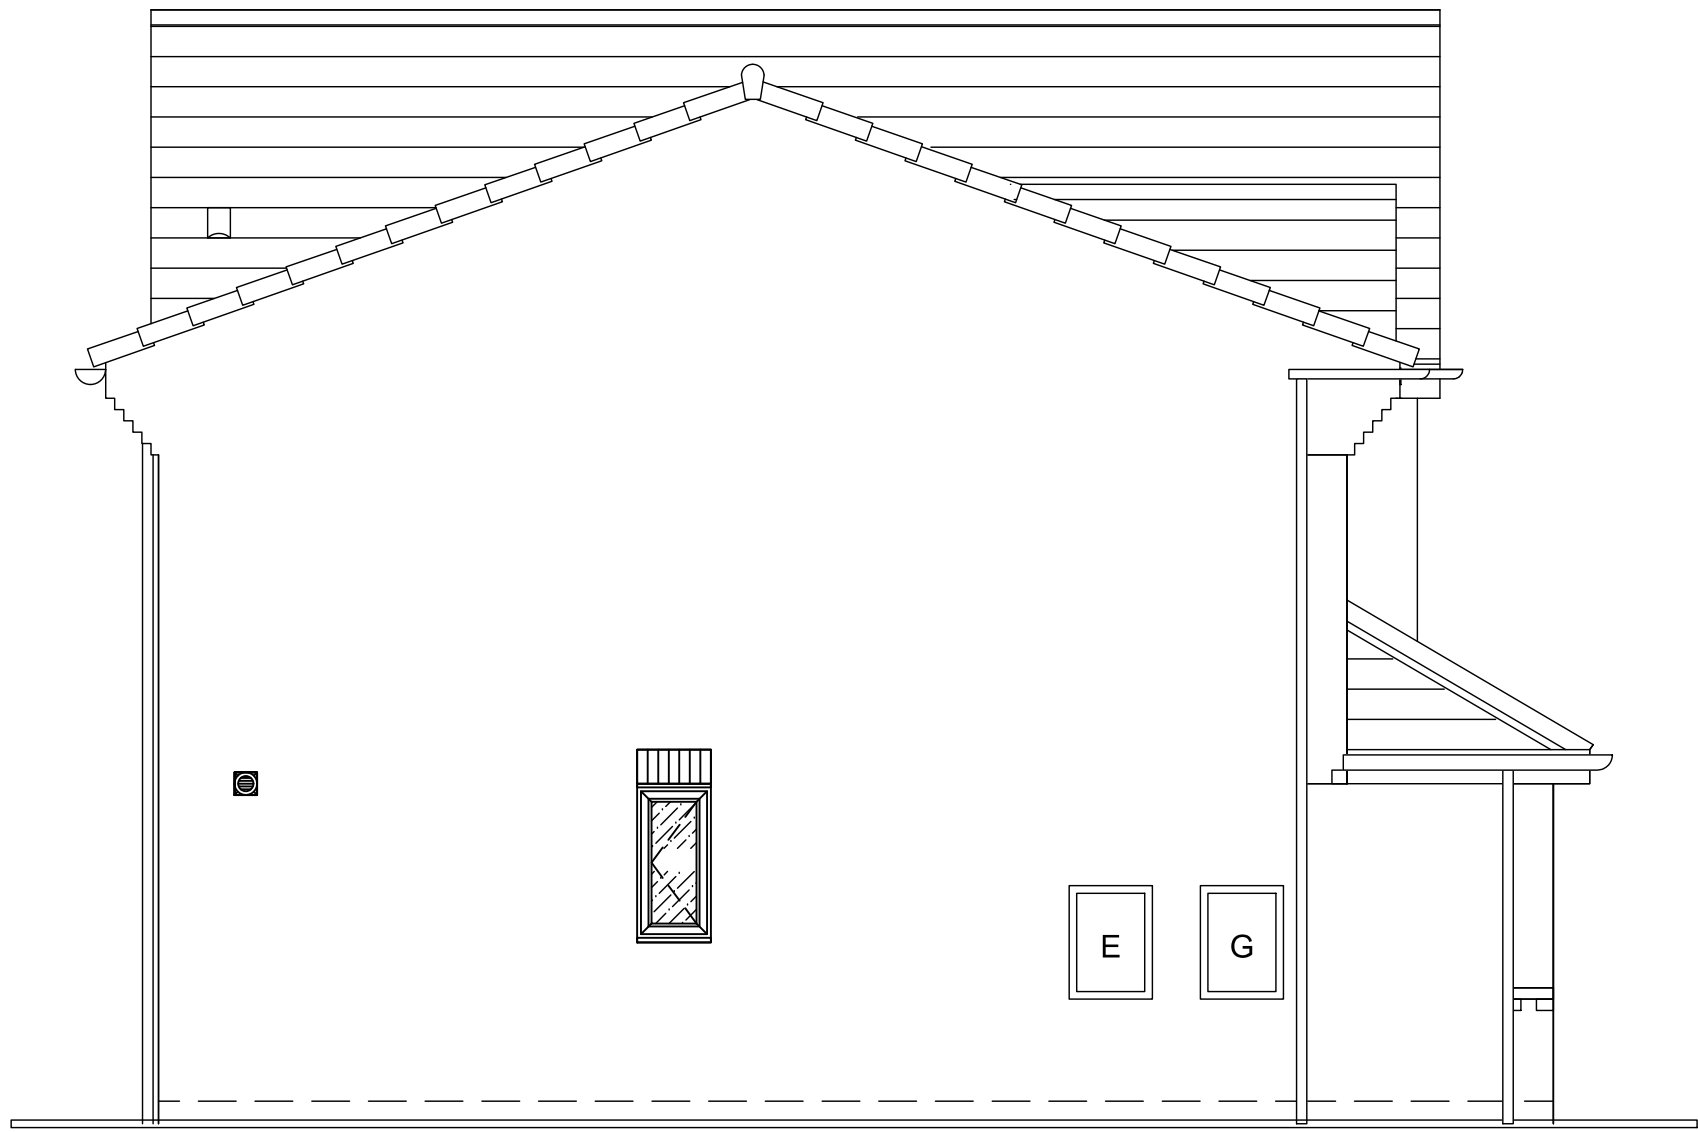

SIDE ELEVATION

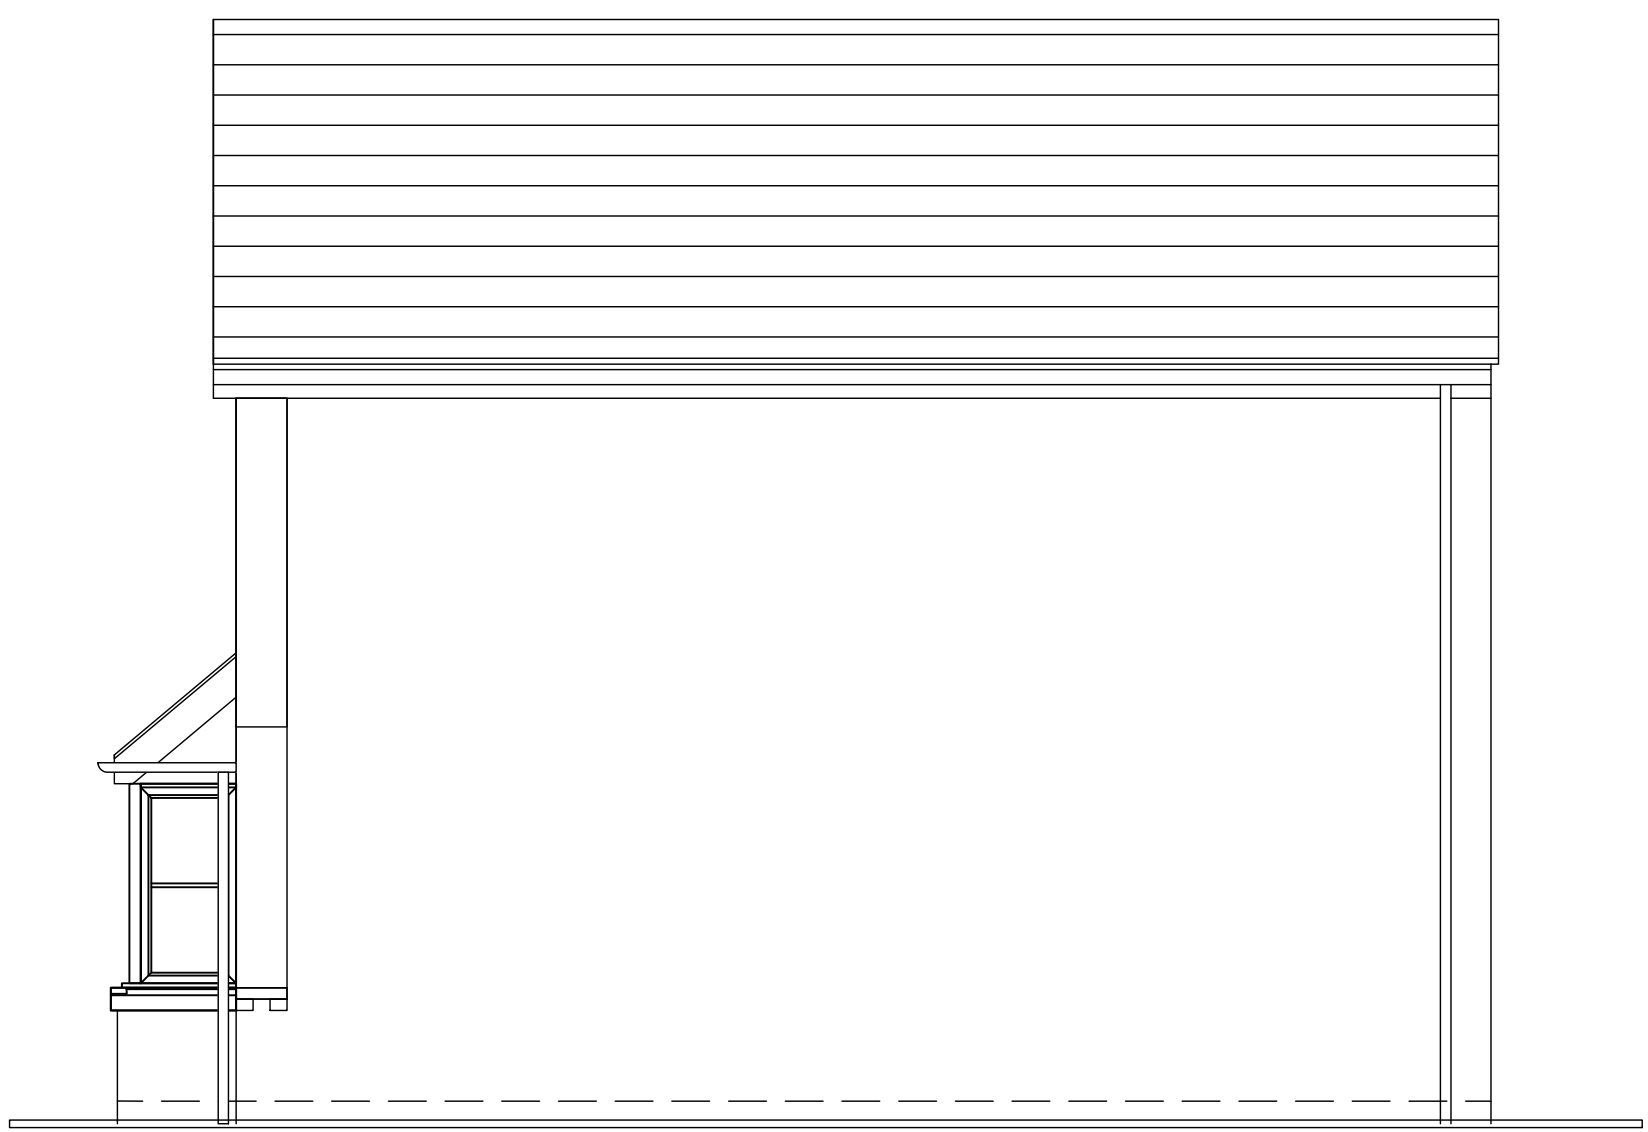

SIDE ELEVATION

© PKH ARCHITECTURE
THIS DRAWING IS THE PROPERTY OF PKH ARCHITECTURE LTD. AND IS
ISSUED ON THE CONDITION THAT IT IS NOT REPRODUCED, COPIED OR
USED IN ANY MANNER WITHOUT THE WRITTEN CONSENT OF
PKH ARCHITECTURE LTD.
NO WARRANTIES ARE MADE BY PKH ARCHITECTURE LTD. IN CONNECTION
WITH THIS DRAWING. THE DRAWING IS FOR INFORMATION ONLY AND
SHOULD NOT BE USED FOR ANY OTHER PURPOSE. THE DRAWING
SHOULD BE READ TOGETHER WITH THE SPECIFICATION, BILL OF
MATERIALS AND ANY OTHER DOCUMENTS.

Rev	Date	By	Checked	Disc

Scale 1:50 0 0.5 1.5 3 5m



CLIENT:	TITLE: PROPOSED ELEVATIONS			
63 MIDDLETON DRIVE PRESCOT, L35 7AD				
PROJECT: GARAGE CONVERSION	SCALE: 1:50 @A1	DATE: 03/02/2025	DRAWN BY: PKH	CHECKED: -
STATUS: PLANNING	PROJ No: PKH/500	DWG No: 04	REV: -	