

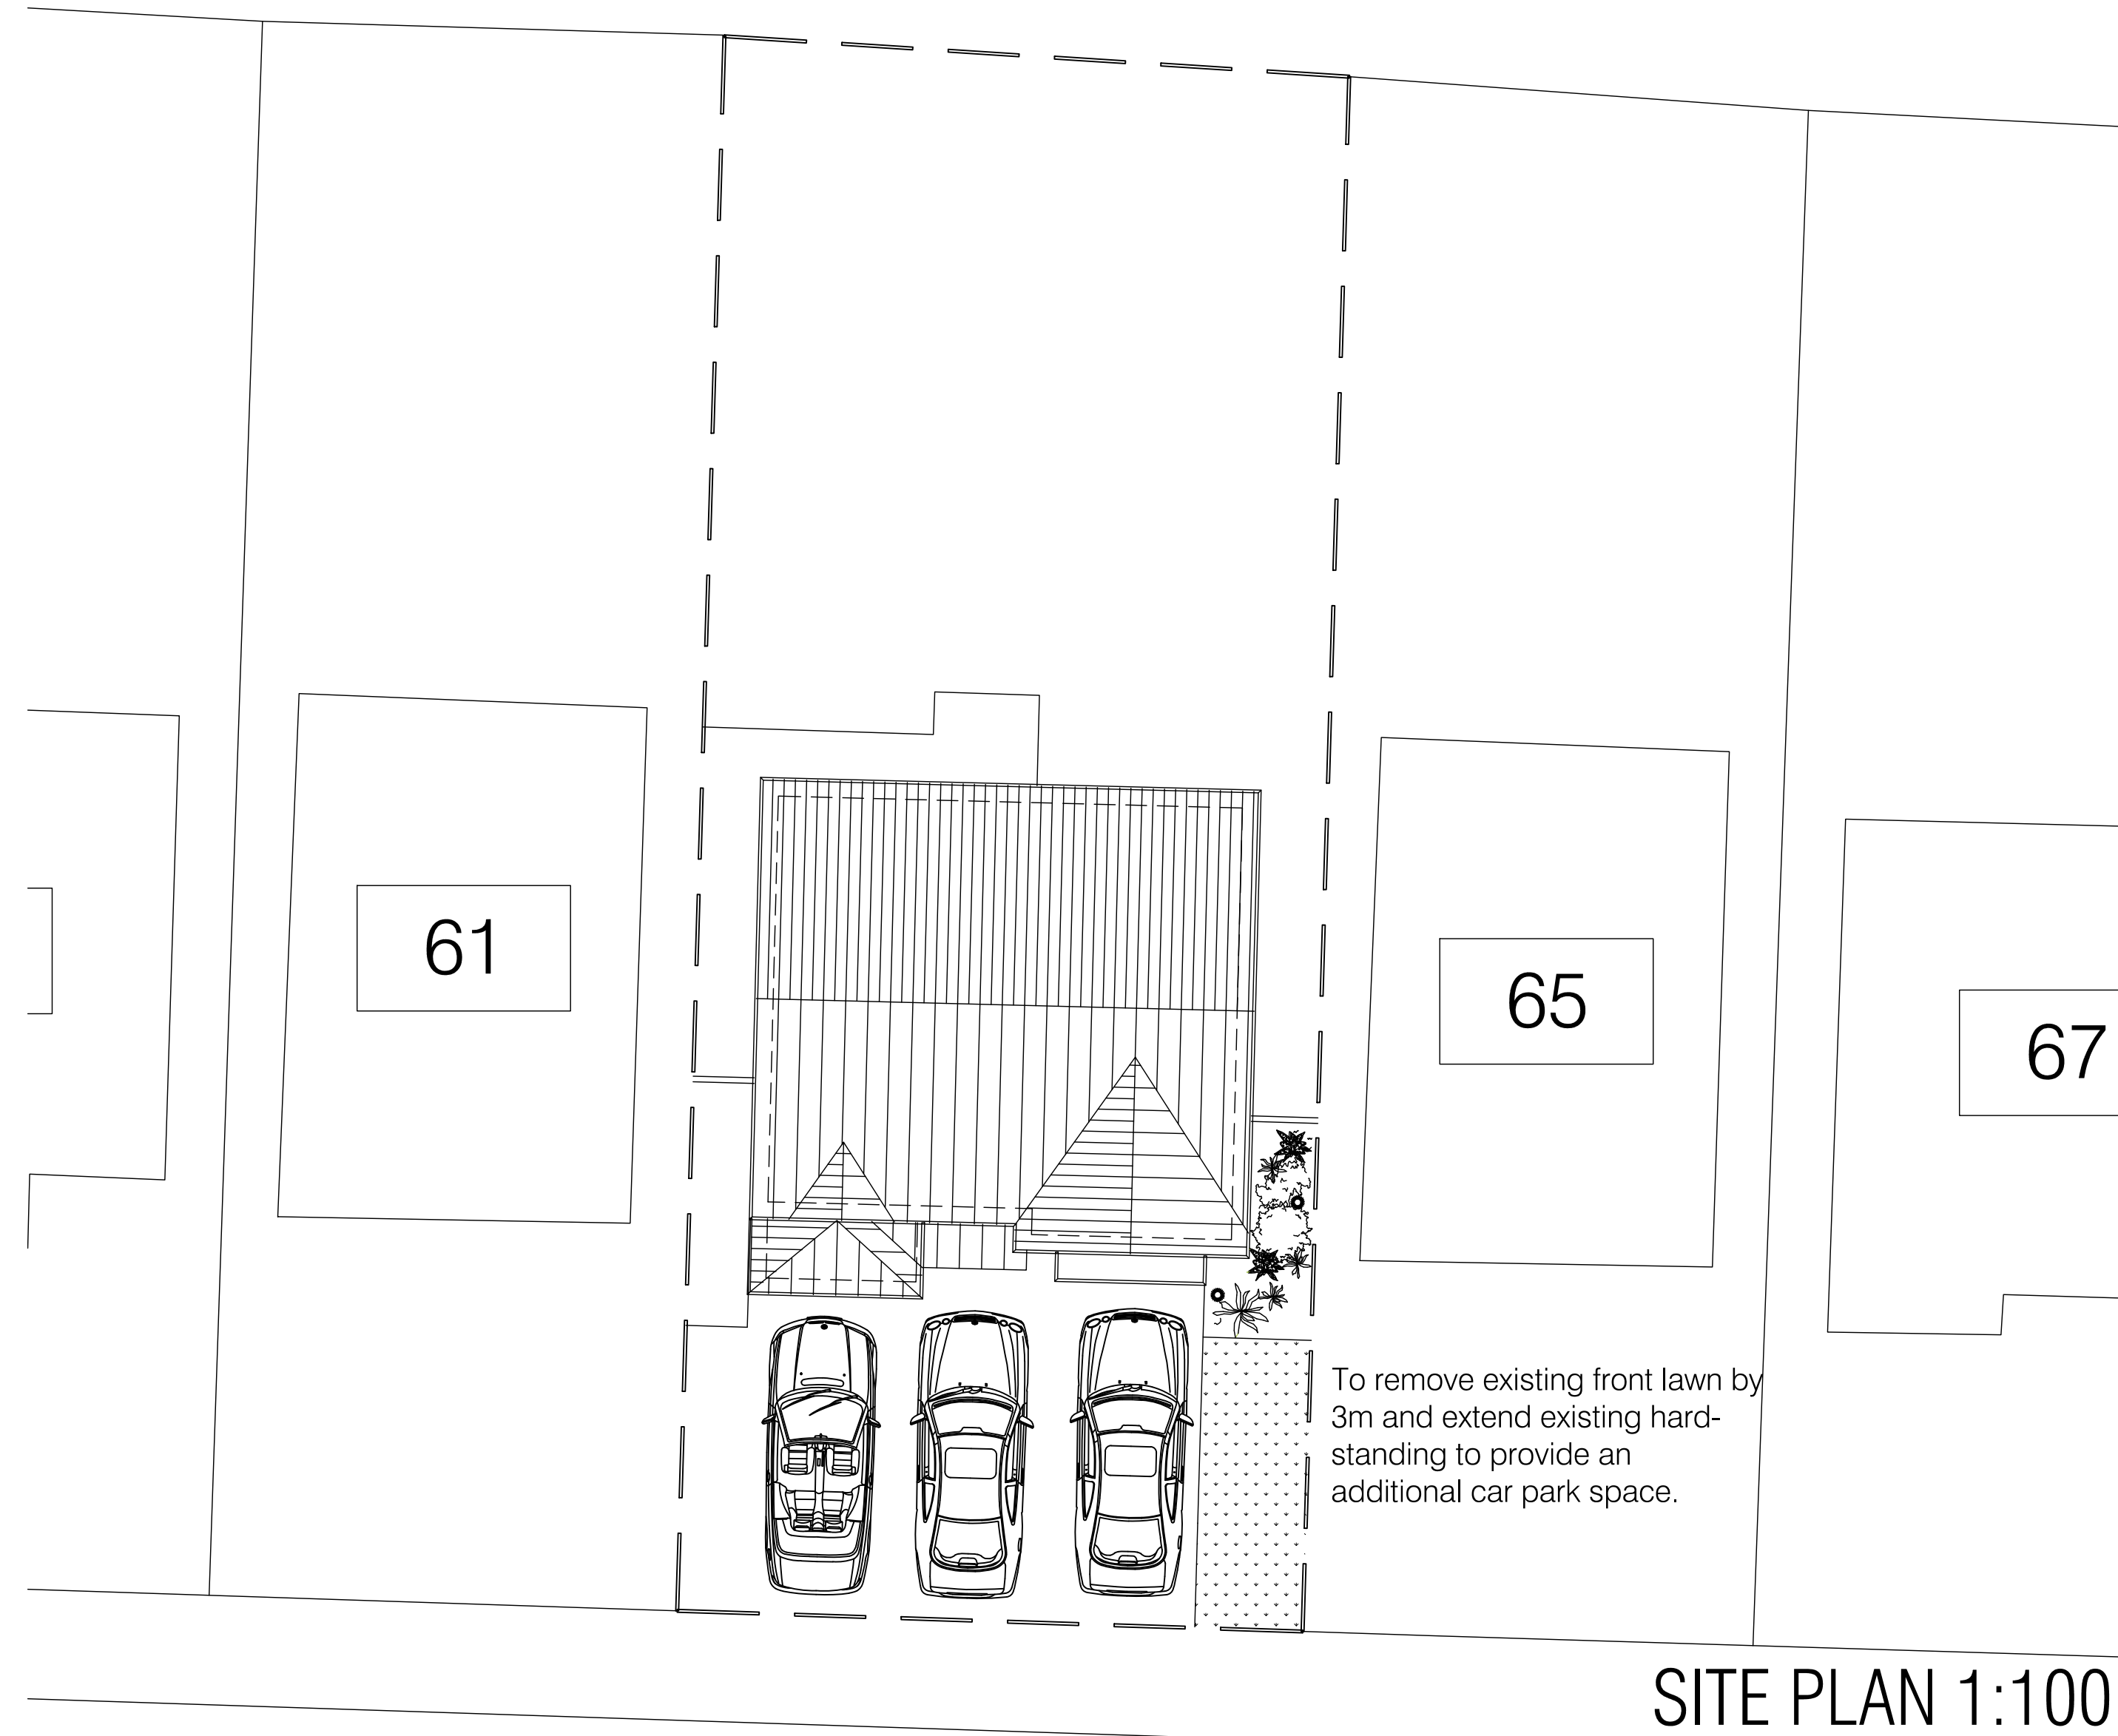
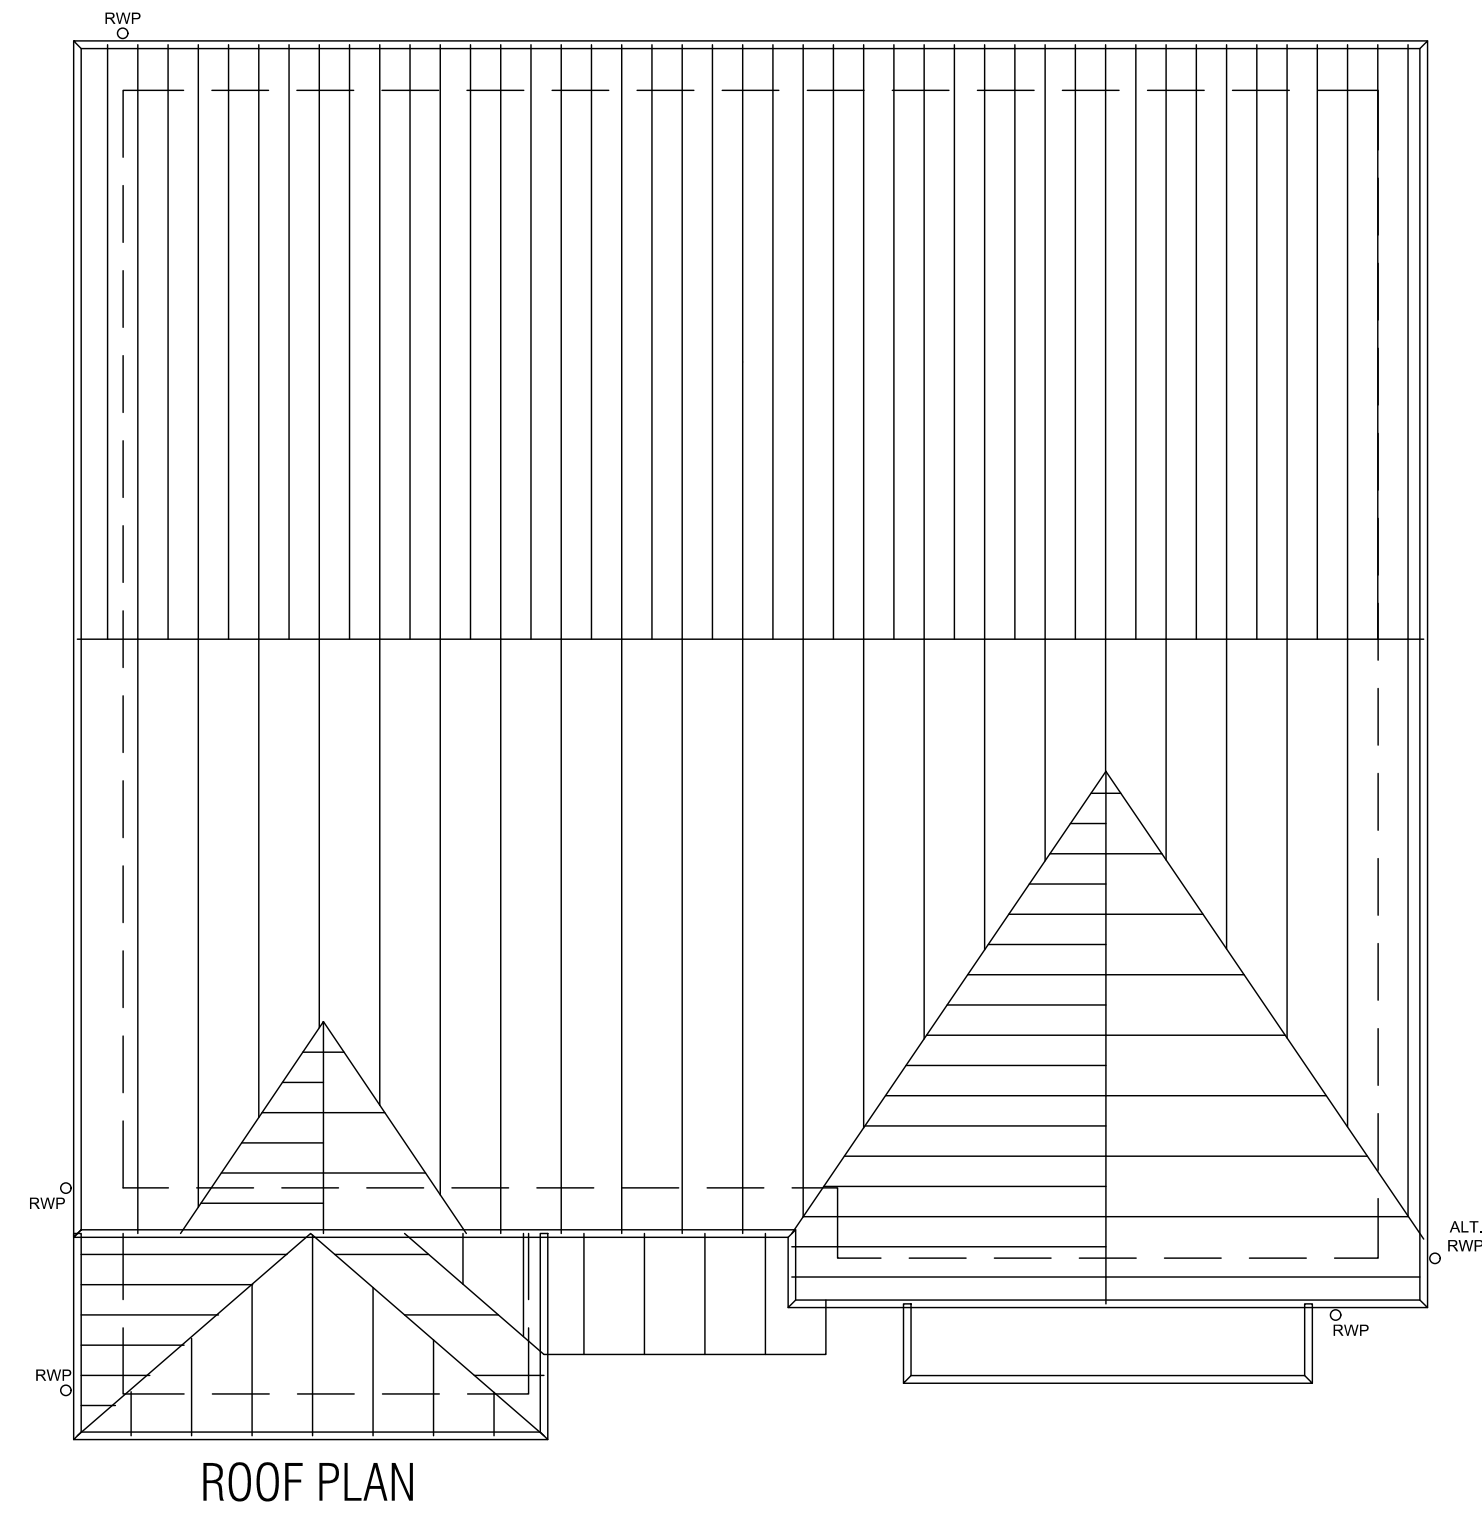
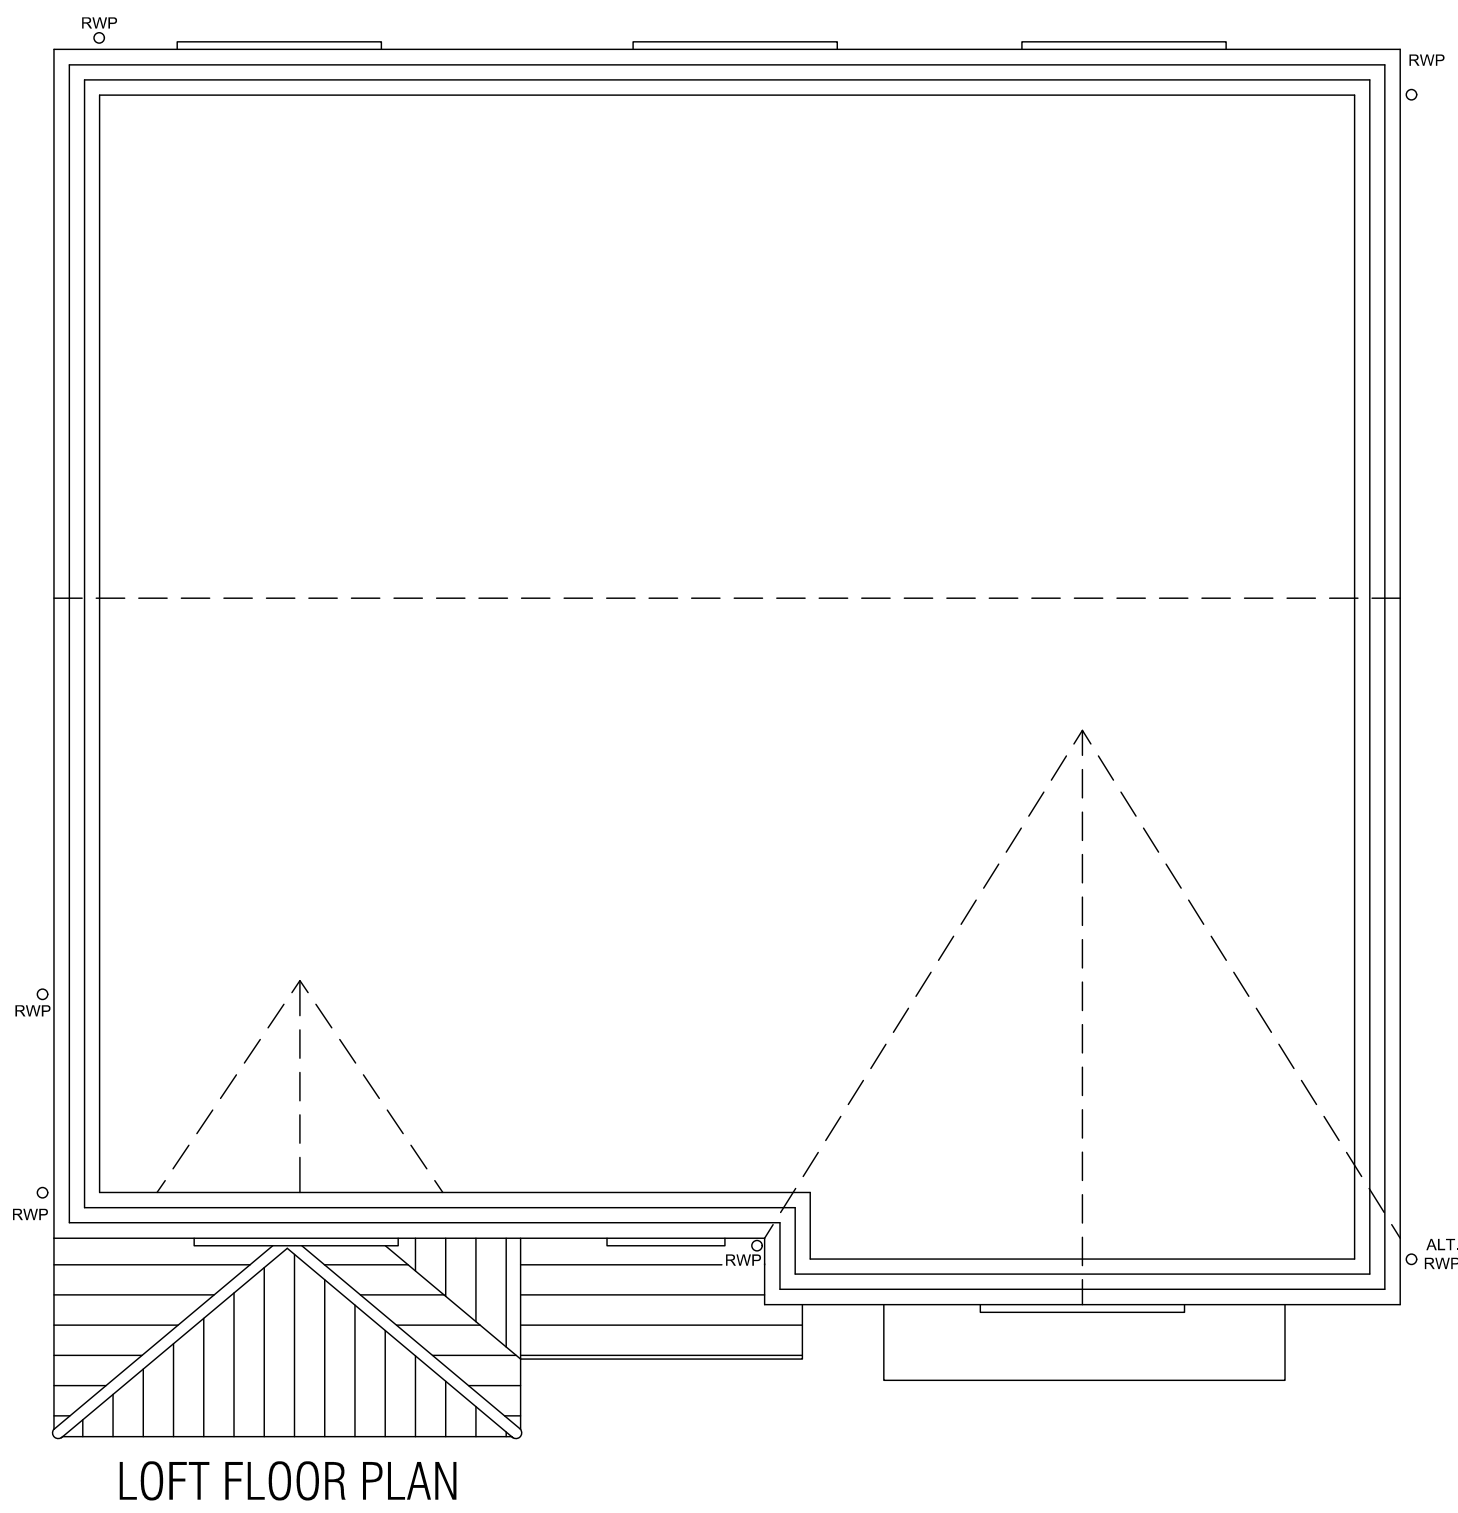


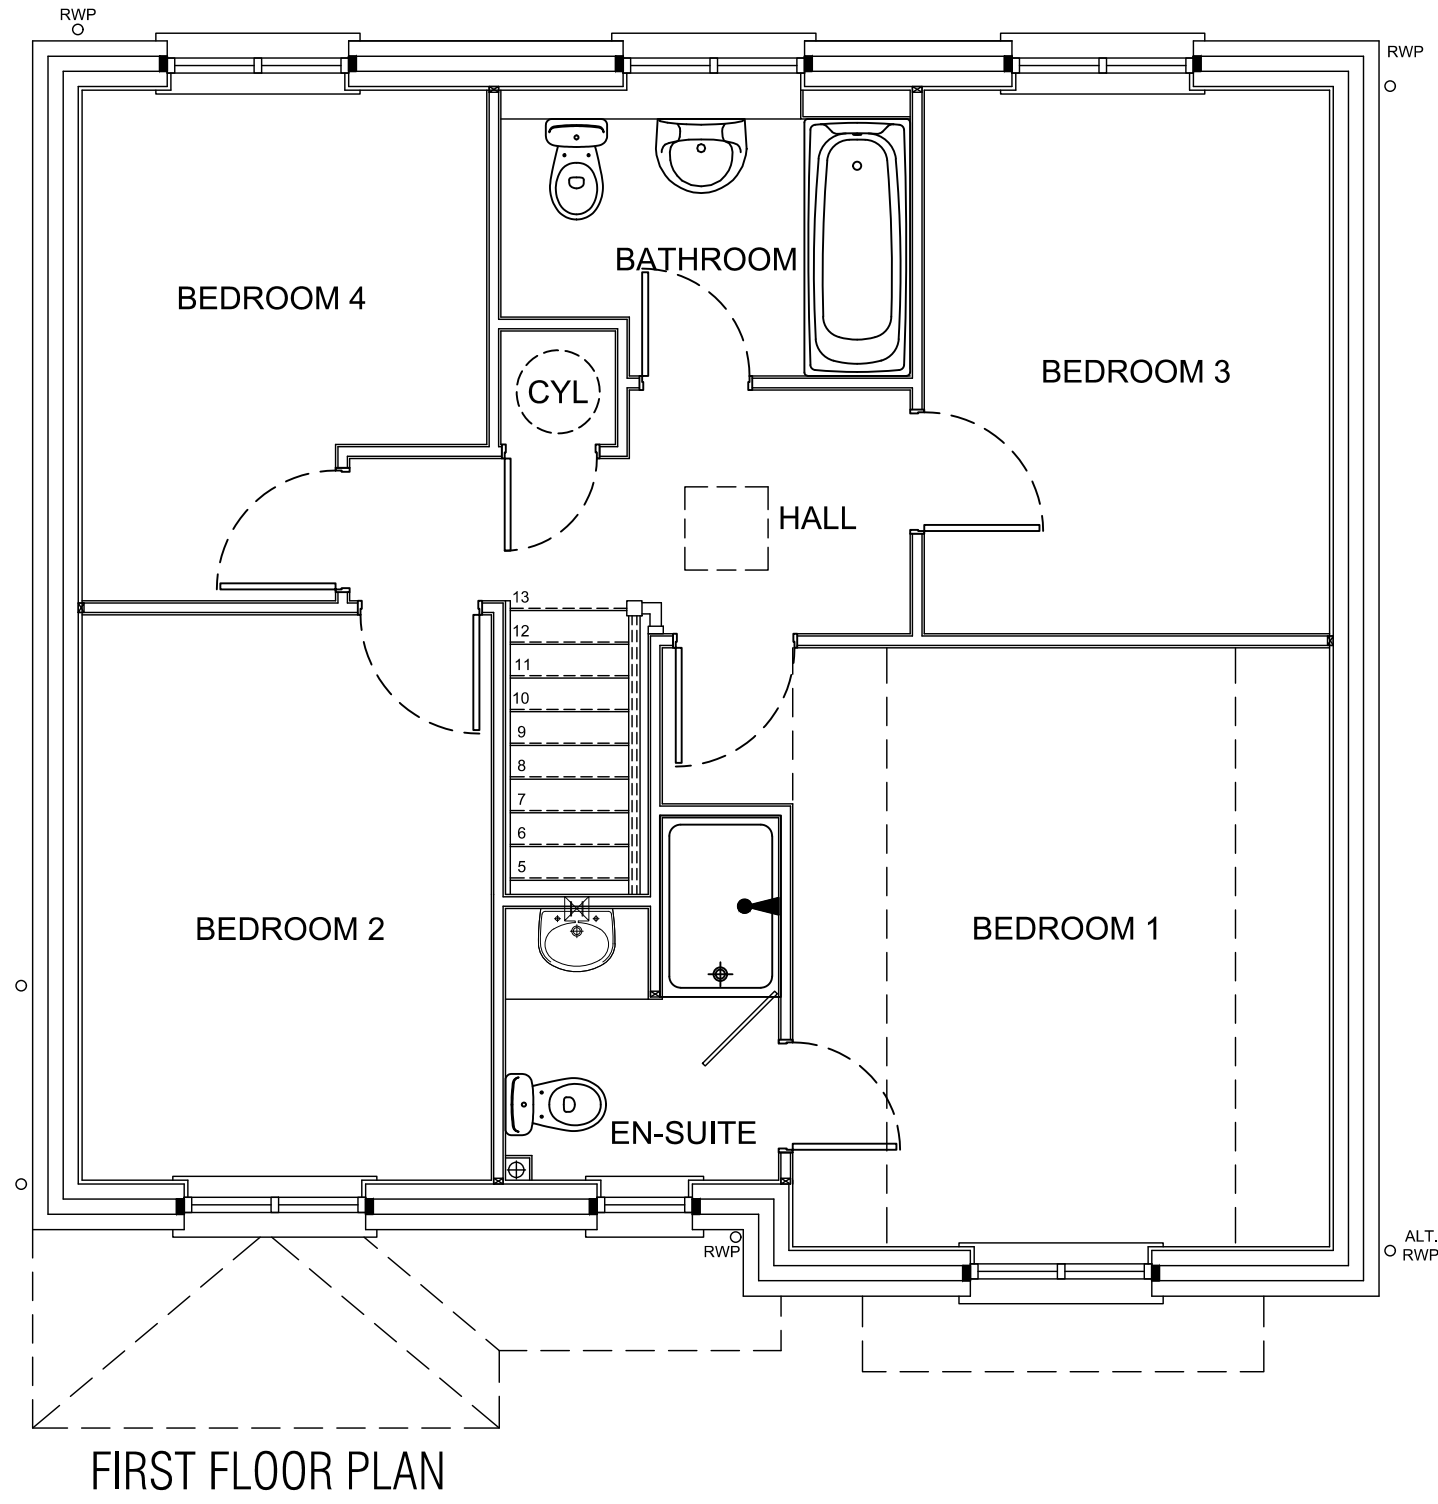

To remove existing front lawn by 3m and extend existing hard-standing to provide an additional car park space.

MIDDLETON DRIVE

SITE PLAN 1:100

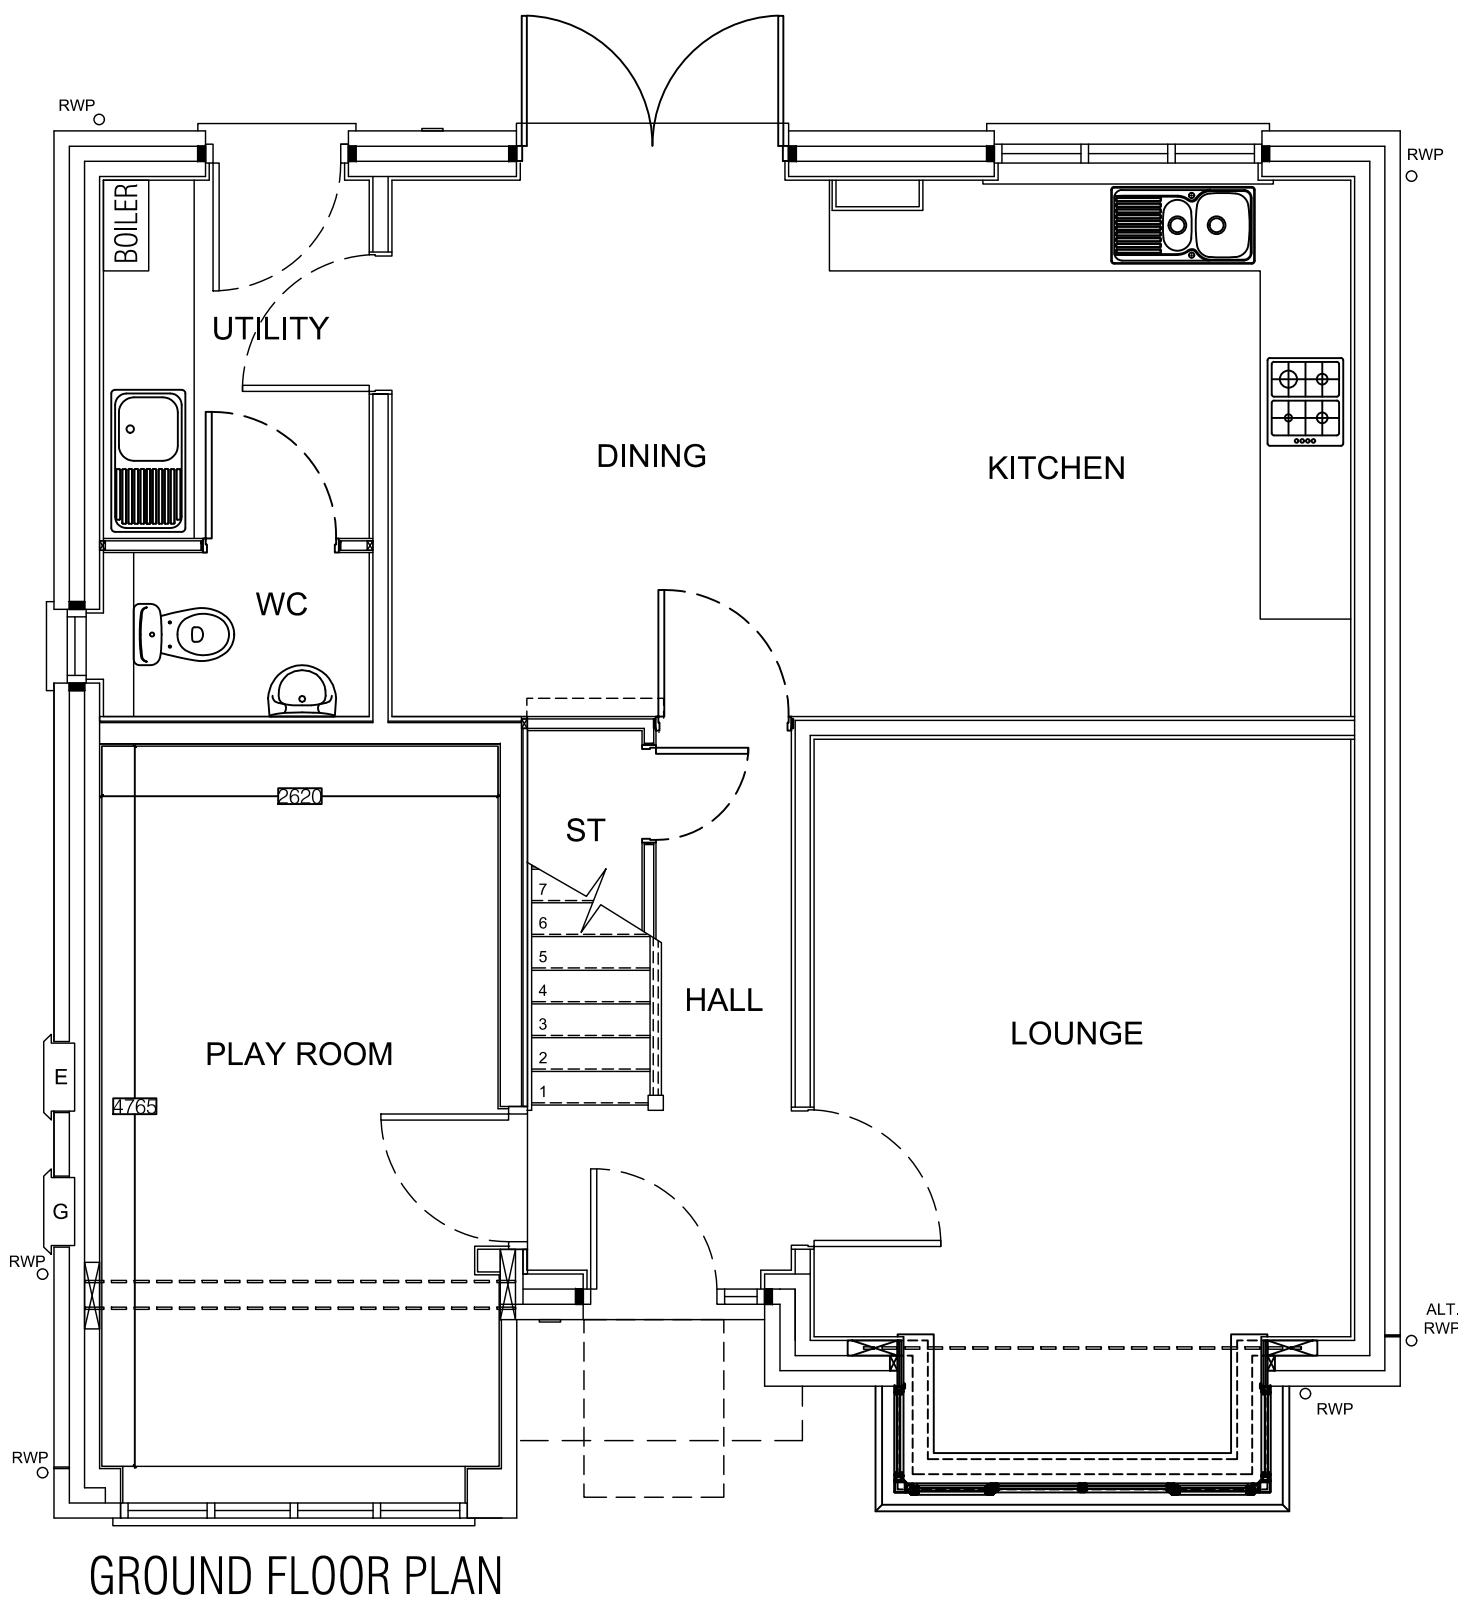

CLIENT:	TITLE: PROPOSED FLOOR PLANS & SITE PLAN			
PROJECT:	63 MIDDLETON DRIVE PRESCOT, L35 7AD	SCALE:	DATE:	DRAWN BY:
GARAGE CONVERSION		1:50 @A1	03/02/2025	PKH
STATUS:	PLANNING	PROJ No:	DWG No:	REV:
		PKH/500	03	-

