



SOUTH EAST ELEVATION
SCALE 1:250

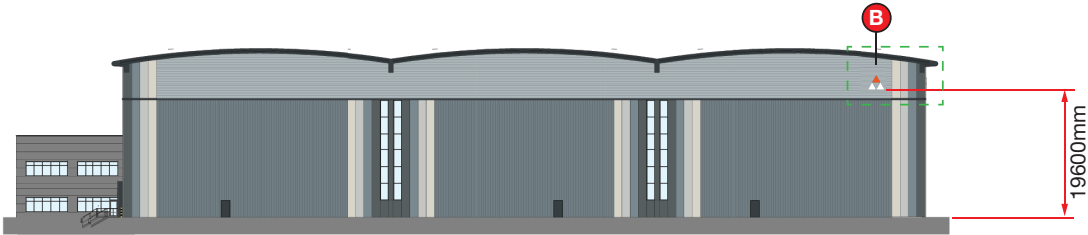

NORTH WEST ELEVATION
SCALE 1:250




SOUTH WEST ELEVATION
SCALE 1:250

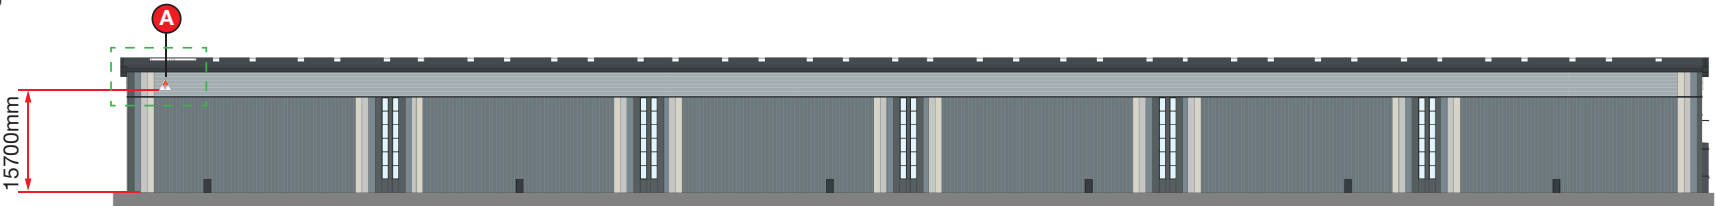


NORTH EAST ELEVATION
SCALE 1:250




SOUTH EAST ENLARGED
SCALE 1:250

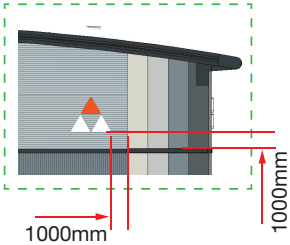


NORTH WEST ENLARGED
SCALE 1:250

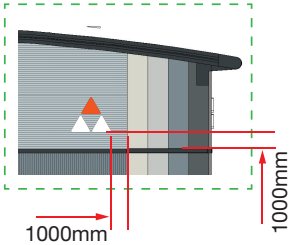

SOUTH WEST ENLARGED
SCALE 1:250

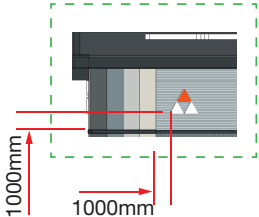

NORTH EAST ENLARGED
SCALE 1:250

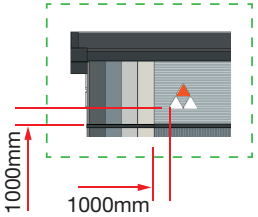

Client: A&H Construction	Project: E6520 Symmetry Park, Merseyside	Date: 15/10/24	Revision: 1	Job No: 41598
Estimator: Mark Roberts	Revision Details: Revision 2 Revision 3 Revision 4	Signage Colours:		
Designer: Ashley Ensor	This artwork and its content is copyright of Magna Signs - © Magna Signs 1991. All rights reserved. Any redistribution or reproduction of part or all of the contents in any form is prohibited other than the following: You may print or download to a local hard disk extracts for your personal and non-commercial use only. You may copy the content to individual third parties for their personal use, but only if you acknowledge the material. You may not, except with our express written permission, distribute or commercially exploit the content. Nor may you transmit it or store it in any other website or other form of electronic retrieval system.			Page: 5 of 7