

PURPOSES ONLY AND NOT TO BE USED FOR CONSTRUCTION
DO NOT SCALE FROM THIS DRAWING
TENDER NOTE
DO NOT SCALE FROM THIS DRAWING

12

11

11

8

10

4

5

4

2

5

4

5

4

2


4

6

8


9

1

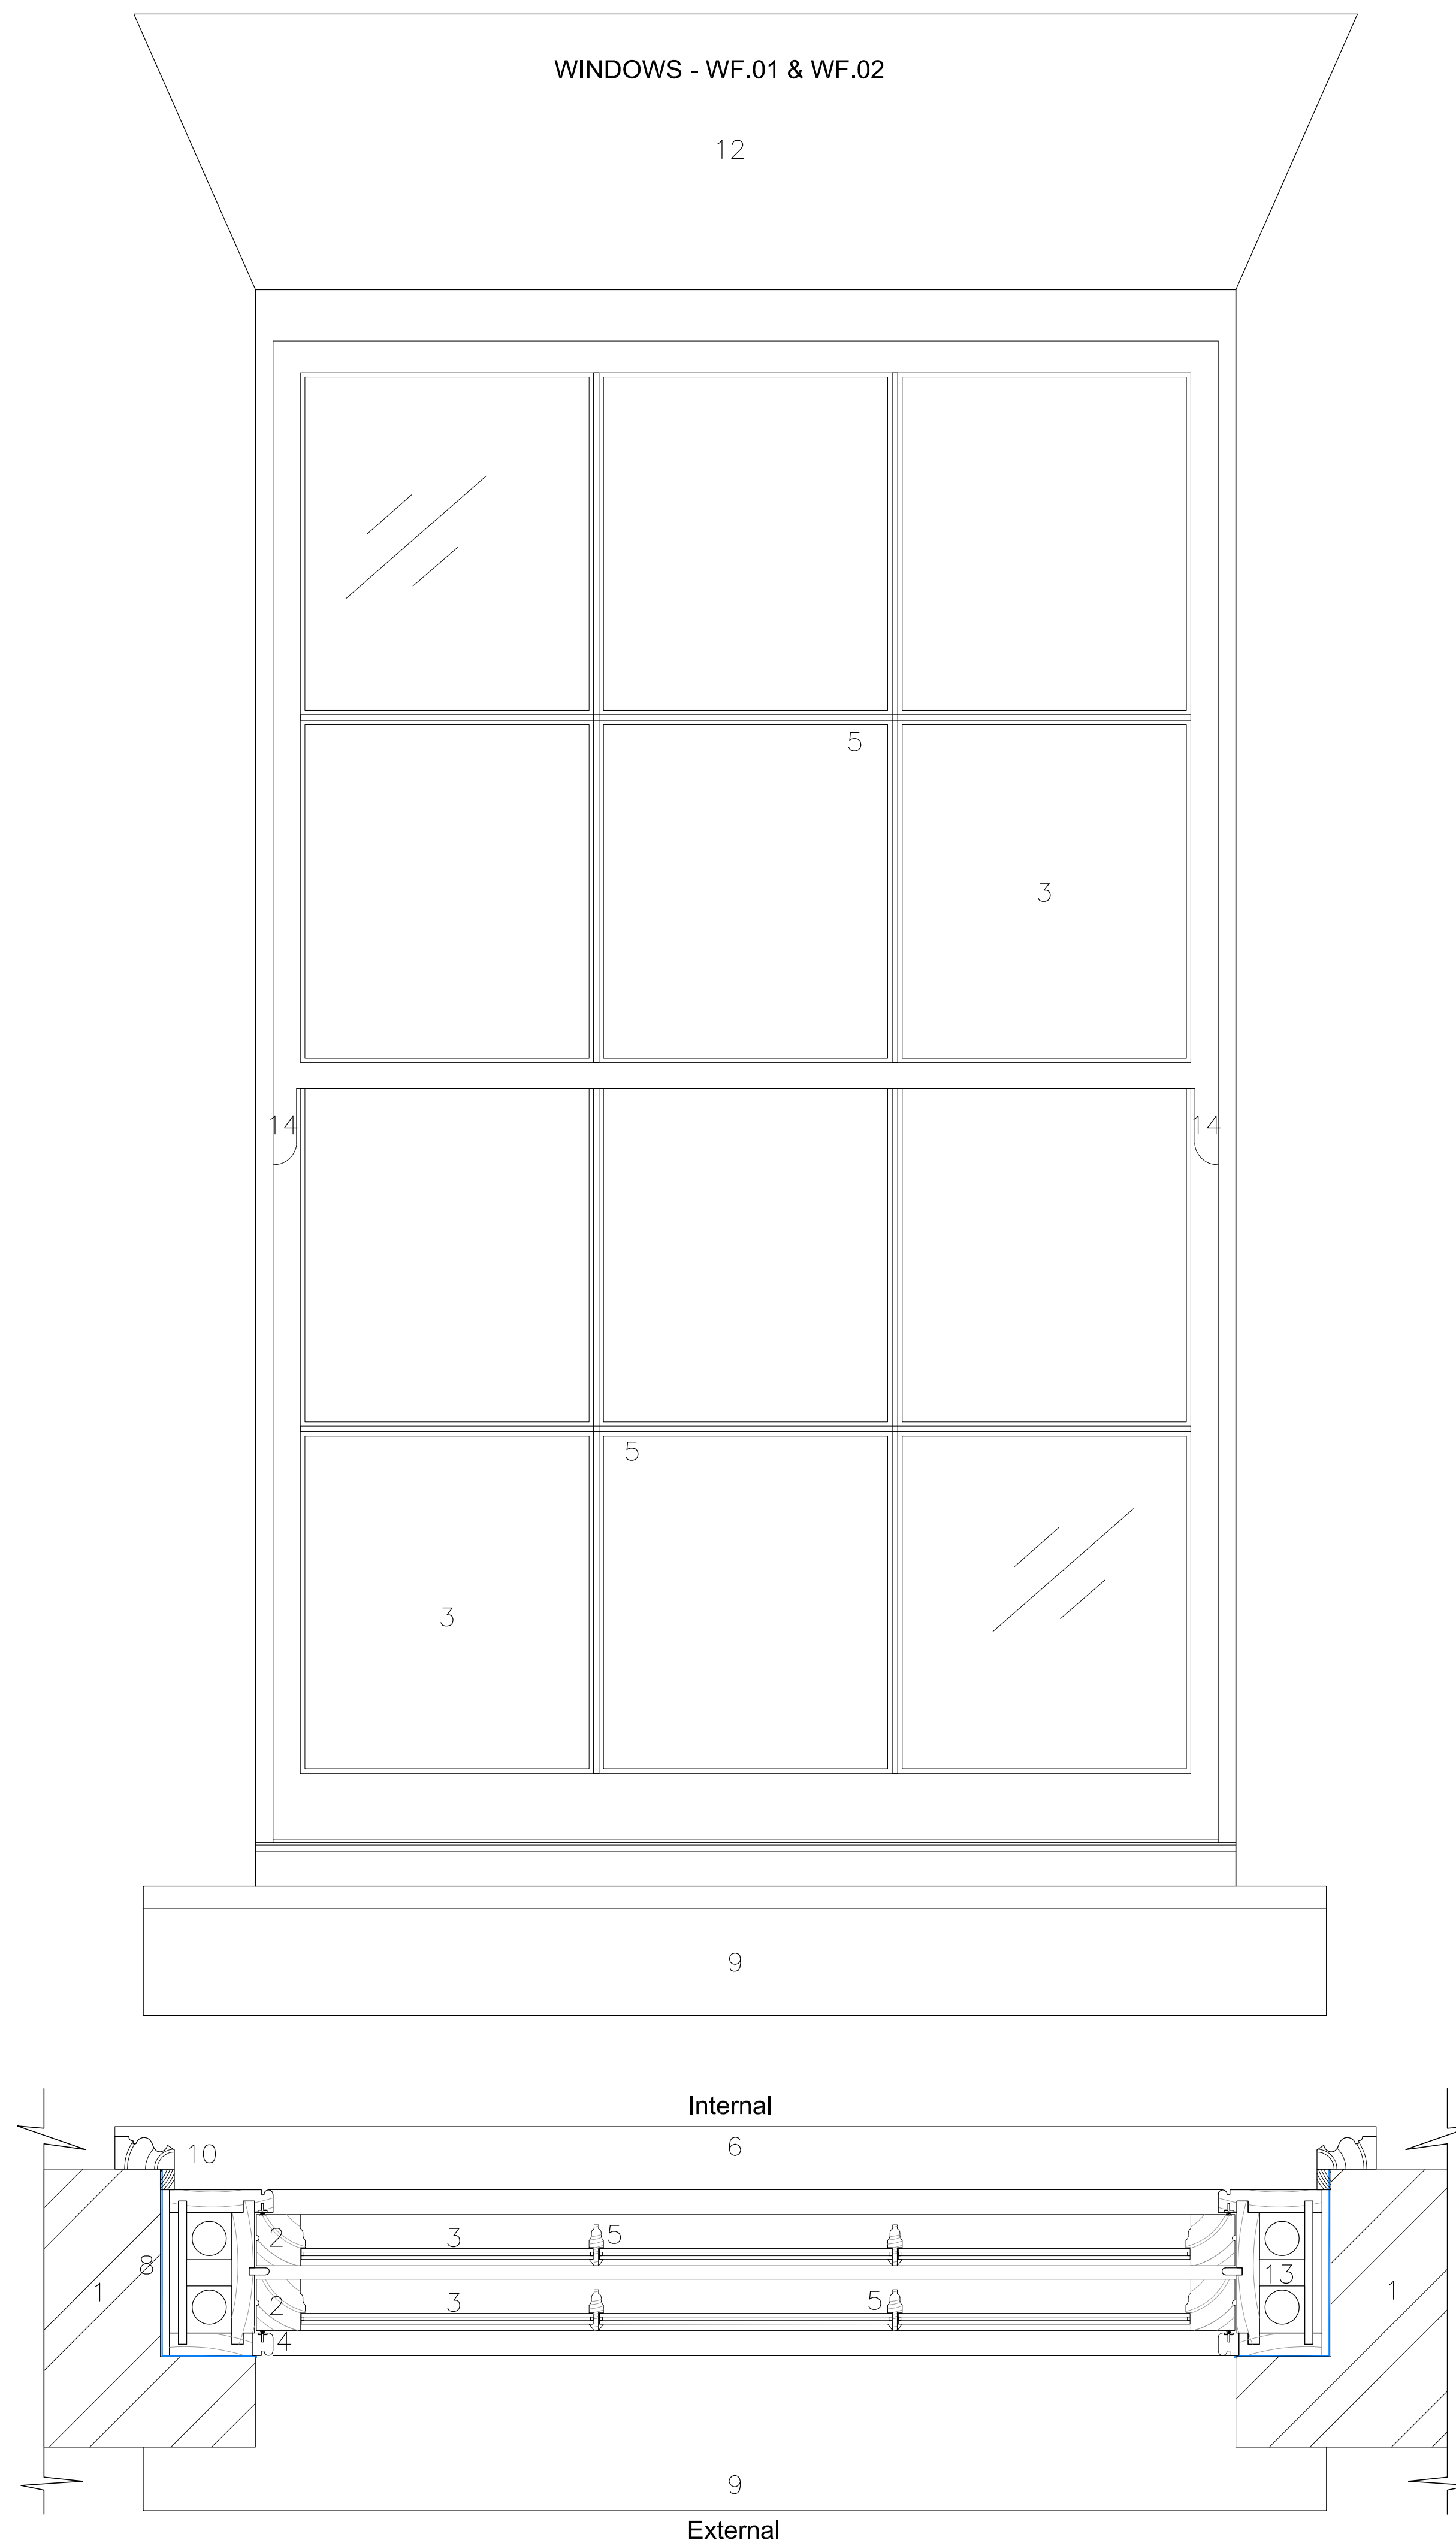

- NOTE: WEIGHTS TO BE USED, NOT TO BE SPIRAL BALANCED. TIMBER TO BE SLOW GROWN DOUGLAS FIR. PAINT TO BE LINSEED OIL PAINT (BROUN & CO. LINSEED PAINT AND OIL OR SIMILAR). NEW LINTELS AND CILLS TO BE MADE FROM RED HOLLINGTON SANDSTONE.

DOUBLE GLAZED SLIDING SASH WINDOW WITH HORNS
- FRONT ELEVATION TO NO. 5 ECCLESTON ST.

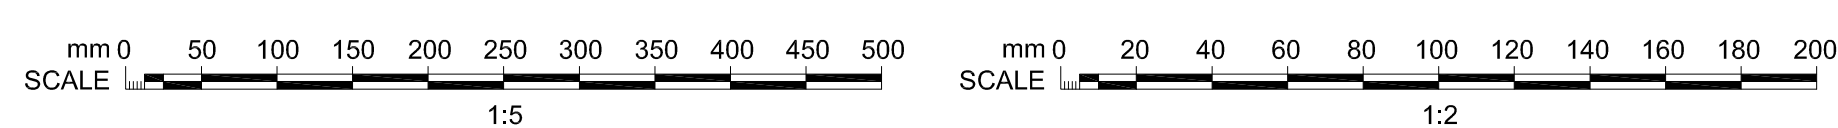

GLAZING BEAD @ 1:2

Rev.	Description	Date	By	Chkd
REVISONS				
purpose				
BUILDING CONTR. / TENDER				
		architecture masterplanning landscape conservation sustainability		
Studio 204B The Tea Factory, 82 Wood Street, Liverpool L1 4DG T +44 (0)151 707 0110 E info@pool@case-design.co.uk W www.case-design.co.uk				
client KNOWSLEY MBC				
project 5-7 ECCLESTON STREET, PRESTOCK. L34 5QA				
drawing title DOUBLE GLAZED SLIDING SASH WINDOW WITH HORNS - DETAIL 8				
scale @ A1 1:5 / 1:2			1682-050	
date 06-11-23				
date TOC chkd AW				

Principal paper size (A1) 841x504mm