
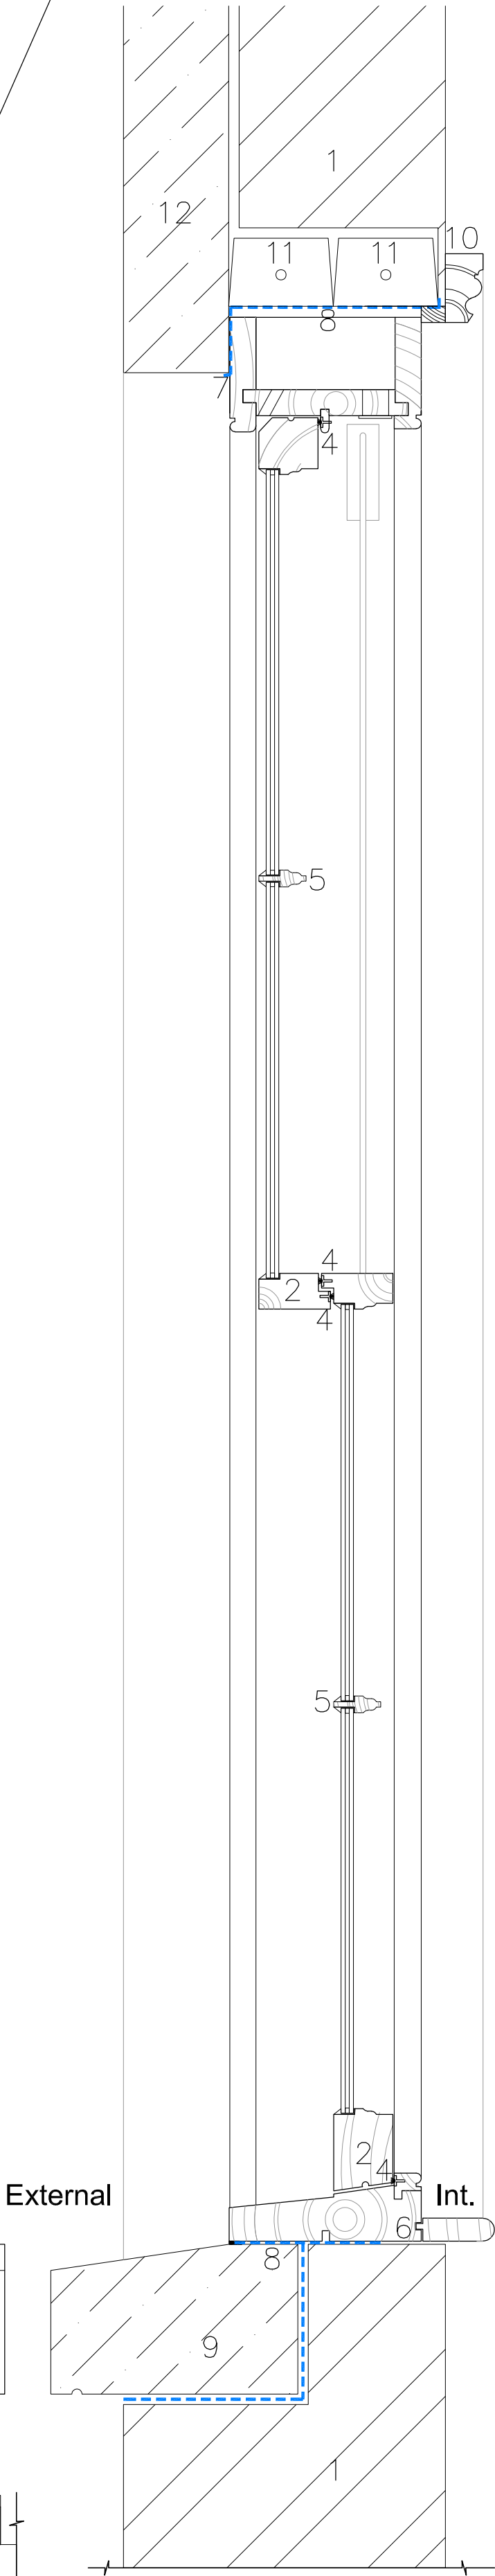


WINDOWS - WF.03, WF.04, WS.01 & WS.02
Note: Allow for WS.01 & WS.02 to be 5 over 5,
as seen on current drawing 1682-006.


PLANNING DRAWING
THIS DRAWING IS FOR PLANNING PURPOSES ONLY AND NOT
TO BE USED FOR CONSTRUCTION
BUILDING REGULATIONS DRAWING
THIS DRAWING IS FOR BUILDING REGULATIONS
PURPOSES ONLY AND NOT TO BE USED FOR
CONSTRUCTION
DO NOT SCALE FROM THIS DRAWING
TENDER NOTE
DO NOT SCALE FROM THIS DRAWING

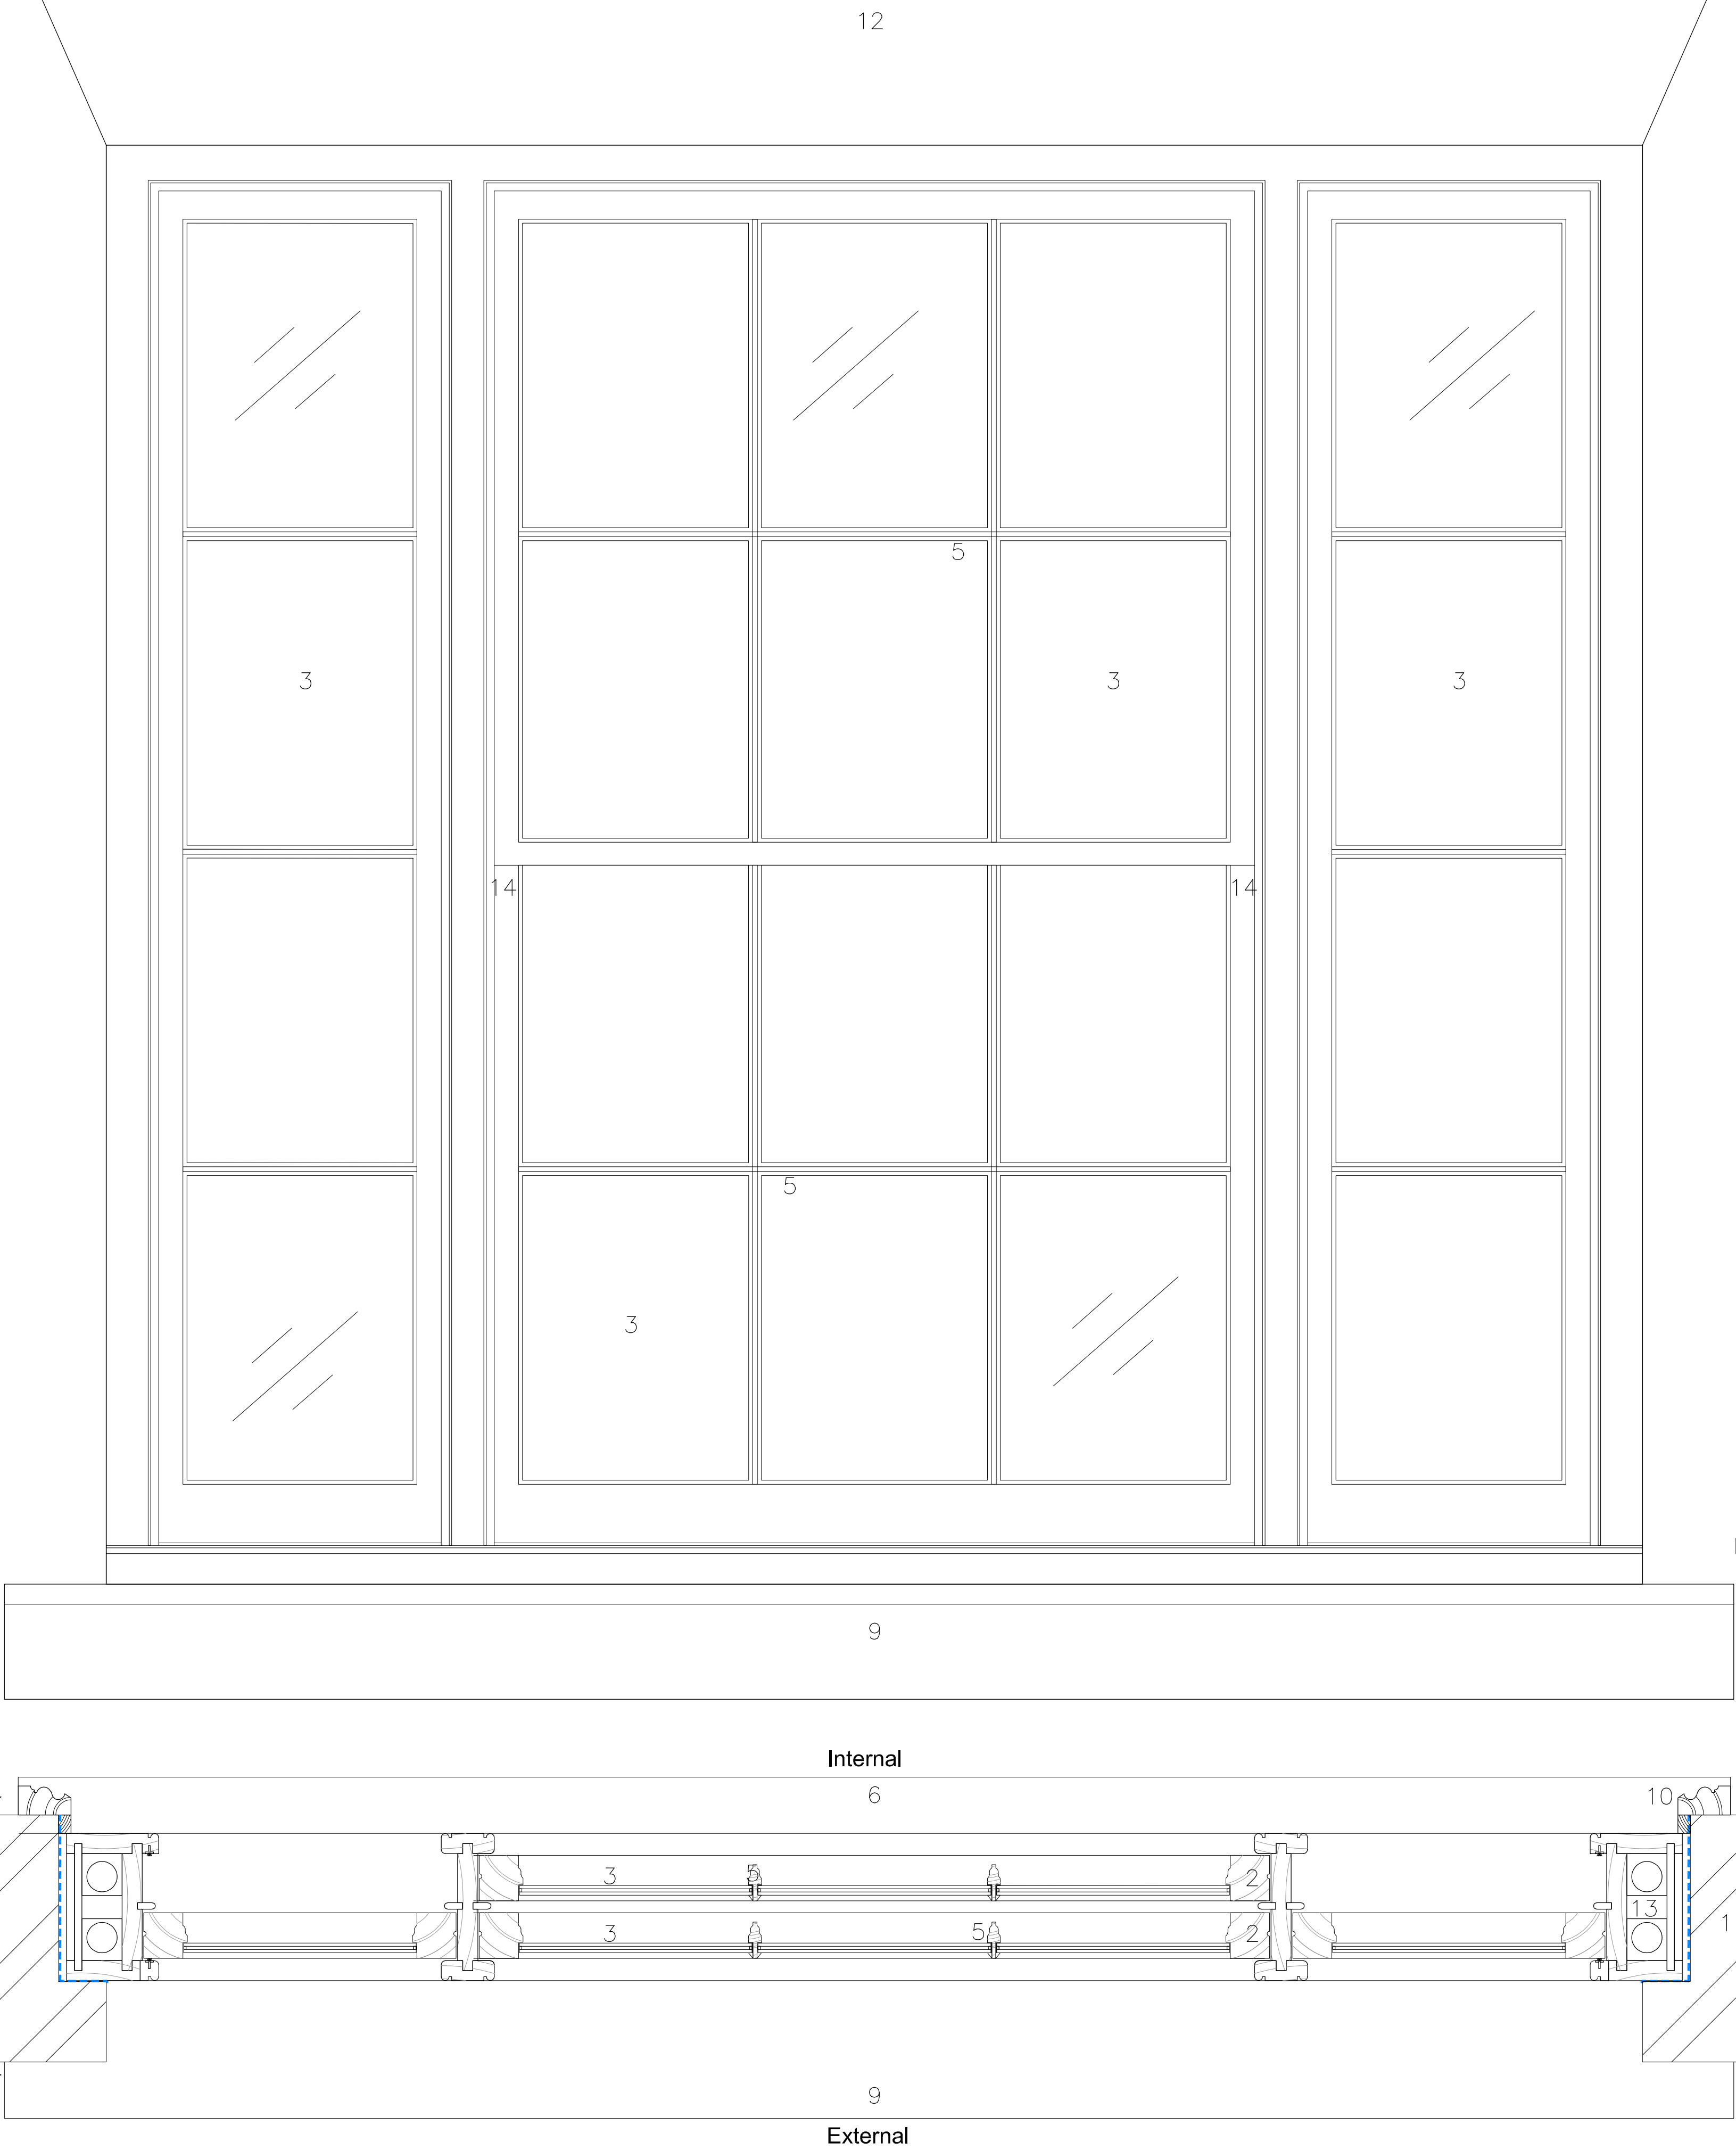

GLAZING BEAD @ 1:2

- KEY**
- EXISTING EXTERNAL BRICK WALL, WITH ASSUMED EXISTING STEPPED BRICK REVEALS.
 - NEW SLIDING SASH WINDOW .
 - SLIMLITE ULTRA CLEAR - SELF-CLEANING SLIMLITE DOUBLE GLAZED UNITS (4MM LOW E/4MM CAVITY, GAS/4MM CLEAR, ALL TO GIVE A MIN. U-VALUE OF 1.9), WITH LINSEED OIL PUTTY FIXING.
 - DRAFT SEAL.
 - GLAZING BARS 16X45MM.
 - TIMBER CILL.
 - FRAMES TO HAVE BURNT SAND MASTIC JOINTS AT JUNCTION TO MASONRY REVEALS.
 - DPC
 - EXISTING STONE CILL REPAIRED OR NEW STONE CILL TO MATCH EXISTING (IF BEYOND REPAIR).
 - NEW TIMBER ARCHITRAVE
 - NEW CONCRETE LINTELS TO S.E DESIGN.
 - EXISTING STONE LINTEL REPAIRED OR NEW STONE LINTEL TO MATCH EXISTING (IF BEYOND REPAIR).
 - WEIGHTS WITH CORDS.
 - FIXED SIDE PANEL.
- NOTE: WEIGHTS TO BE USED, NOT TO BE SPIRAL BALANCED. TIMBER TO BE SLOW GROWN DOUGLAS FIR. PAINT TO BE LINSEED OIL PAINT (BROUNS & CO. LINSEED PAINT AND OIL OR SIMILAR). NEW LINTELS AND CILLS TO BE MADE FROM RED HOLLINGTON SANDSTONE.

DOUBLE GLAZED VENETIAN SLIDING SASH WINDOW WITHOUT HORNS - FRONT ELEVATION TO NO. 7 ECCLESTON ST.

 

Rev.	Description	Date	By	Chk'd
REVISIONS				
purpose				
BUILDING CONTR. /TENDER				
client				
KNOWSLEY MBC				
project				
5-7 ECCLESTON STREET, PRESCOT. L34 5QA				
drawing title				
DOUBLE GLAZED SLIDING SASH WINDOW WITHOUT HORNS - DETAIL 9				
scale @ A1 1:5 / 1:2				
date 06-11-23				
dm TOC chk'd AW				
1682-051				

Original paper size (A1) 841x594mm