


PLANNING DRAWING
THIS DRAWING IS FOR PLANNING PURPOSES ONLY AND NOT TO BE USED FOR CONSTRUCTION

BUILDING REGULATIONS DRAWING
THIS DRAWING IS FOR BUILDING REGULATIONS PURPOSES ONLY AND NOT TO BE USED FOR CONSTRUCTION


DO NOT SCALE FROM THIS DRAWING

TENDER NOTE
DO NOT SCALE FROM THIS DRAWING

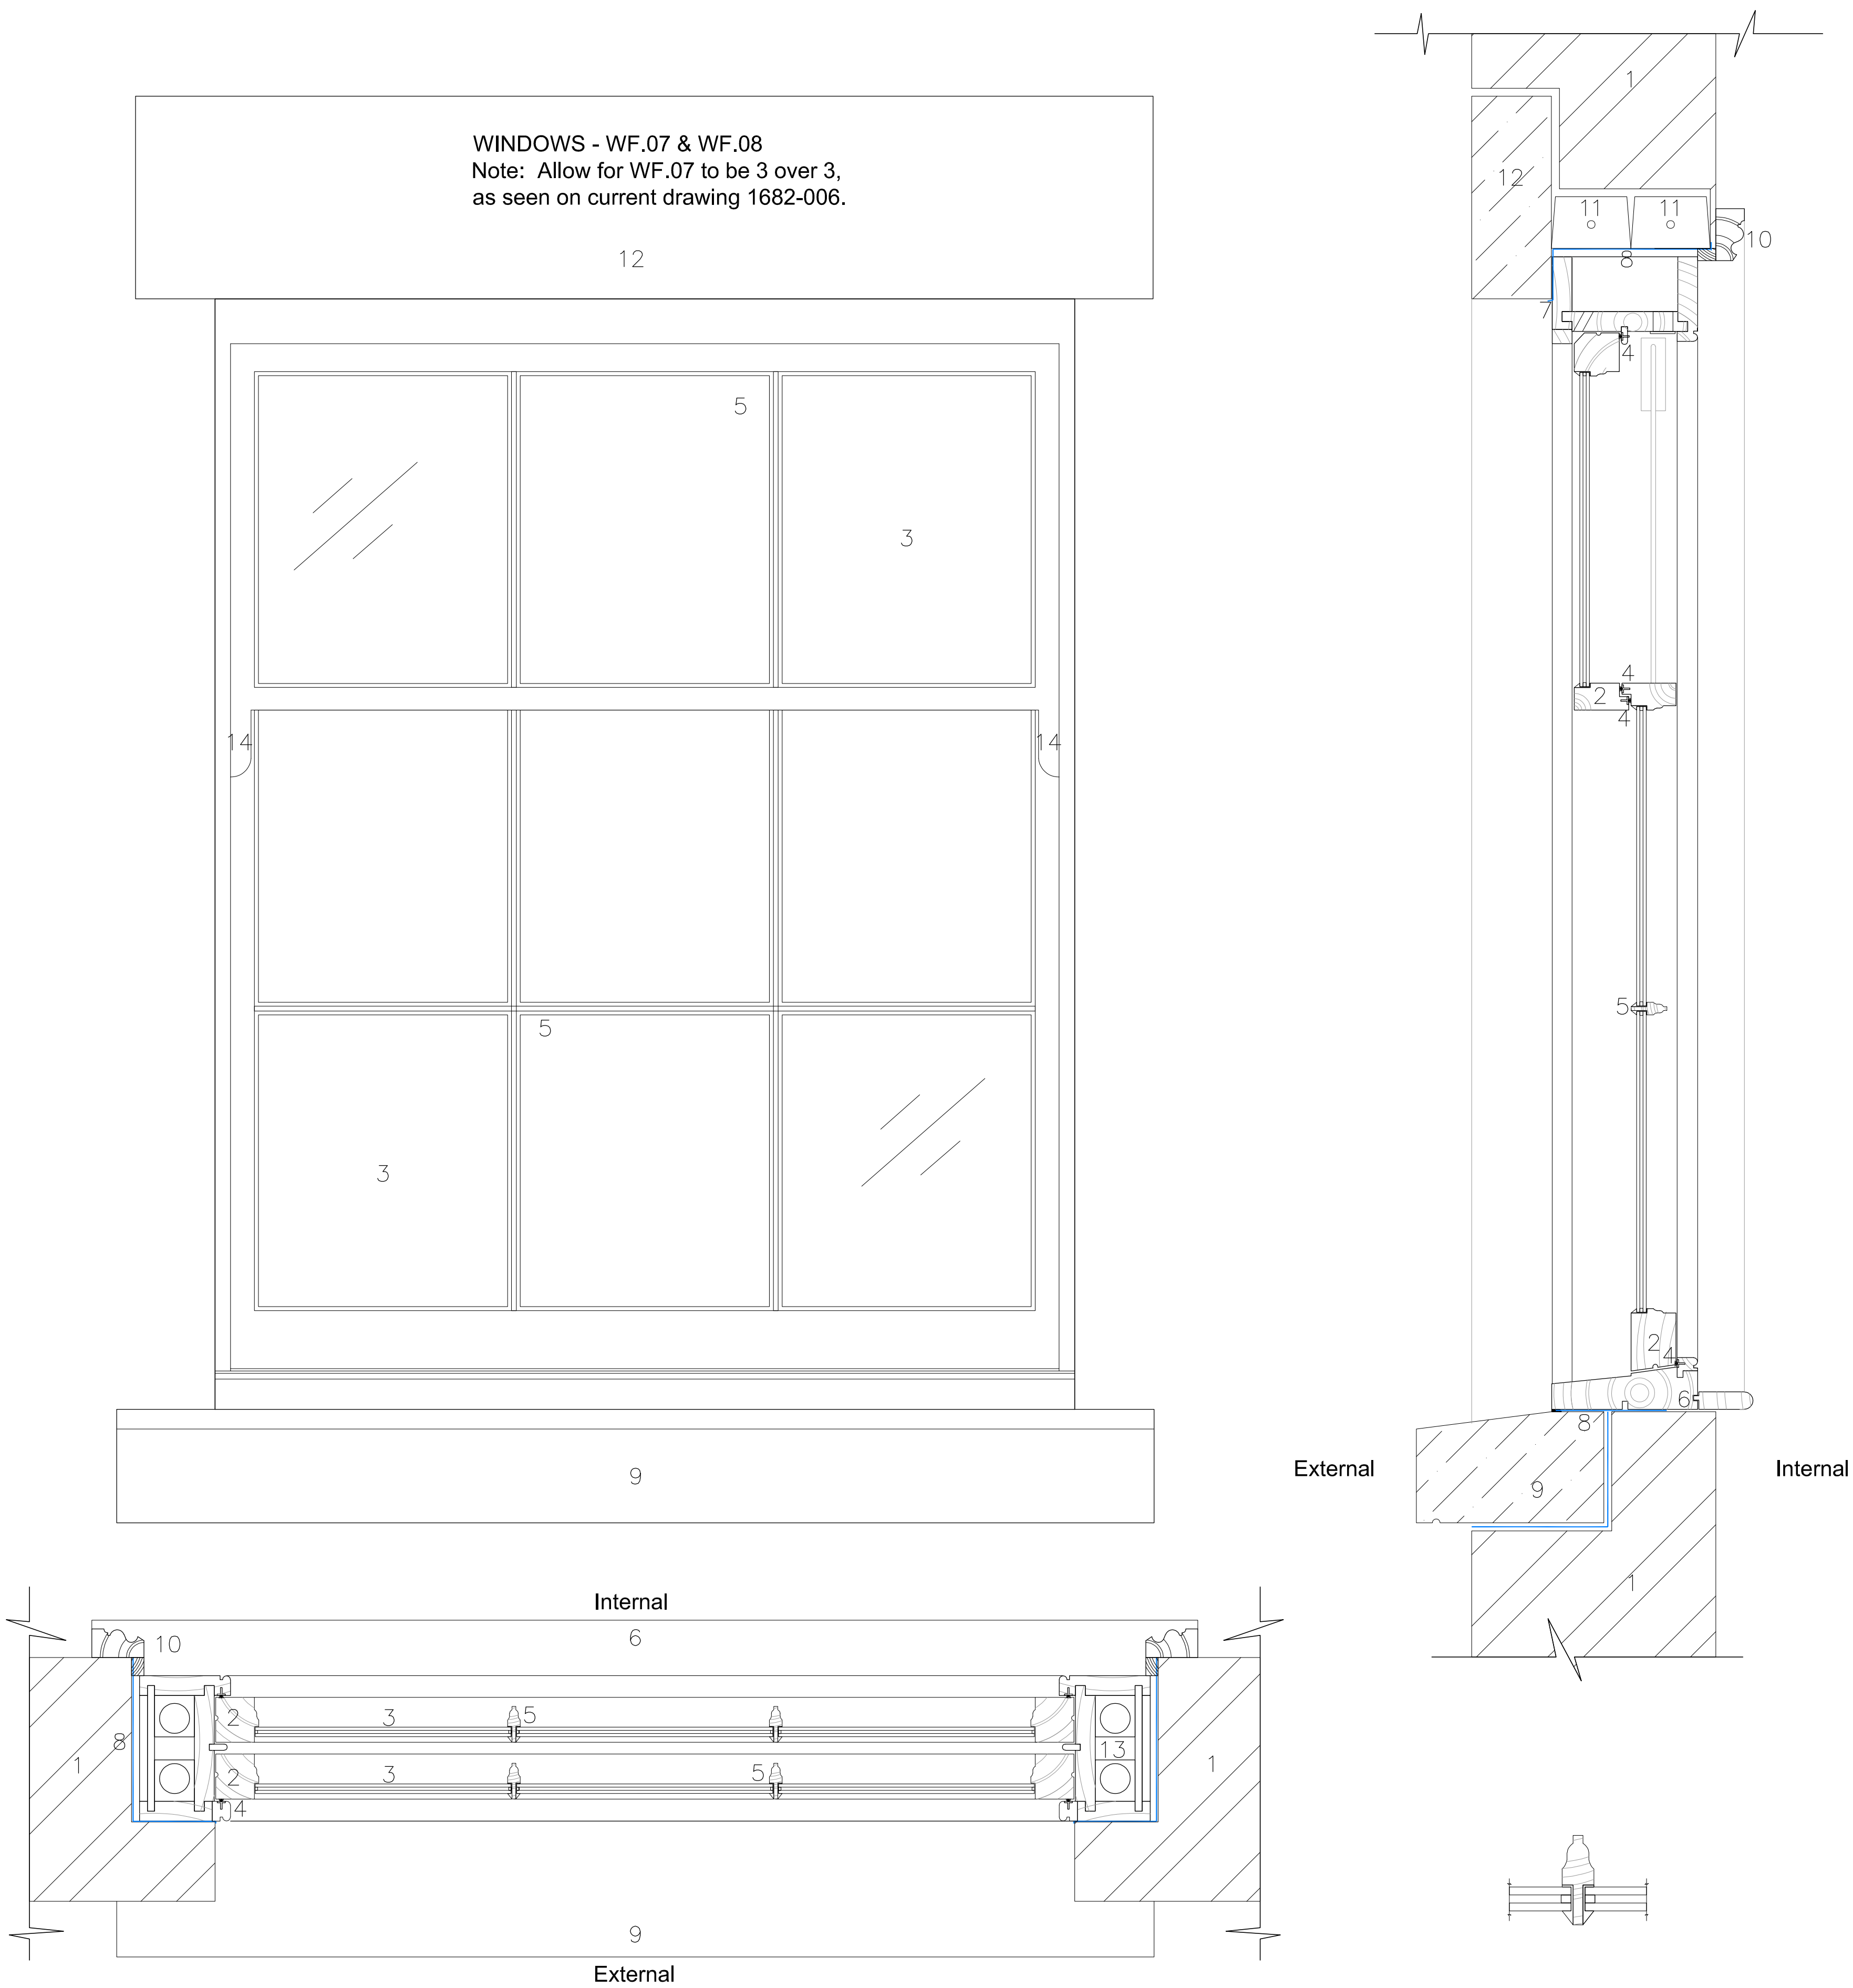

- KEY**
- EXISTING EXTERNAL BRICK WALL, WITH ASSUMED EXISTING STEPPED BRICK REVEALS.
 - NEW SLIDING SASH WINDOW.
 - SLIMLITE ULTRA CLEAR - SELF-CLEANING SLIMLITE DOUBLE GLAZED UNITS (4MM LOW E/4MM CAVITY, GAS/4MM CLEAR, ALL TO GIVE A MIN. U-VALUE OF 1.9), WITH LINSEED OIL PUTTY FIXING.
 - DRAFT SEAL.
 - GLAZING BARS 16X45MM.
 - TIMBER CILL.
 - FRAMES TO HAVE BURNT SAND MASTIC JOINTS AT JUNCTION TO MASONRY REVEALS.
 - DPC
 - NEW STONE CILL TO MATCH EXISTING
 - NEW TIMBER ARCHITRAVE
 - NEW CONCRETE LINTELS TO S.E DESIGN.
 - NEW STONE LINTEL TO MATCH EXISTING.
 - WEIGHTS WITH CORDS.
 - HORN (ONLY 7 ECCLESTON STREET).
- NOTE: WEIGHTS TO BE USED, NOT TO BE SPIRAL BALANCED. TIMBER TO BE SLOW GROWN DOUGLAS FIR. PAINT TO BE LINSEED OIL PAINT (BROUNS & CO. LINSEED PAINT AND OIL OR SIMILAR). NEW LINTELS AND CILLS TO BE MADE FROM RED HOLLINGTON SANDSTONE.

DOUBLE GLAZED SLIDING SASH WINDOW WITH HORNS - REAR ELEVATION TO NO. 5 ECCLESTON ST.

 

Rev.	Description	Date	By	Chk'd
REVISIONS				
purpose				
BUILDING CONTR. /TENDER				
CASS				
Studio 204B The Tea Factory, 82 Wood Street, Liverpool L1 4DQ T +44 (0)151 707 0110 E cass-liverpool@cass-design.co.uk W www.cass-design.co.uk				
client				
KNOWSLEY MBC				
project				
5-7 ECCLESTON STREET, PRESCOT. L34 5QA				
drawing title				
DOUBLE GLAZED SLIDING SASH WINDOW WITH HORNS - DETAIL 11				
scale @ A1 1:5 / 1:2				
date 06-11-23				
dm TOC chk'd AW				
1682-053				

Original paper size (A1) 841x594mm