




Existing and proposed fencing- segment a

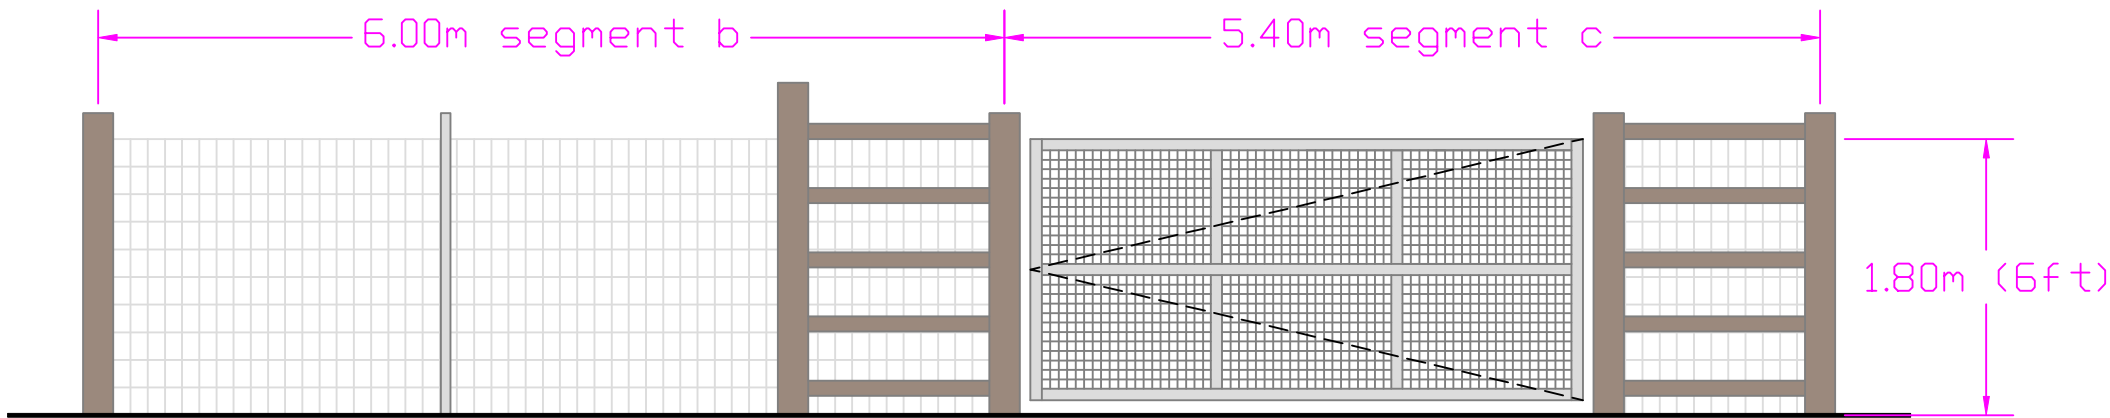


Existing and proposed fencing and gate- segments b and c

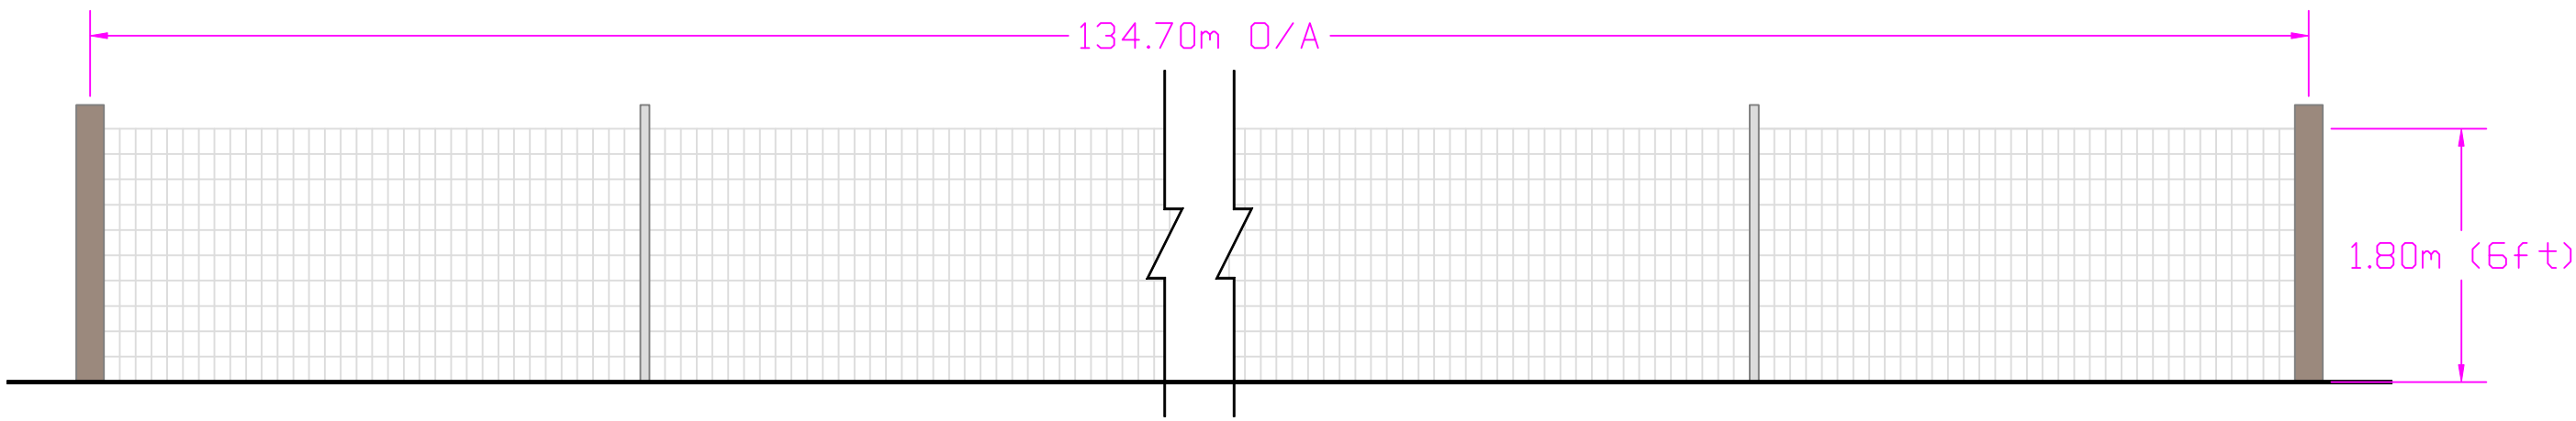

Existing and proposed fencing- segment d

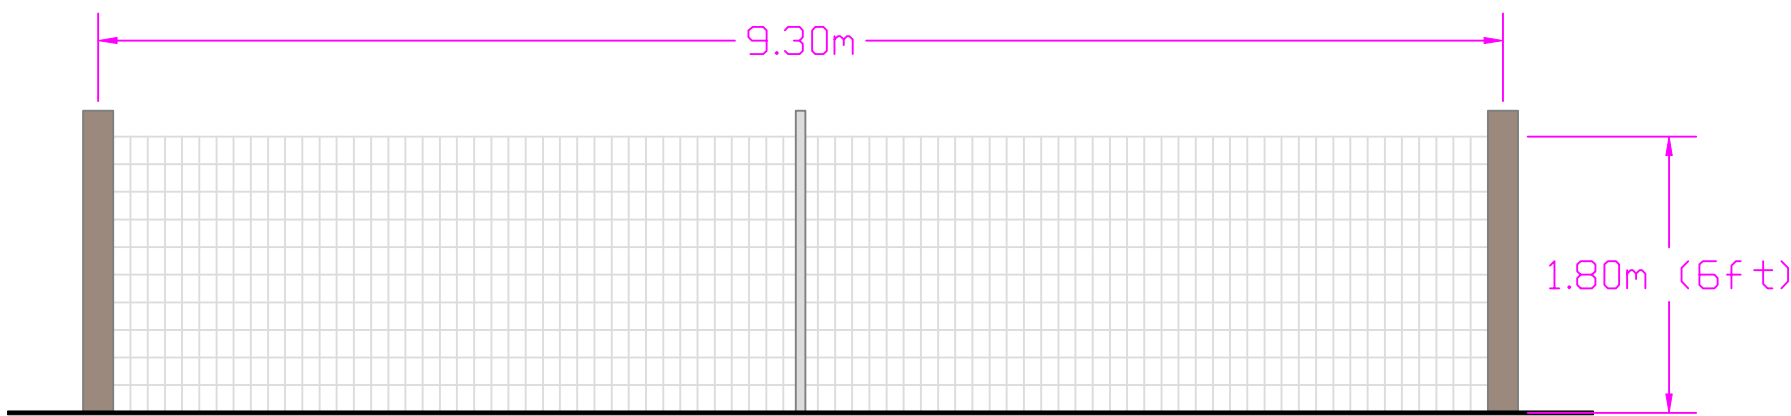

Existing and proposed fencing- segment e

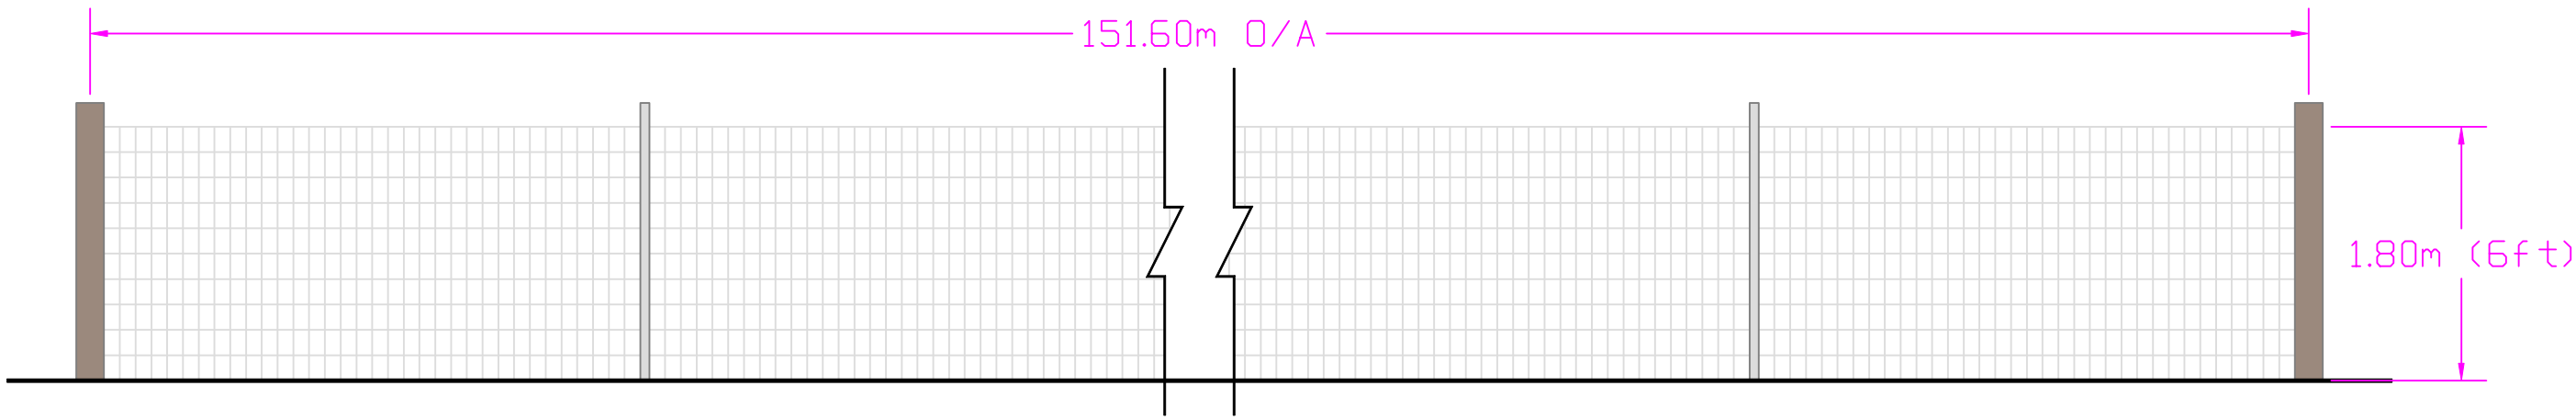

Existing and proposed fencing- segment f

PLEASE NOTE: Elevations are to be read in conjunction with Site Plan_Rev B 002.3

1:50



C	28.03.25	Elevation dimensions amended to 2 no. decimal places
B	17.02.25	Site Plan drawing number updated as appropriate
A	13.02.25	Fence and gate elevations amended to reflect site plan
Rev	Date	Description

Client:
T & O Harrison

Application:
**Retrospective Dog Paddock 1-
Gerrards Lane**

Drawing title:
**Fencing and Gate
Elevations_Rev C**

Scale:
1:50 @ A2

Drawing number:
1620/J240233/003.4

Date:
28 March 2025

Drawn by:
SK

**WHARFE
RURAL PLANNING**

Sapling Home Farm, Ullard Hall Lane, Lower
Peover, Knutsford, Cheshire WA16 9PJ

T: 0 1 5 6 5 7 4 6 9 1 0
E: info@wharferuralplanning.co.uk
W: www.wharferuralplanning.co.uk