



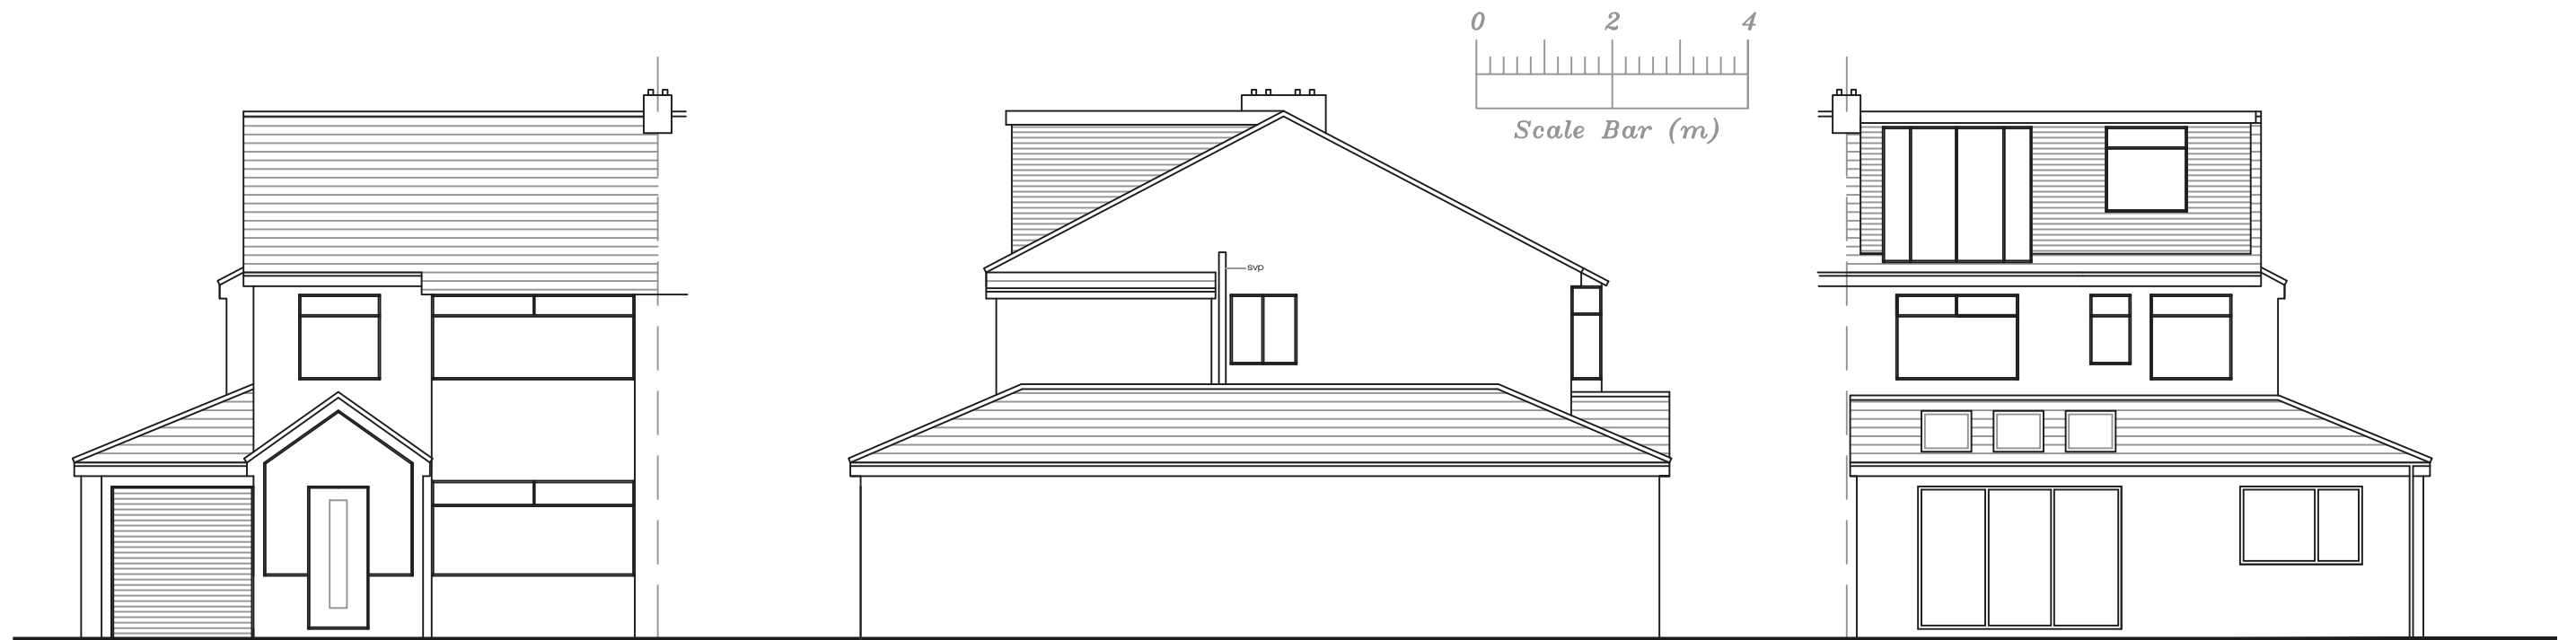


Proposed Front Elevation

Proposed Side Elevation

Proposed Rear Elevation

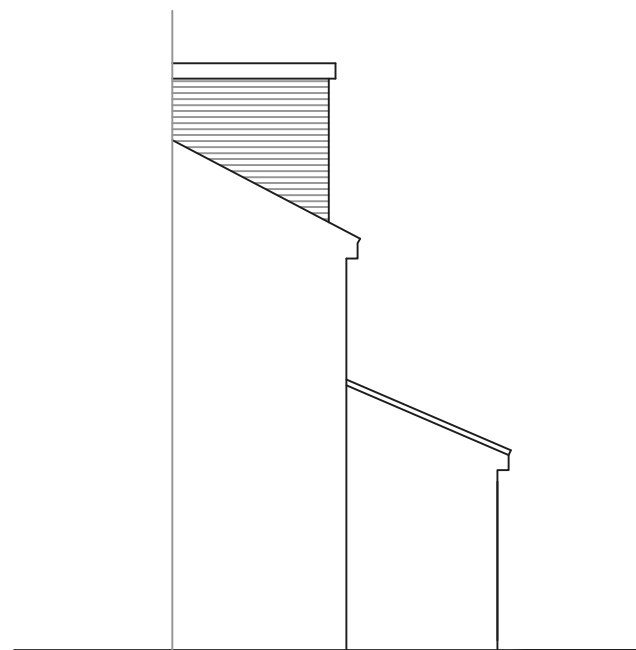

Proposed Side Elevation

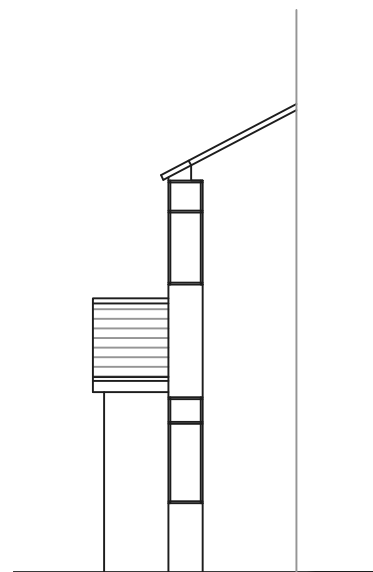

Proposed Side Elevation

|                                                 |       |         |            |         |
|-------------------------------------------------|-------|---------|------------|---------|
| Address                                         |       |         |            |         |
| 61 Buttermere Road, L16                         |       |         |            |         |
| Job Title                                       |       |         |            |         |
| Single storey rear extension and porch to front |       |         |            |         |
| Drawing title                                   |       |         |            |         |
| Proposed Elevations                             |       |         |            |         |
| Chkd                                            | Appvd | date    | scale      | Dwg No. |
|                                                 |       | Feb '22 | 1:100 @ A3 | 003     |